


CLIENT:- MR.Z.MRS.K/ G.PATHAN	DWG#:- KJZ76P-2
	DATE:- 31/12/2017
ADD: 76, WILLOW TREE LANE, HAYES. MIDDX; LONDON. UB4 9BE.	SCALE:- AS SHOWN
	SHEET#:- S-3, OF, S-3
	REV:-
PROPOSAL:- ERECTION SINGLE STOREY 30/1M ² OUT BUILDING AT REAR EXTENSION. AS SHOWN	REF#:-

(S-3)

LOCATION PLAN

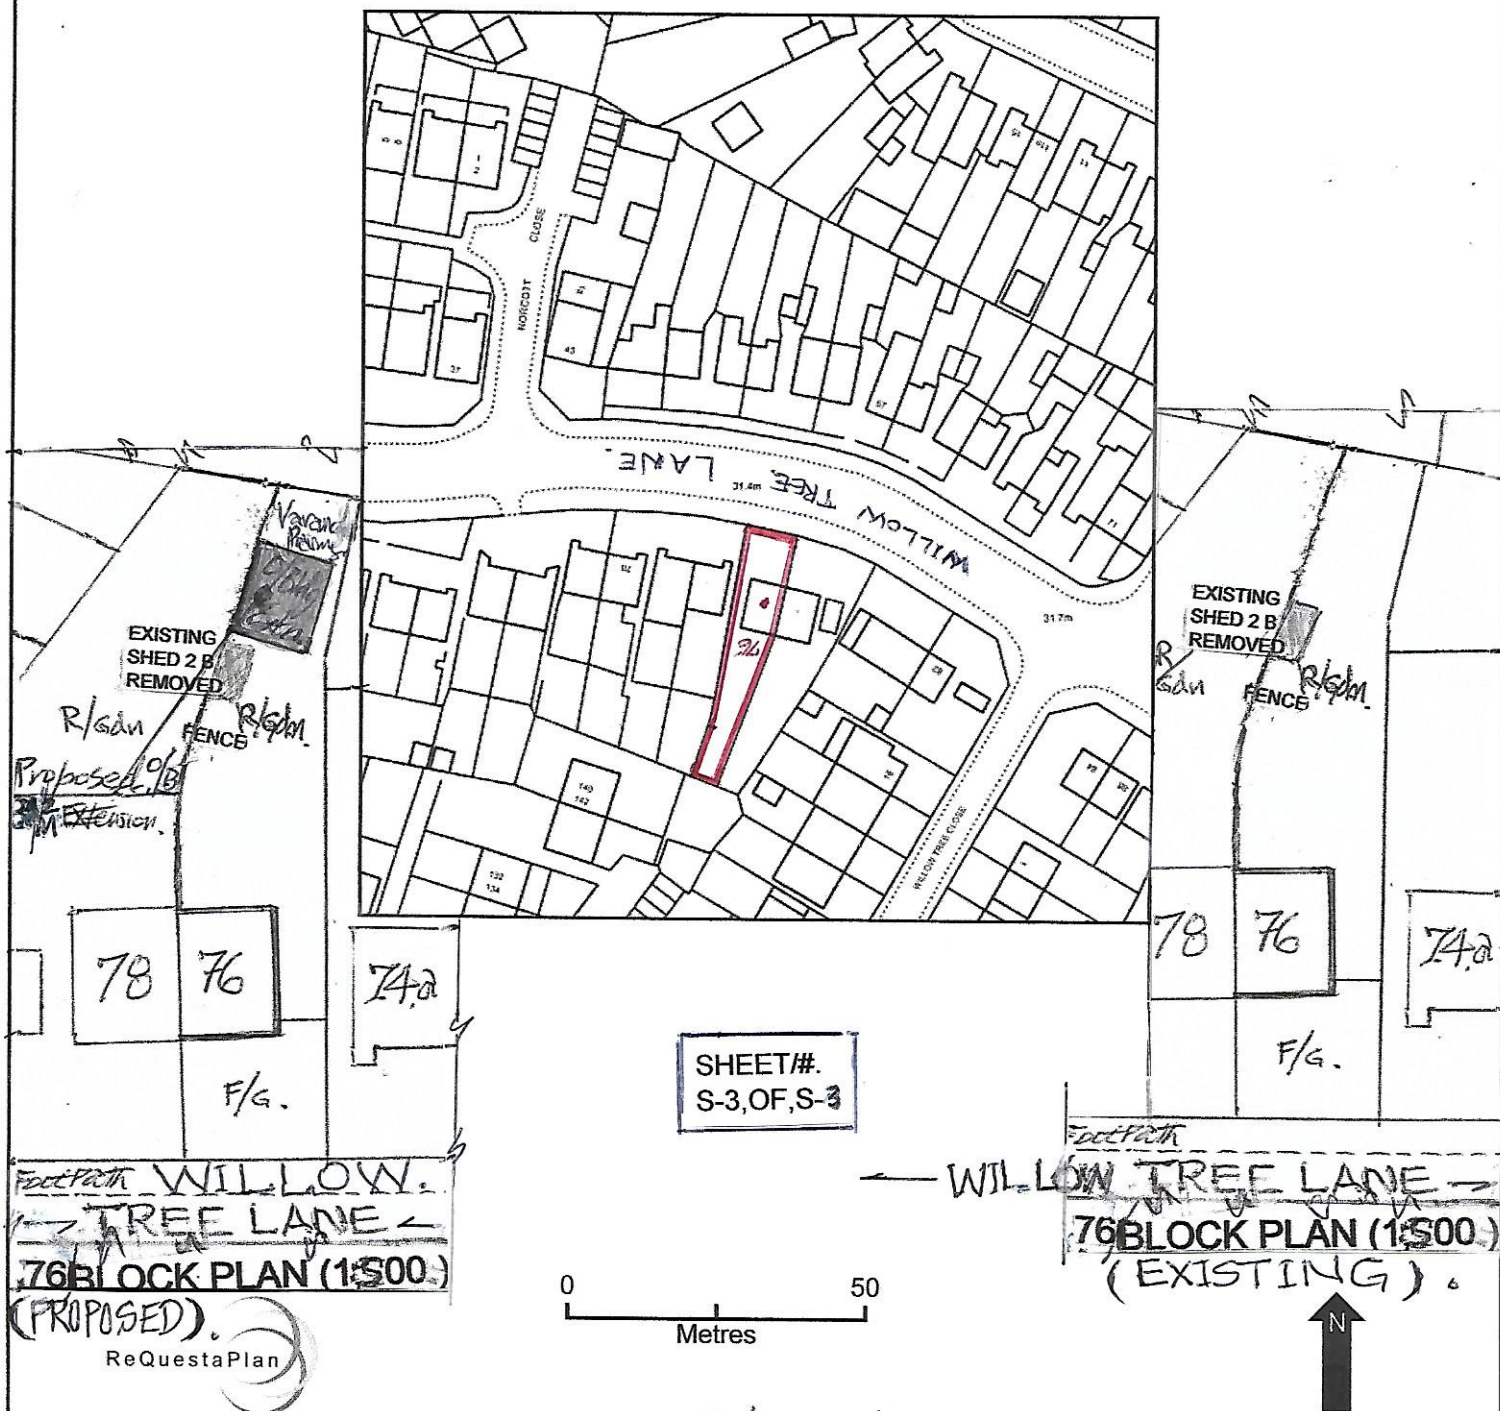

Plan Produced for: 76/ UB4 9BE / WILLOW TREE LANE,
HAYES, MIDDX; LONDON.

Date Produced: 02 Aug 2017

Plan Reference Number: TQRQM17214193123444

Scale: 1:1250 @ A4

(Agent)

MR. MONEY QADRI
- Mobile: 07949035715 -
Email: draw_it@hotmail.com