


01 Elevation 01
1:50 @ A1 / 1:100 @ A3



02 Elevation 02
1:50 @ A1 / 1:100 @ A3

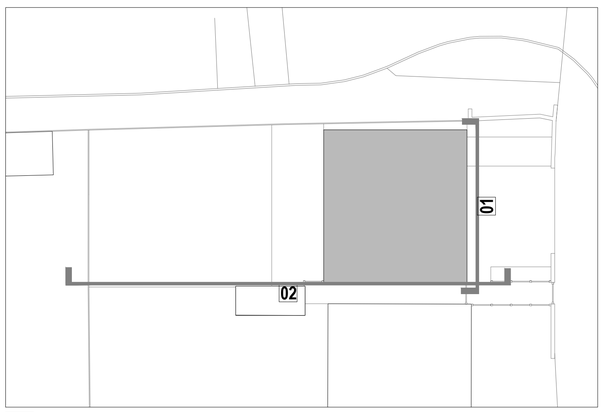

03 Key Plan
NTS

DISCLAIMER:

All dimensions are in millimetres. Do not scale from this drawing. All dimensions and conditions are to be checked and confirmed on site by the contractor. The contractor should inform the Architect of any discrepancies before proceeding with the work. This drawing is to be read in conjunction with all other relevant documentation including that produced by other consultants, subcontractors and suppliers.

All elements of work and materials are to comply with the Building Regulations, British Standards, good industry practice and the recommendations of material and component manufacturers. All products are to be suitable for their purpose. The contractor is to install all products where noted in accordance with manufacturers recommendations, specifications and inform the Architect of any discrepancies or changes in the specification before proceeding with the work.

This drawing is the property of ARCHANAEUM LTD. Copyright is reserved by them and the drawing is issued on the condition that it is not copied, reproduced, retained or disclosed to any unauthorised person or company, either wholly or in part, without written consent.

North

NOTES:

SCALE BAR 1:50 0 0.5 1 2 5m

No.	Date	Issues and Revisions	By	Check	No.	Date	Issues and Revisions	By	Check
05	17/04/19	Revised Planning Application	CB	CB					
04	26/10/18	Appeal Statement	CB	CB					
03	20/06/18	Planning amendment: height reduced by 1 storey (minus 1 flat)	CB	CB					
02	16/03/18	Planning application	CB	CB					
01	24/11/17	Pre-planning application	CB	CB					
00	09/11/17	Issued to Client for comments	CB	CB	06	01/07/19	Windows revised in line with council request	CB	CB

ARCHANÆUM
Co No: 10498892
www.archanaeum.com

Project Name: VIOLET AVENUE
Project Number: 008
Status: PLANNING
Description: ELEVATIONS 01 & 02 - PROPOSED
Scale: 1:50 @ A1, 1:100 @ A3

Drawing Number: 008_A-204
Revision: 06