

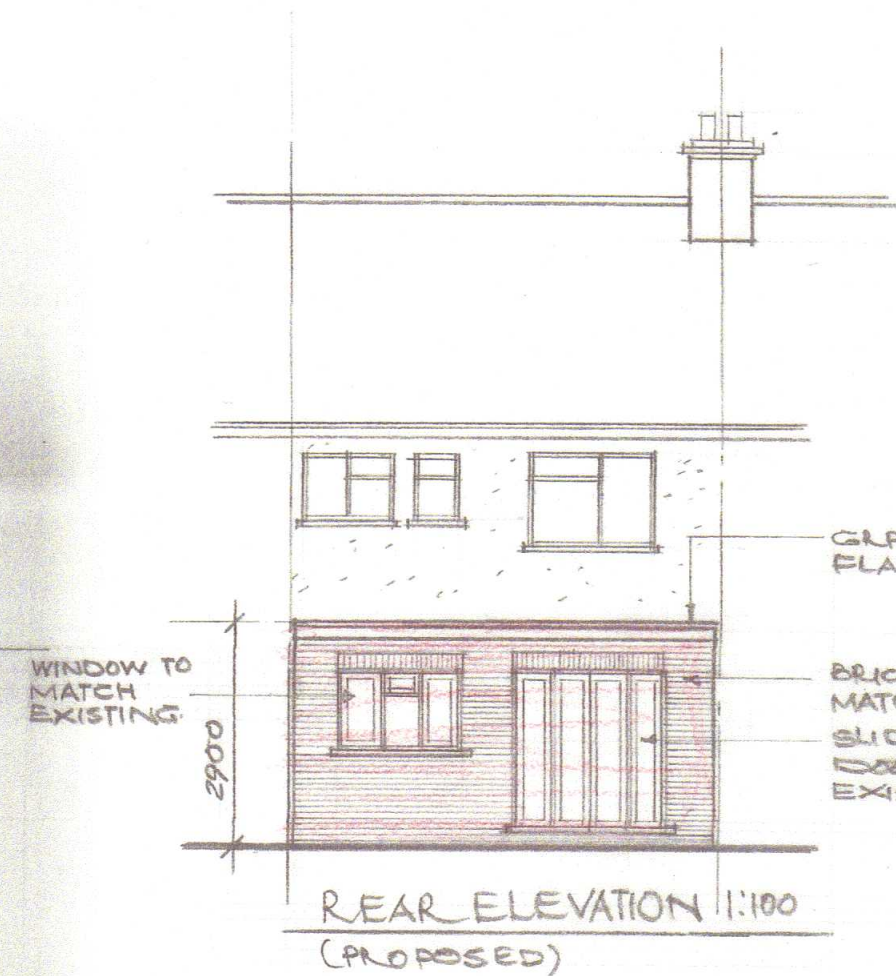
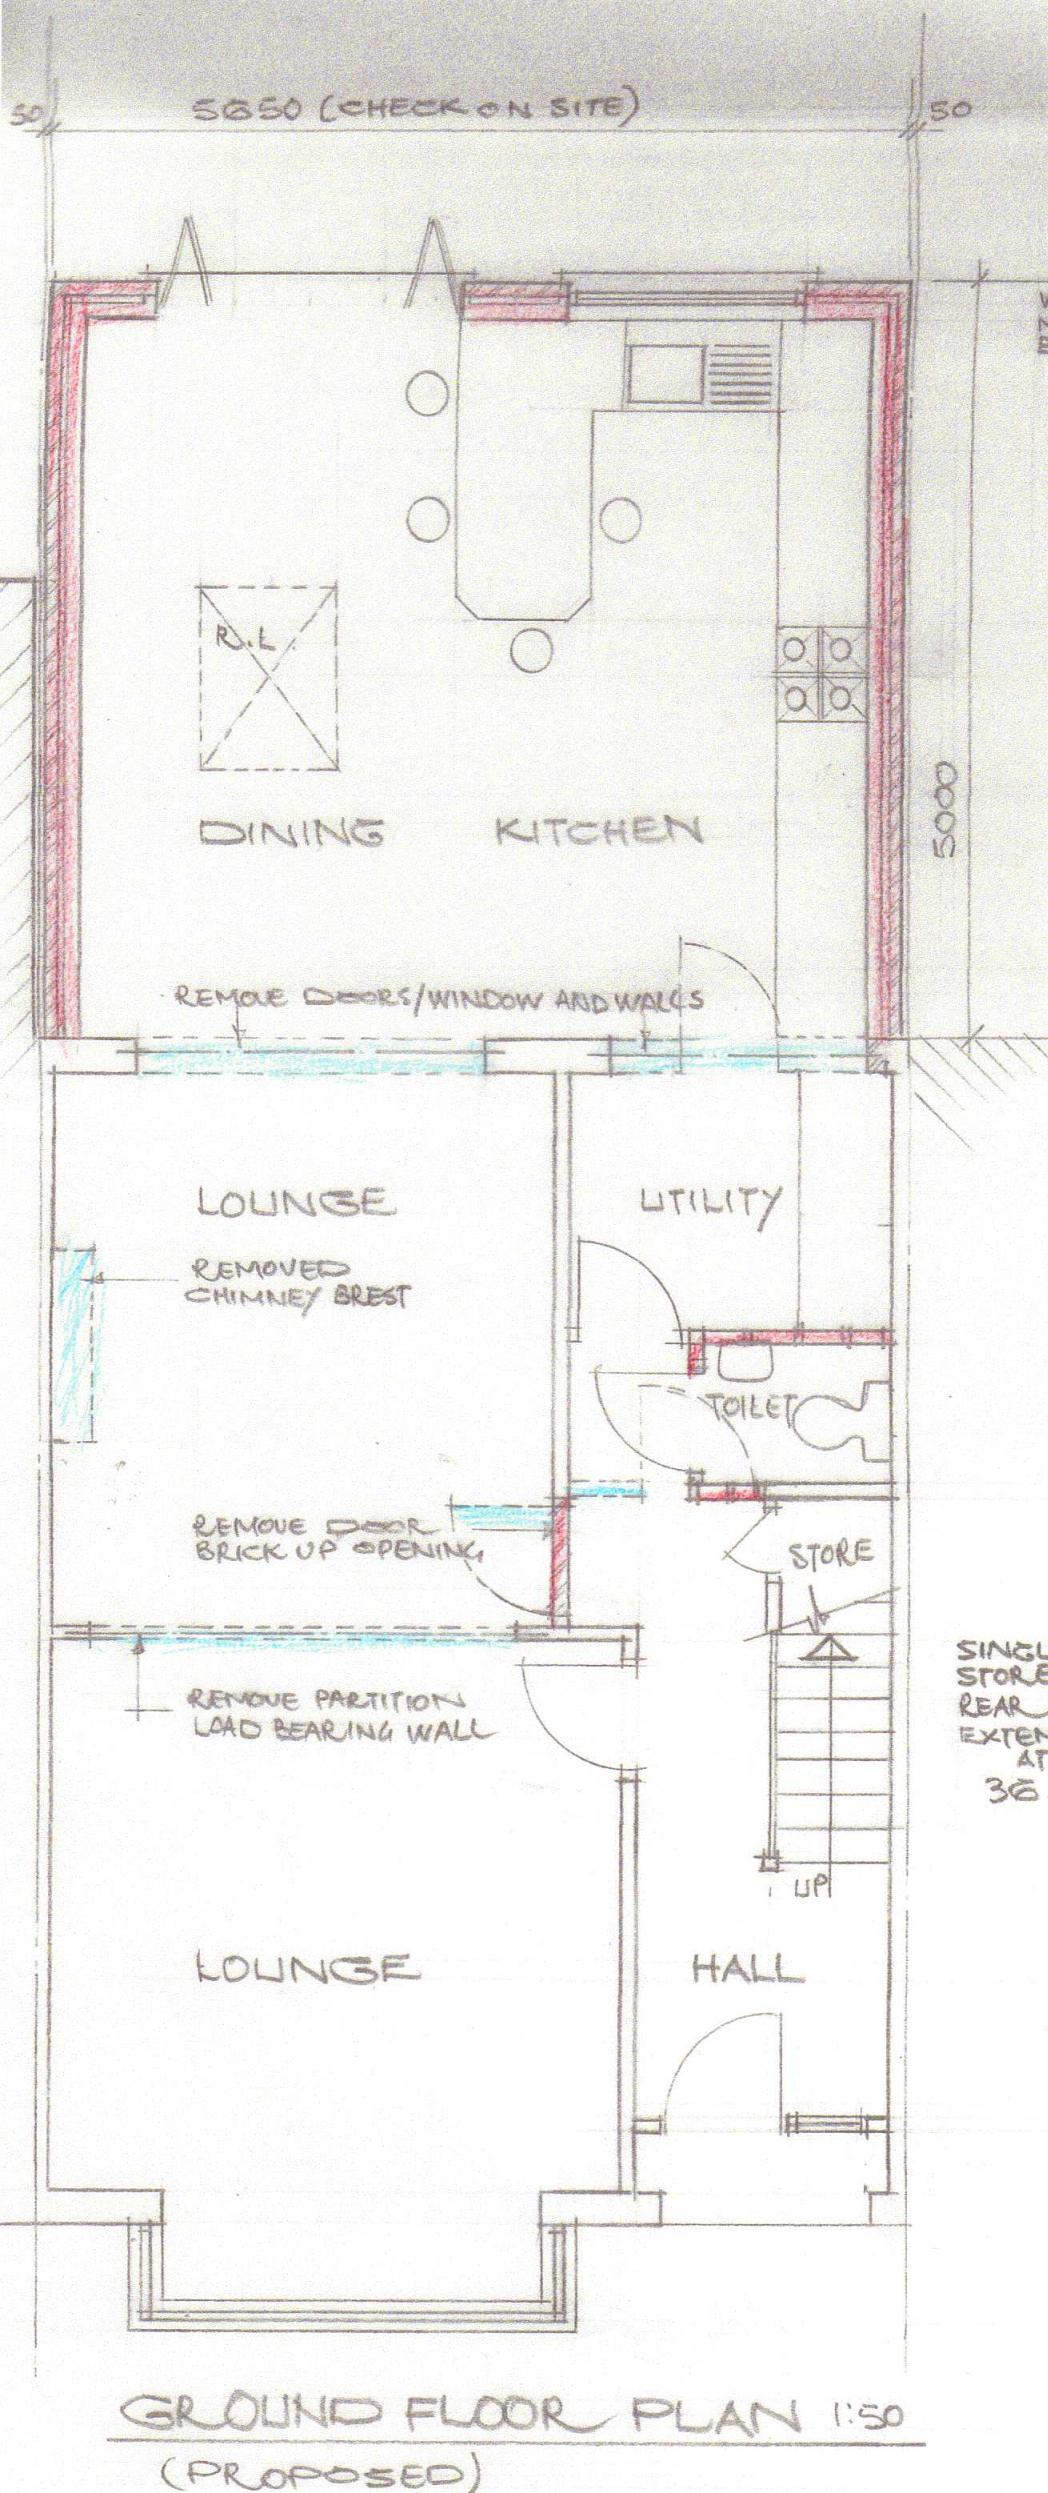
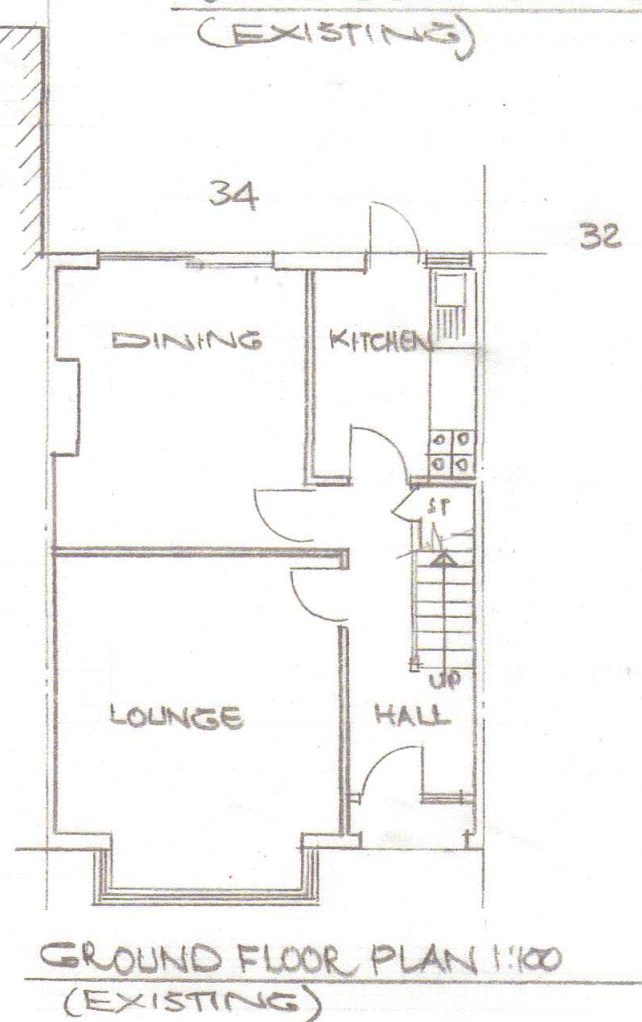
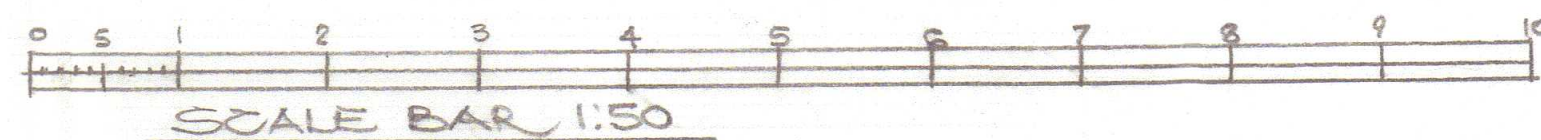
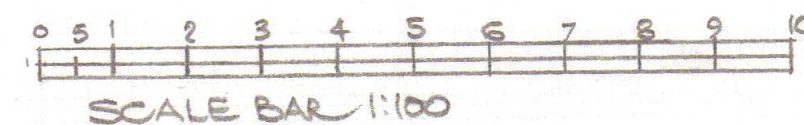
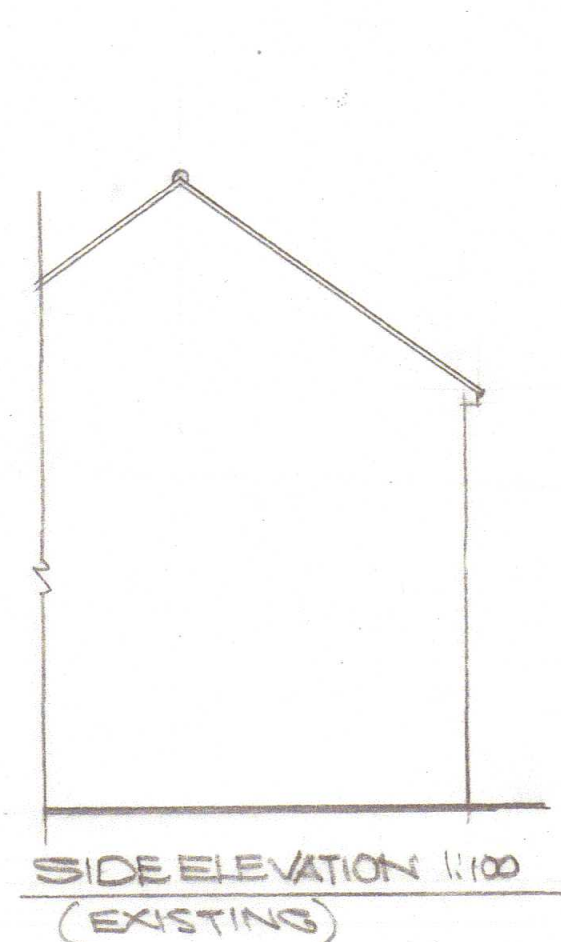
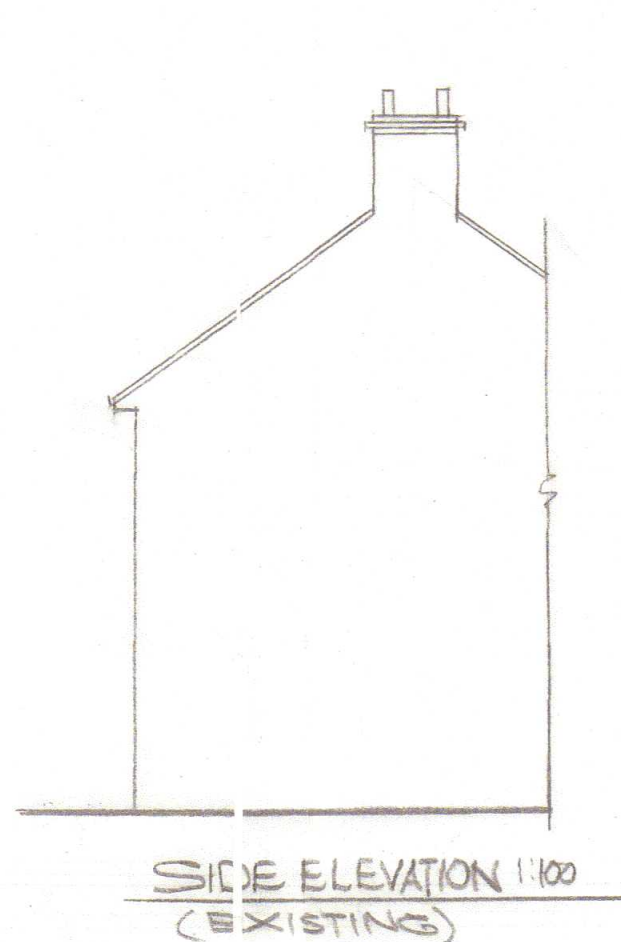
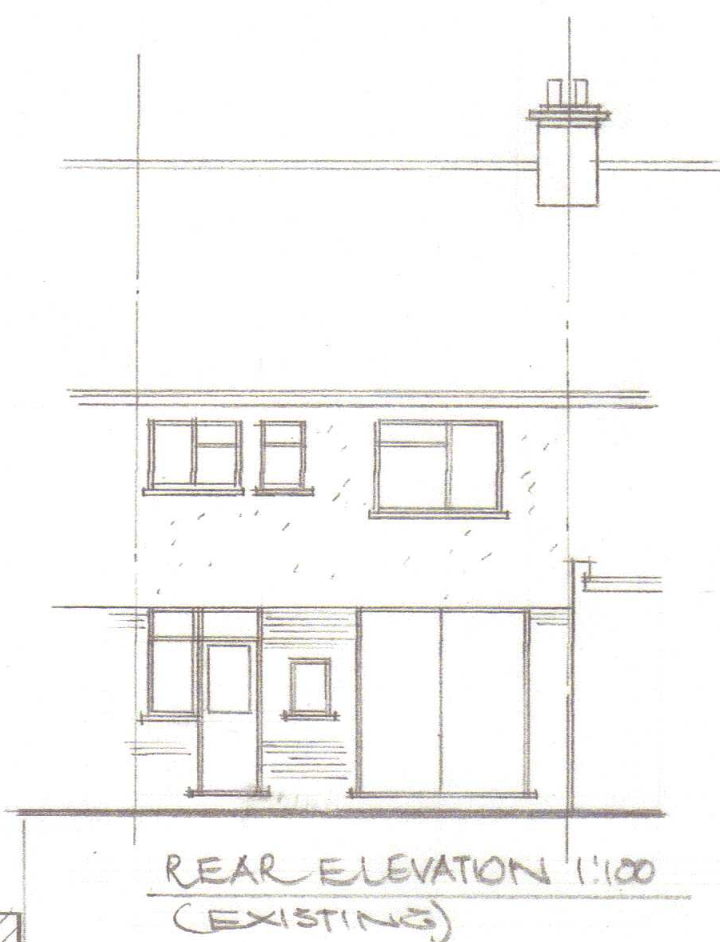
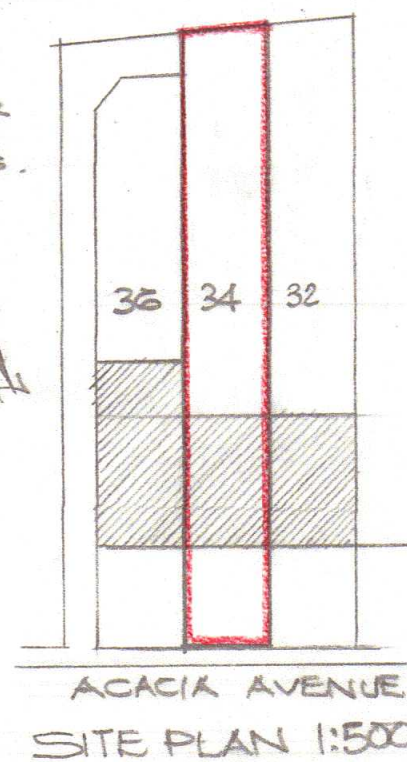
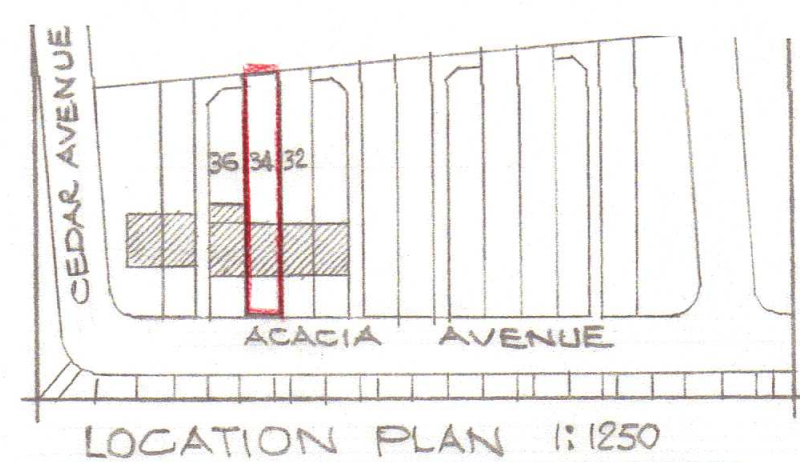


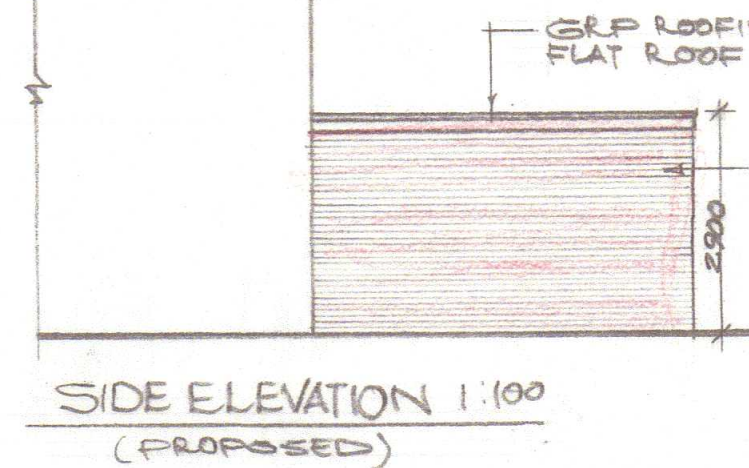

GRP ROOFING SYSTEM
FLAT ROOF

BRICKWORK TO
MATCH EXISTING
SLIDING/FOLDING
DOOR TO MATCH
EXISTING

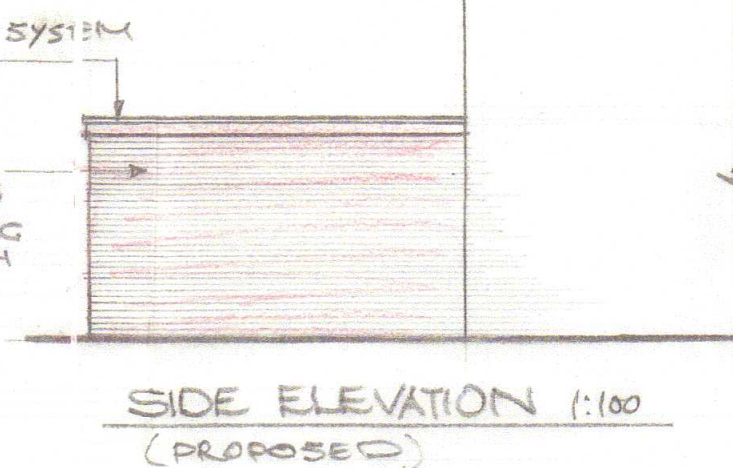

26 OCT 2017

PROPOSED SINGLE STOREY REAR EXTENSION AT 34 ACACIA AVENUE HAYES UB3 2ND		
DRAWN		SS & PARTNERS ARCHITECTURAL CONSULTANTS
DATE	SEPT 2017	48 CORNWALL ROAD HARROW HA1 4NE
SCALE	1:50 1:100	0208 248 4347 07958 383432
DRG.NO.	774/17/1	