


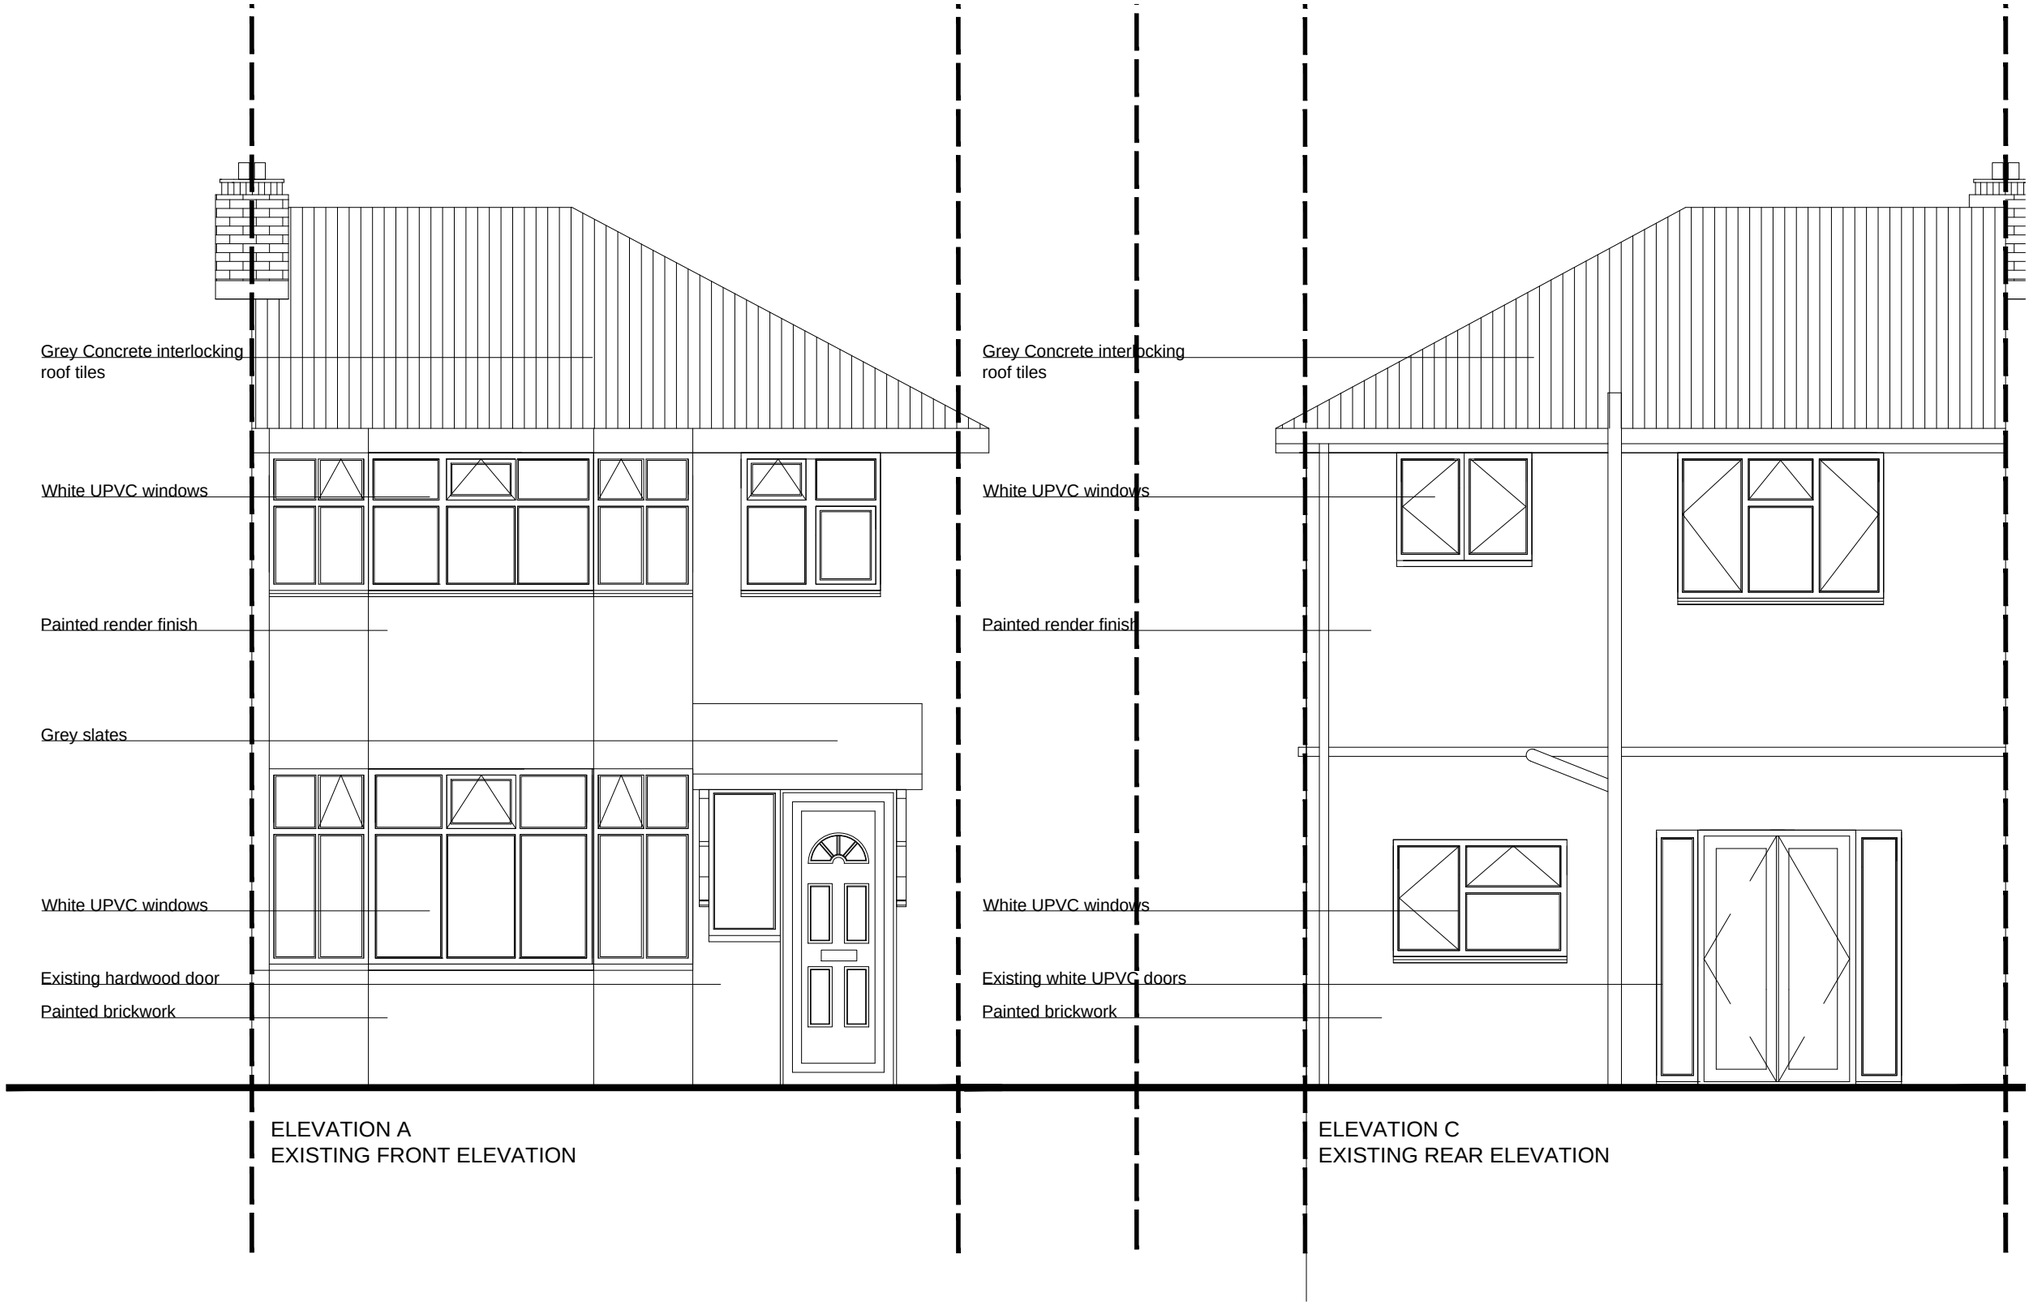



## General Notes

© ABAY ARCHITECTURE RIBA

All dimensions and levels to be checked on site and any discrepancies to be reported to the architect before construction.

Written dimensions to be taken in preference to scaled dimensions.

| Rev | Date | Amendment |
|---|---|---|
| A | 20.03.19 | Building line revised |

CLIENT
Mr. Abubakar
62 Drayton Gardens
West Drayton
UB7 7LQ

PROJECT
EXISTING
Elevations A and C

DATE
26/02/19

SCALE
1:50 @ A3

DRAWN
NA

REV
A

DRAWING NUMBER
1131-P-004

Neha Abayawardana RIBA
abay.architecture@yahoo.com

ABAY ARCHITECTURE