


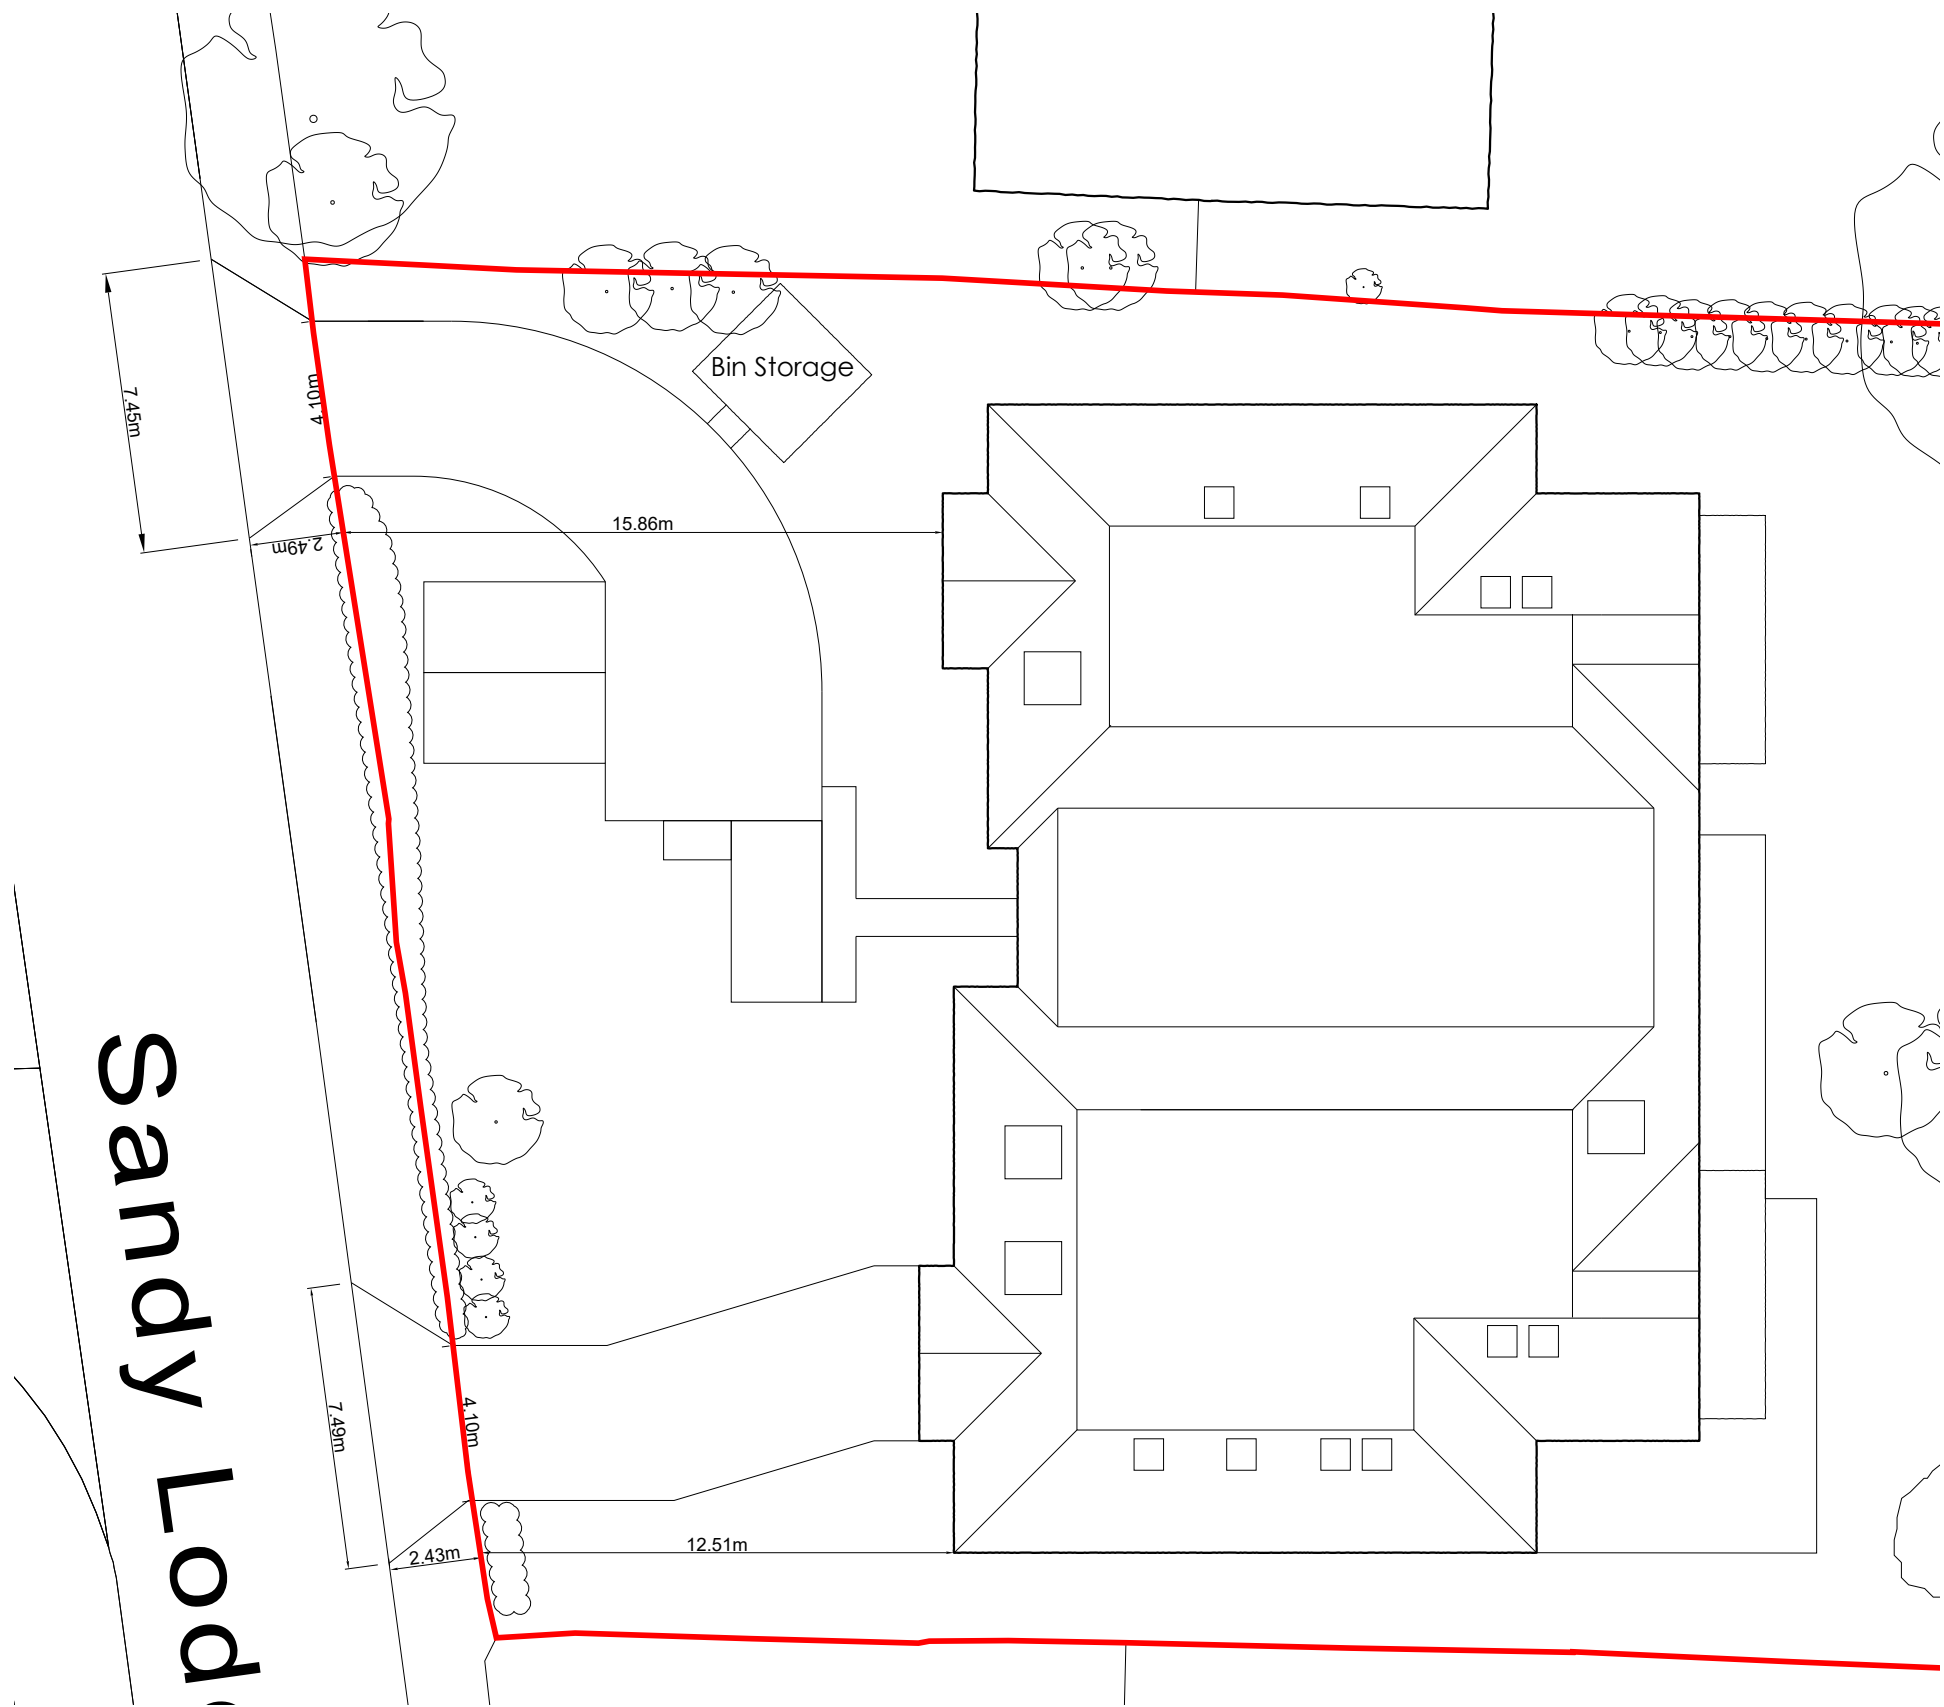


Rev	Date	Description



FLUENT
ARCHITECTURAL DESIGN SERVICES
221 CLARE ROAD, STAINES,
MIDDLESEX, TW19 7EF
TEL: 01784 391674 MOB: 07841 848473
E-MAIL: TOMMILLIN@FLUENT-ADS.CO.UK
WEB: FLUENT-ADS.CO.UK

8-10 Sandy Lodge Way
Northwood

Crossover Details

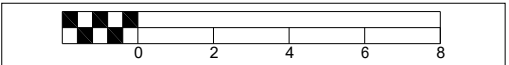

Scale 1:200@A3	Dwg No. FLU.587.18
Date 17.10.17	Rev J
Drawn N.Millin	