




Front (West)Elevation

Rev	Date	Description

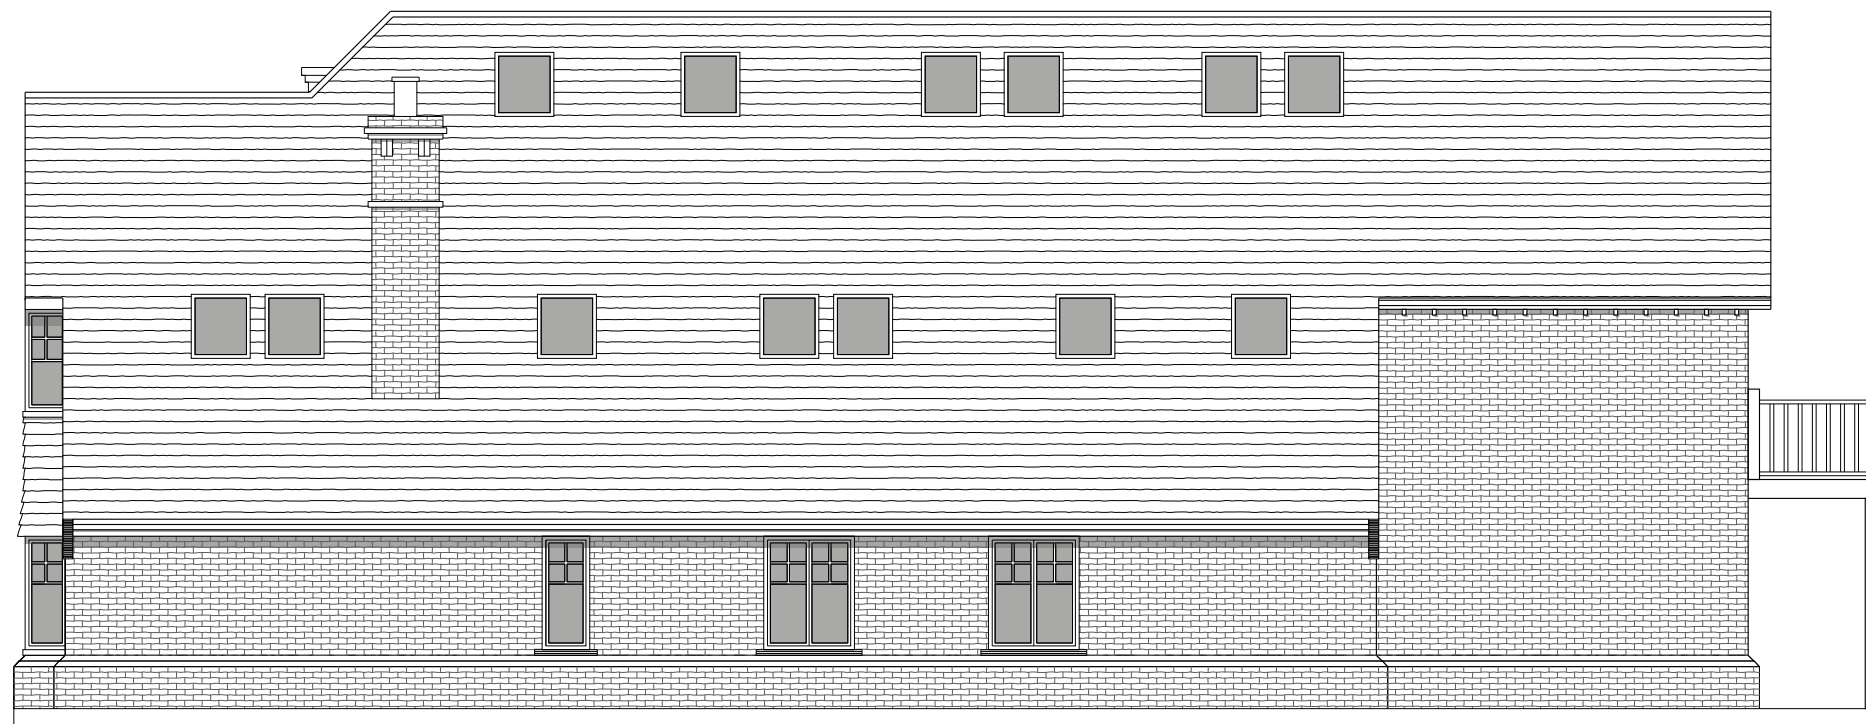

Side (South) Elevation



FLUENT
ARCHITECTURAL DESIGN SERVICES
221 CLARE ROAD, STAINES,
MIDDLESEX, TW19 7EF
TEL: 01784 391674 MOB: 07841 848473
E-MAIL: TOMMILLIN@FLUENT-ADS.CO.UK
WEB: FLUENT-ADS.CO.UK

8-10 Sandy Lodge Way
Northwood

Proposed Front & Side Elevations



Scale 1:100 @ A3	Dwg No. FLU.587.07
Date 08.09.17	Rev C
Drawn N.Millin	