



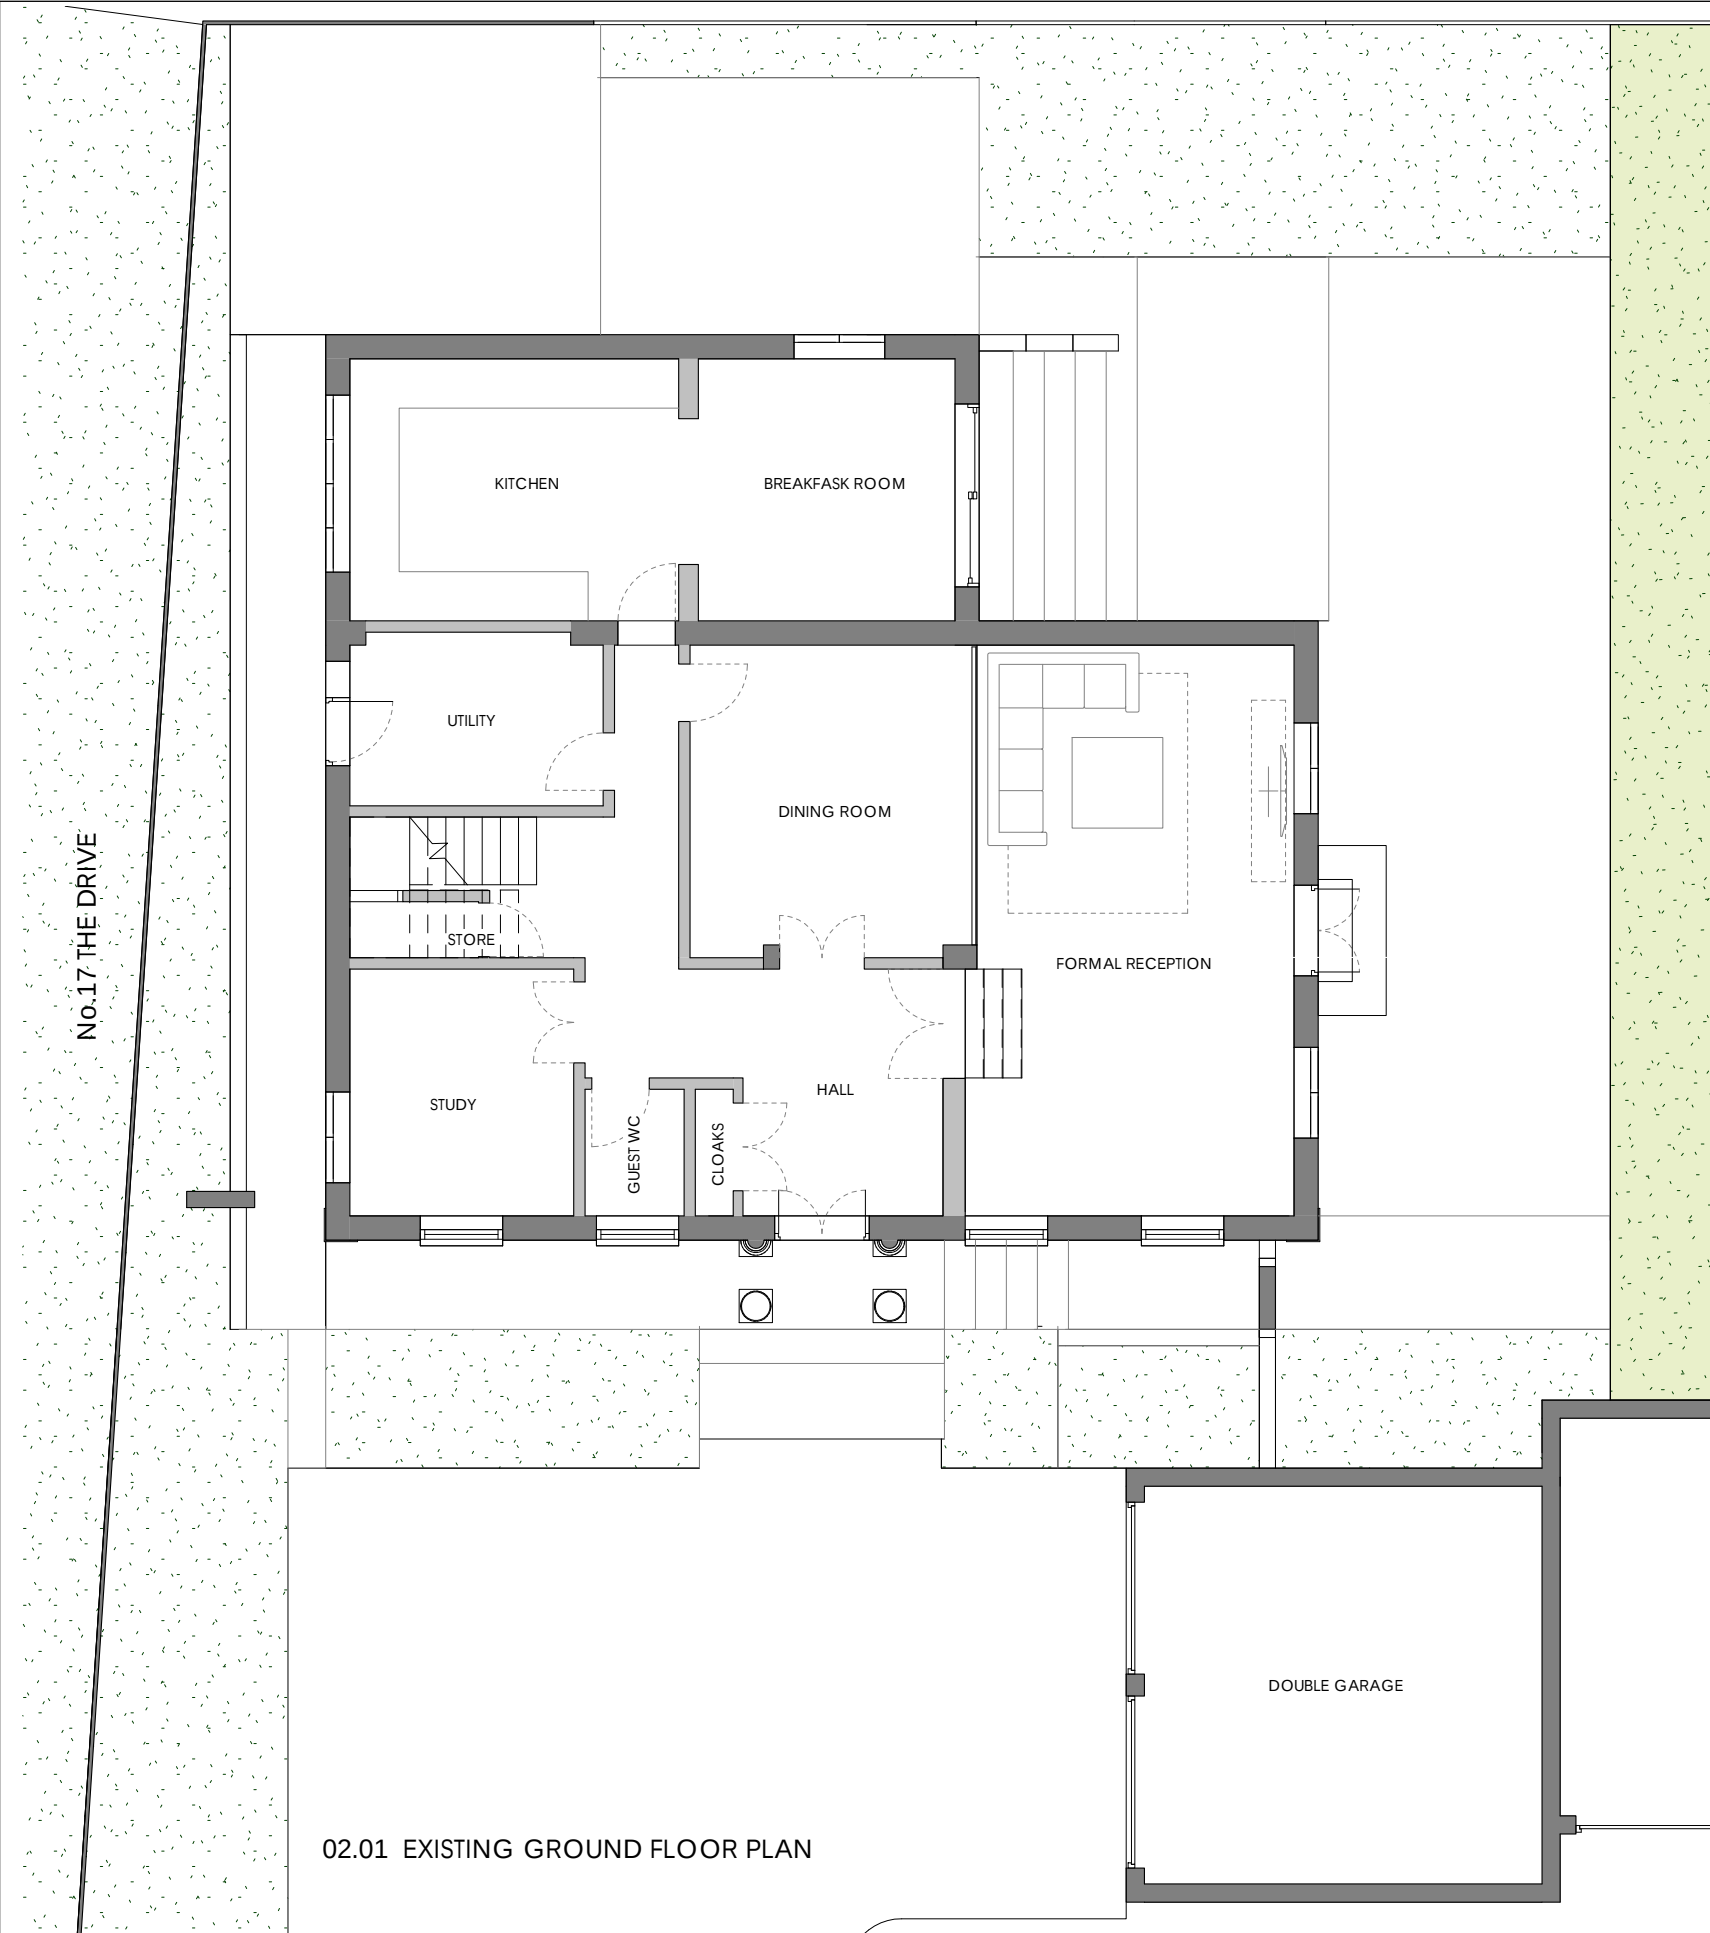

02.01 EXISTING GROUND FLOOR PLAN

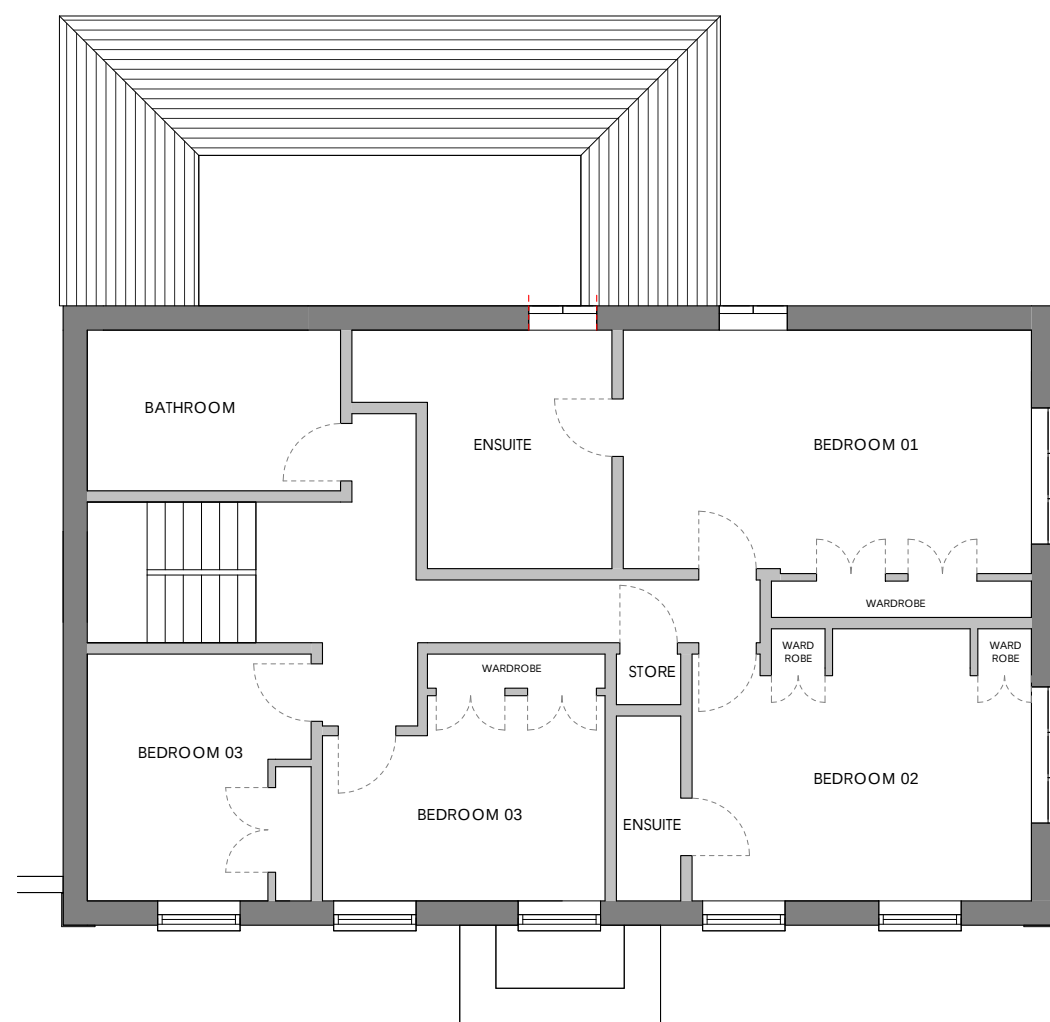

02.02 EXISTING FIRST FLOOR PLAN

C256 - 02 Existing Floor Plans (Rev A)

REV	DATE	NOTE
Rev A	03 OCT 17	HOUSEHOLDER APPLICATION SUBMISSION

THE CONTRACTOR SHOULD CHECK ALL DIMENSIONS ON SITE.
NO DIMENSIONS TO BE SCALED FROM THIS DRAWING (EXCEPT FOR PLANNING PURPOSES).
NO PART OF THIS DRAWING IS TO BE COPIED OR REPRODUCED WITHOUT THE PRIOR CONSENT OF THE ARCHITECT.
IT IS THE CONTRACTORS RESPONSIBILITY TO ENSURE COMPLIANCE WITH THE BUILDING REGULATIONS.
ALL RIGHTS DESCRIBED IN CHAPTER IV OF THE COPYRIGHT, DESIGNS AND PATENTS ACT 1988 HAVE GENERALLY BEEN ASSERTED. ©

EXISTING DRAWINGS

