
Ordnance Survey®

OS Sitemap

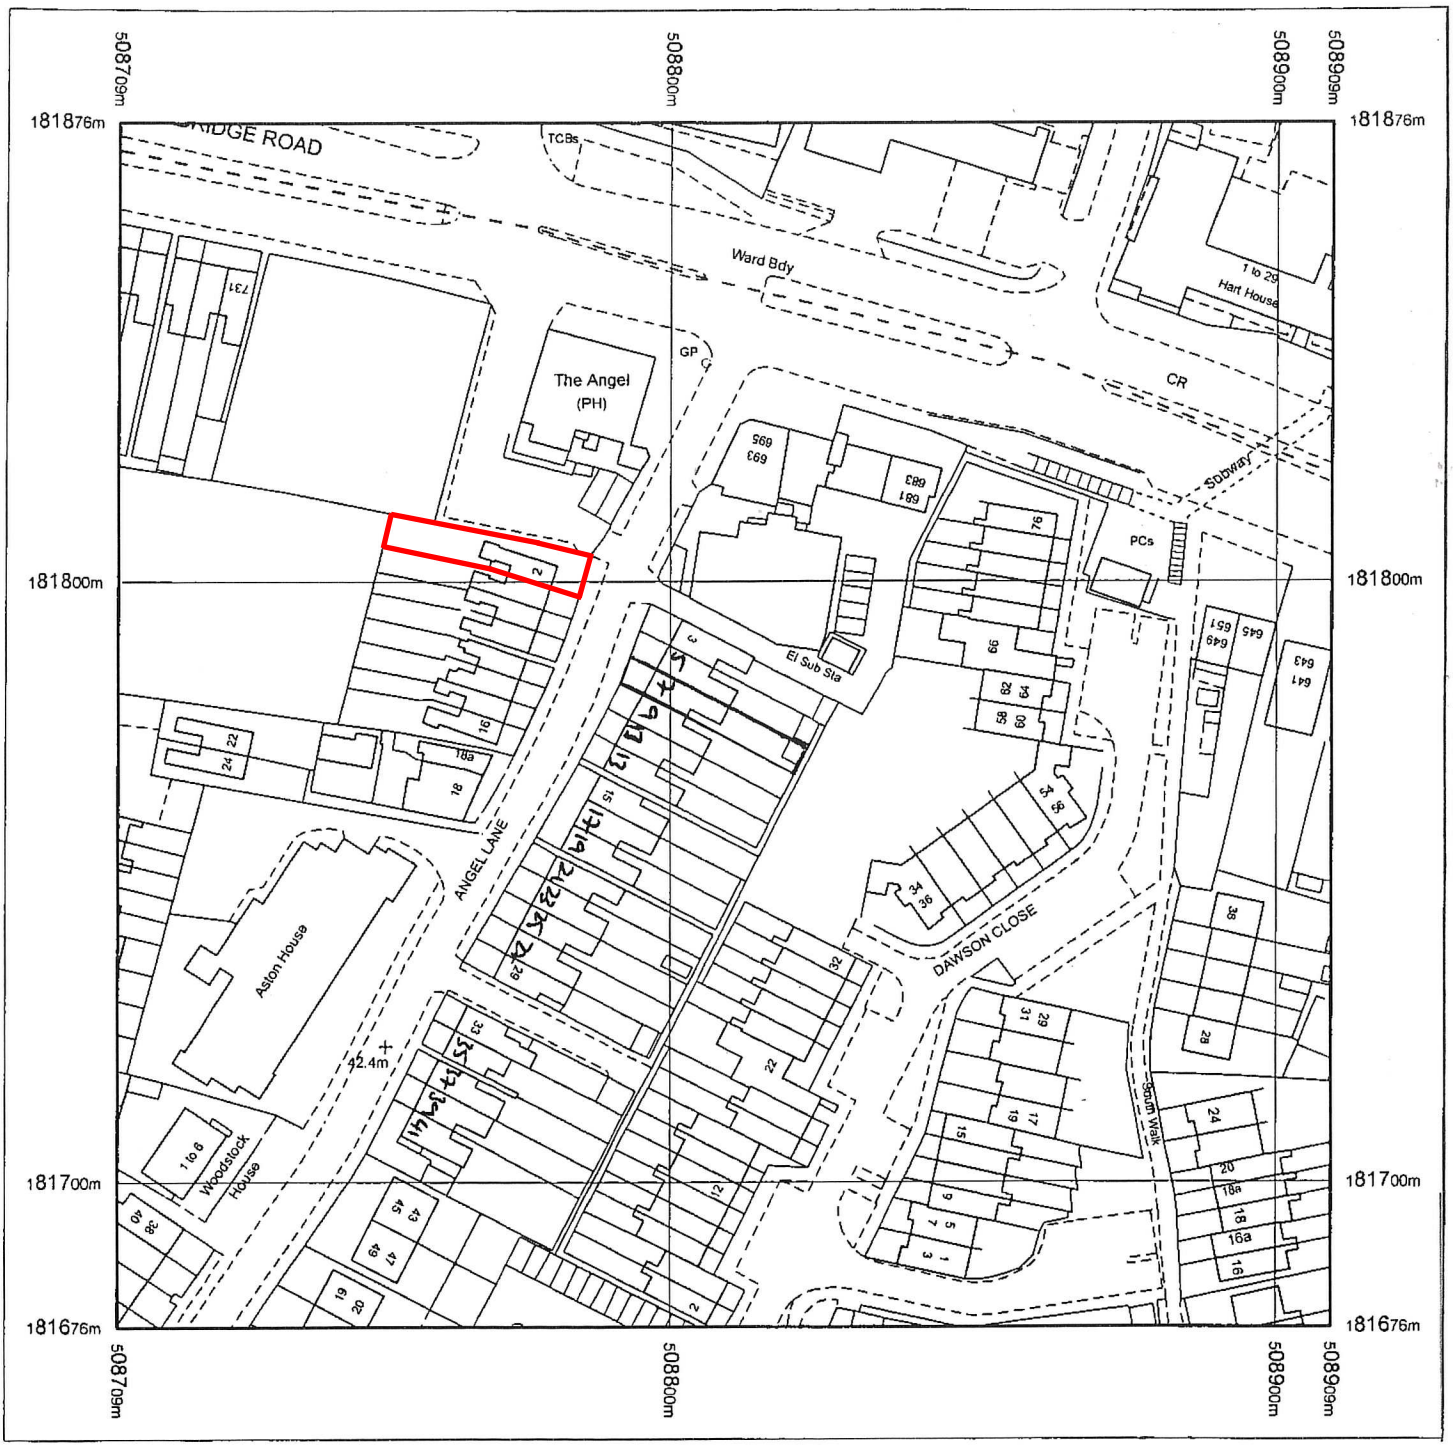

SITE LOCATION PLAN
SCALE 1:1250
2 ANGEL LANE
HAYES