


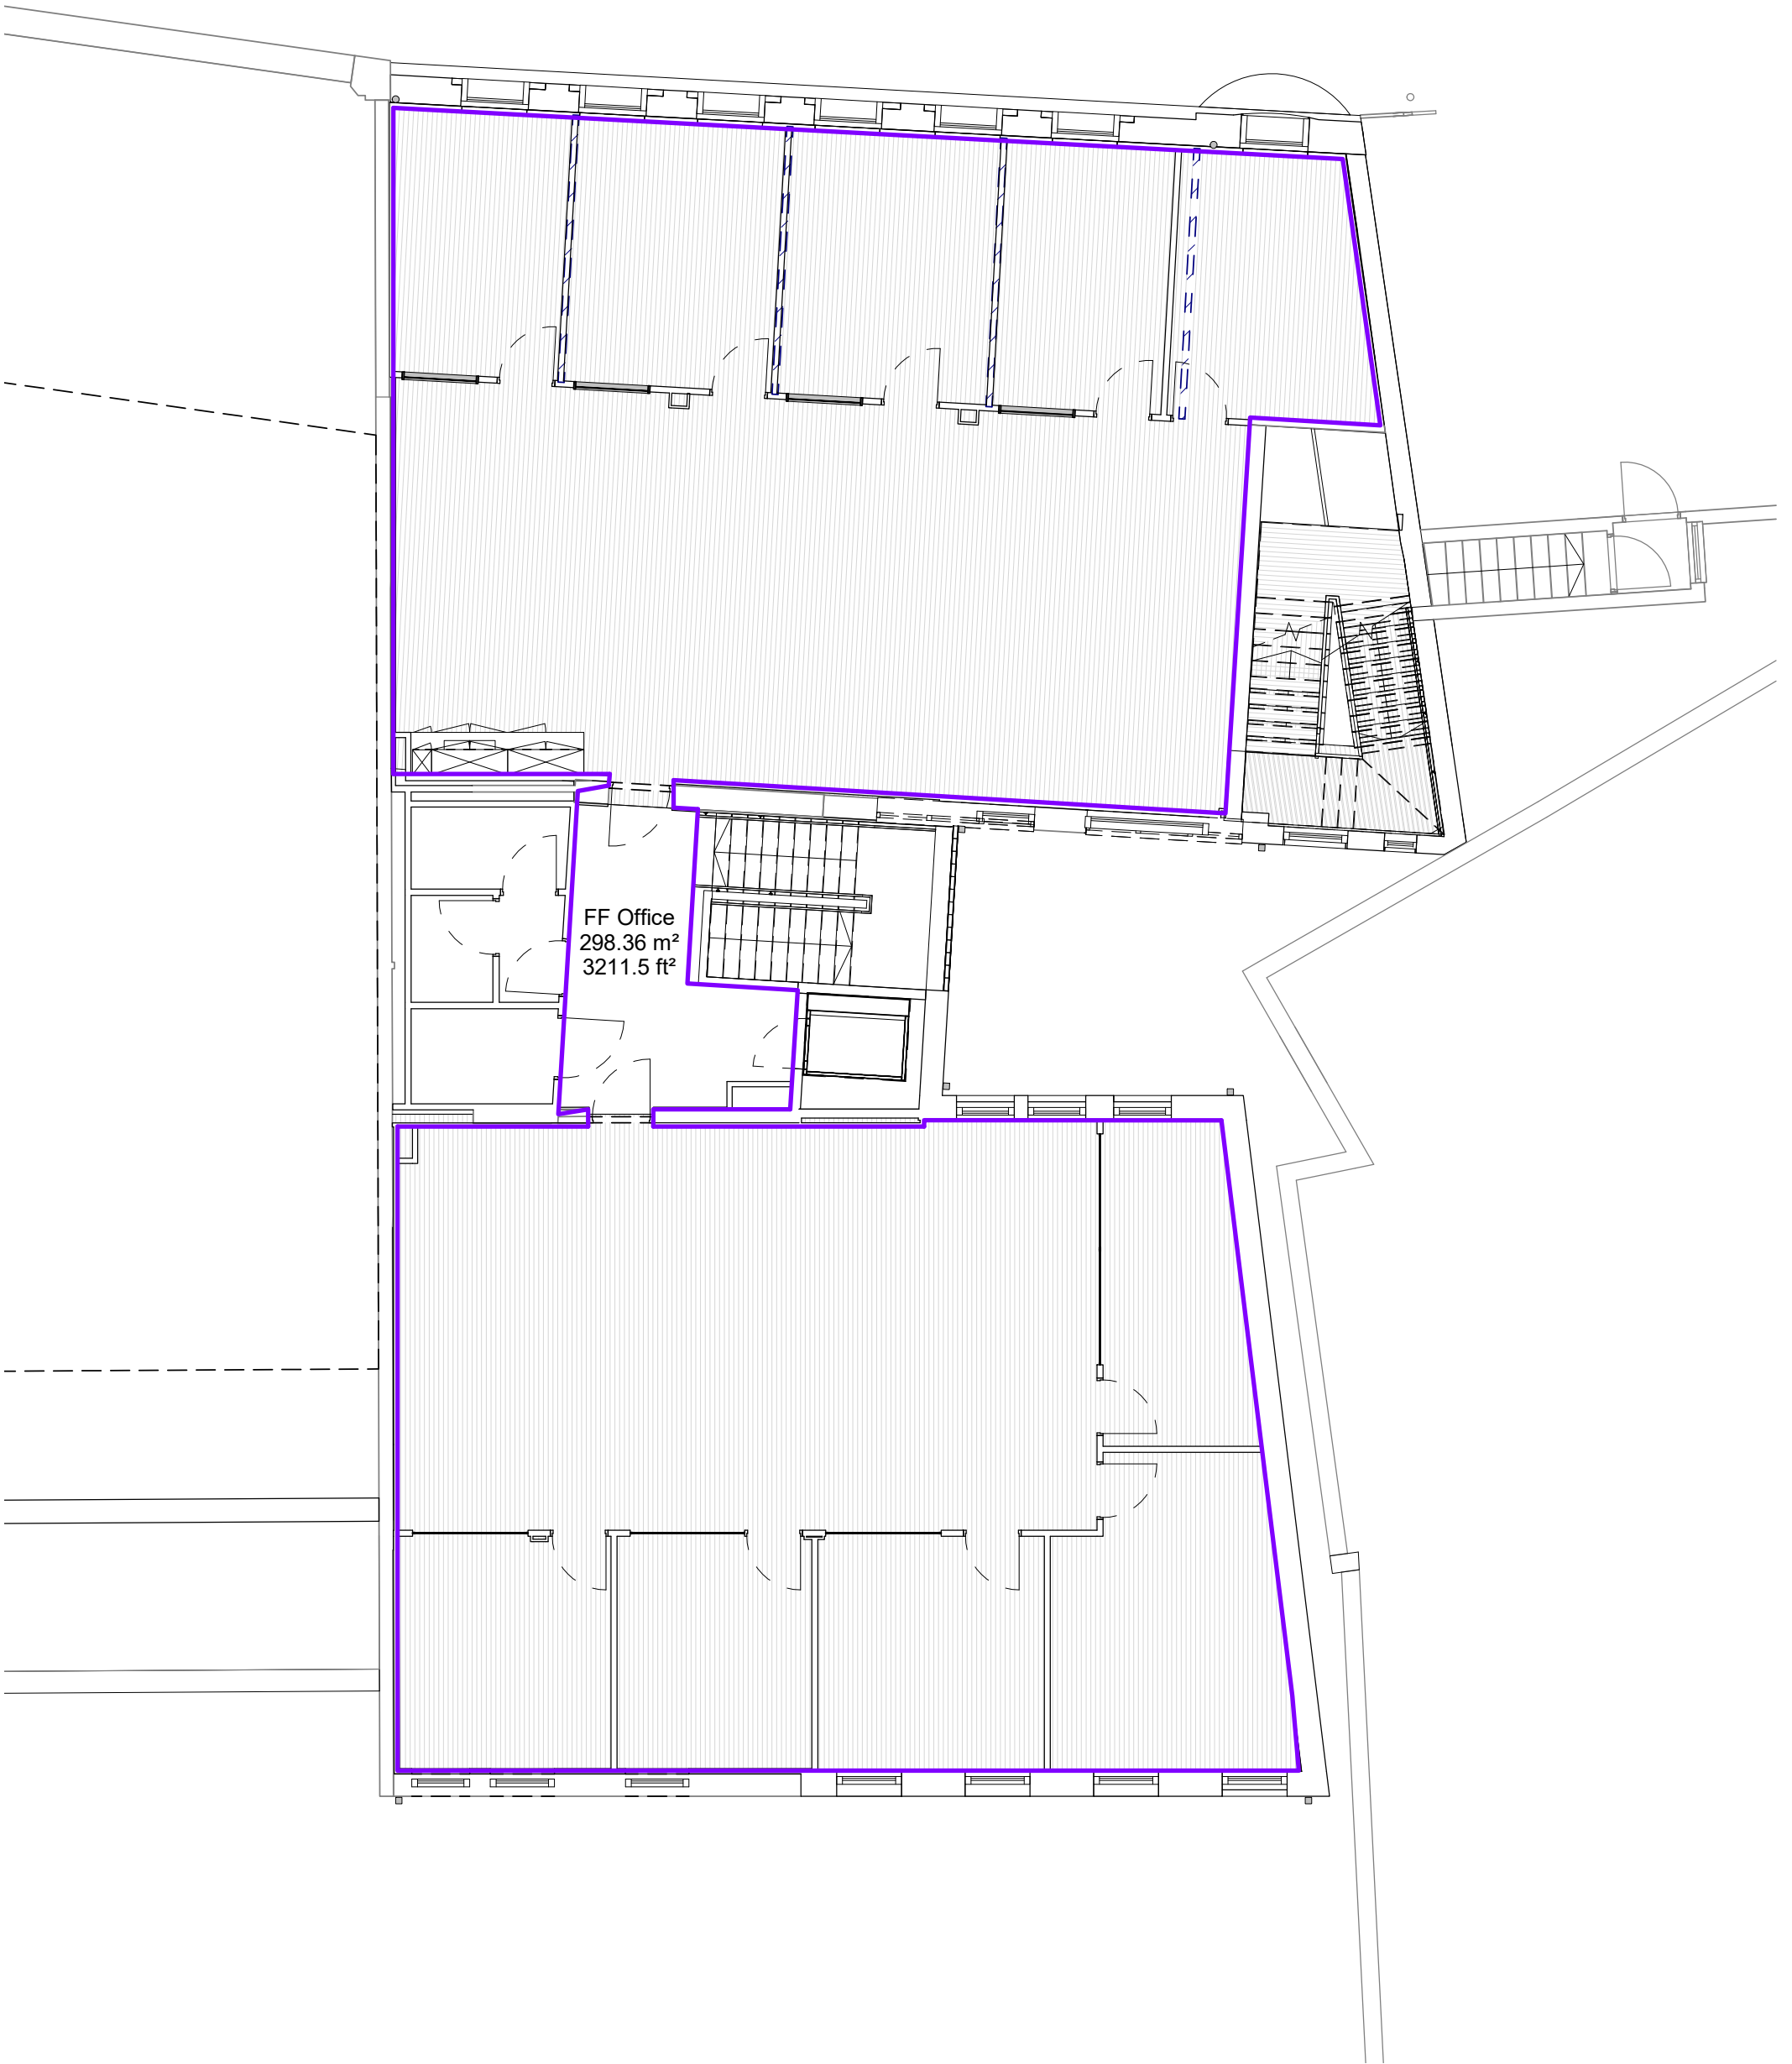

NIA Area Schedule Offices

Name	Level	Area m2	Area sq ft
GF Office	Level 0	159.8 m²	1720.3
FF Office	Level 1	298.4 m²	3211.5
		458.2 m²	4931.9

Revision Date Description

© copyright Wimshurst Pelleriti, all rights reserved 2017

Do not scale-off this drawing. Wimshurst Pelleriti take no responsibility for any dimensions obtained by measuring or scaling from this drawing and no reliance may be placed on such dimensions. If no dimension is given, it is the responsibility of the recipient to ascertain the dimension specifically from the Architect or by site measure.

The sizing of all structural service elements must always be checked against the relevant engineers drawings. No reliance should be placed upon information shown on the drawing.

project

J590 - 3-5 Vine Street UB8 1RP

drawing title

GIA - Level 1

drawing number

R0121

revision

scale @ A3

1 : 100

first issue date

05/01/19

drawing purpose

For Information

WIMSHURST PELLERITI

The Mews,
6 Putney Common, SW15 1HL
0208 780 2206
info@wvp.uk.com
wimshurst-pelleriti.com

