
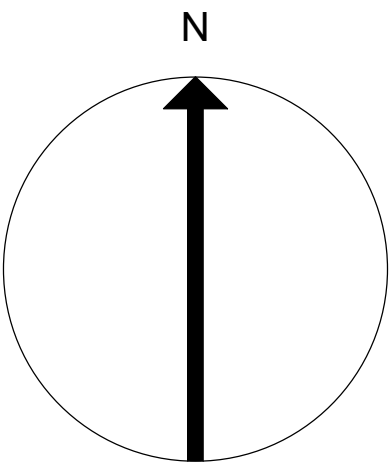


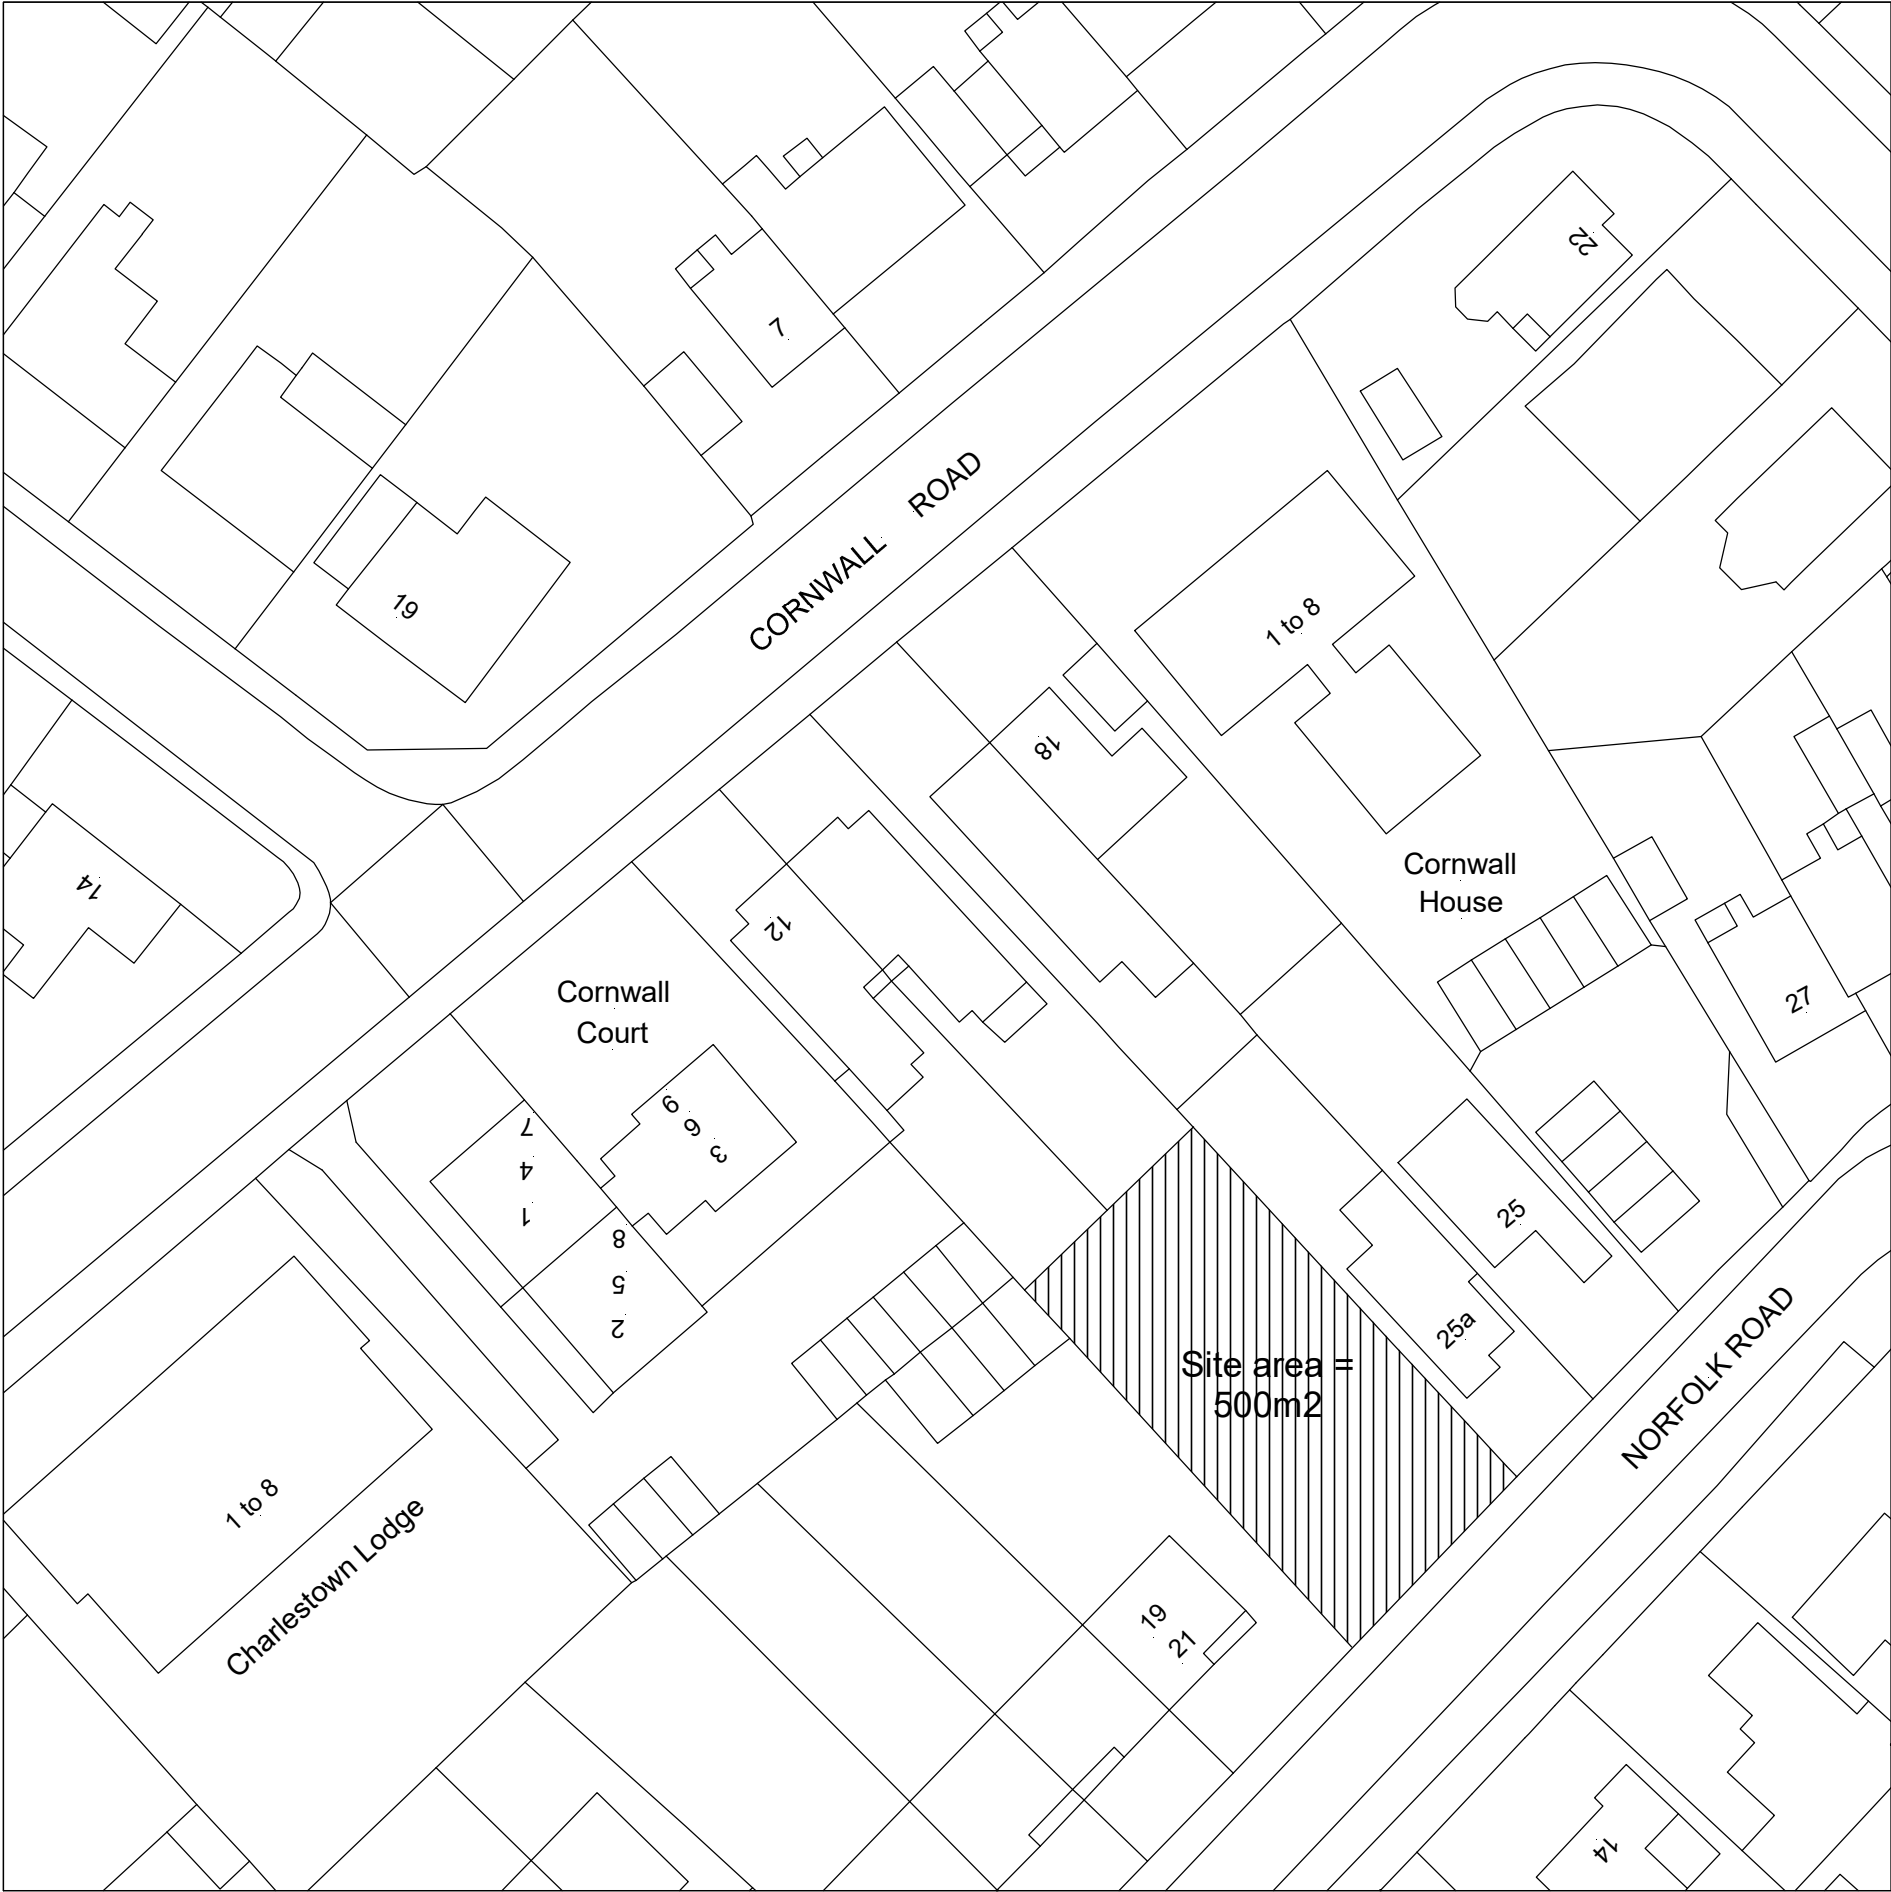



EXISTING BLOCK PLAN
SCALE 1:500

Application: FPA – Erection of 2 ½ storey building incorporating 4 x two bed flats and 2 x one bed flats			
Client:	Norfolk Road Developments	Date:	26 th July 2017
Site:	Land R/O 12 - 14 Cornwall Road, Uxbridge, UB8 1BB	Drawn By:	Gurps Benning
Scale:	Refer to Drawing @ A3	Dwg.No:	GTD718 – 07

G T DESIGNZ LTD
Building Designs & Technical services

GT Designz Ltd, 5th Floor,
Hyde Park Hayes 3,
11 Millington Road,
Hayes,
UB3 4AZ.

Tel : 0208 212 7981
Mob : 07854 351 934
Email : enquiries@gtdesignzLtd.com

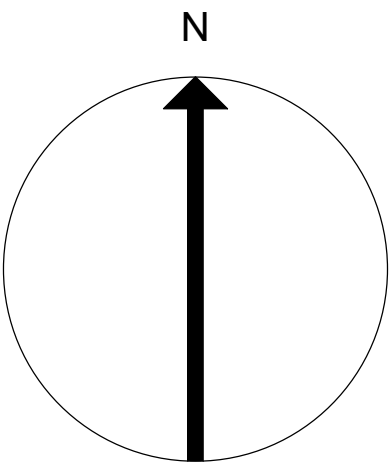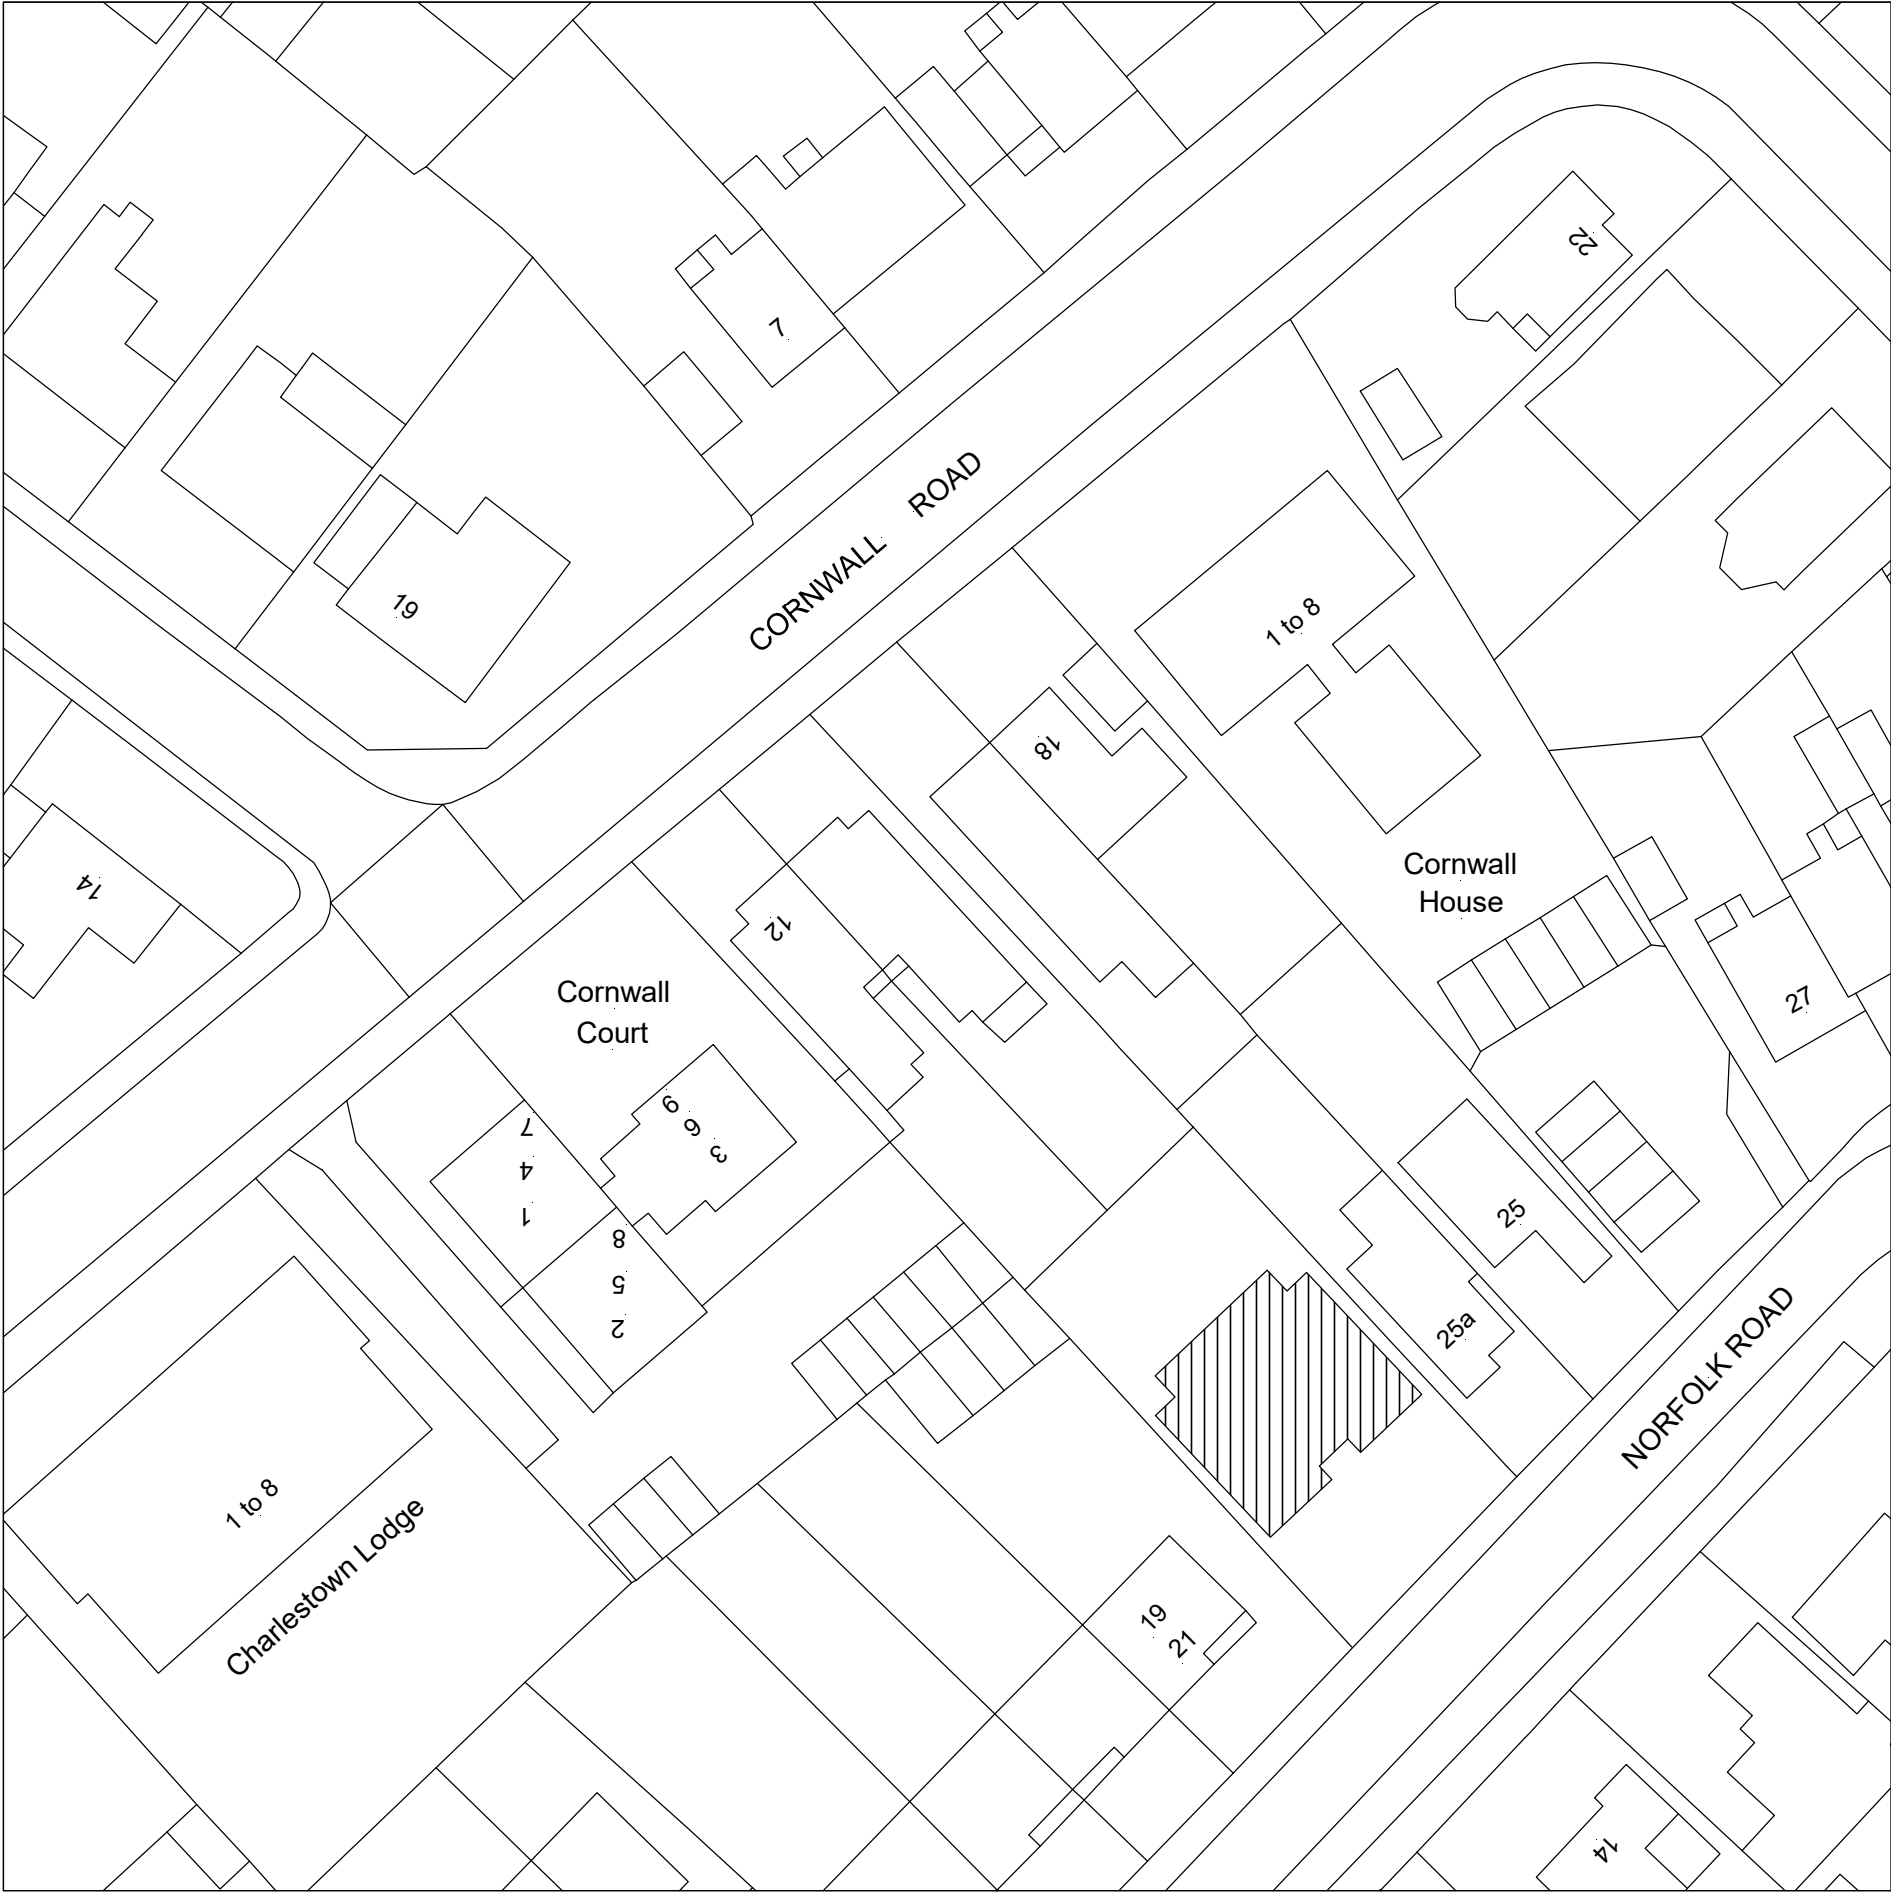

PROPOSED BLOCK PLAN

SCALE 1:500

Application:			
FPA – Erection of 2 ½ storey building incorporating 4 x two bed flats and 2 x one bed flats			
Client:	Norfolk Road Developments	Date:	26 th July 2017
Site:	Land R / O 12 – 14 Cornwall Road, Uxbridge, UB8 1BB	Drawn By:	Gurps Benning
Scale:	Refer to Drawing @ A3	Dwg.No:	GTD718 – 08

G T DESIGNZ LTD <i>Building Designs & Technical services</i>	
GT Designz Ltd, 5th Floor, Hyde Park Hayes 3, 11 Millington Road, Hayes, UB3 4AZ.	Tel : 0208 212 7981 Mob : 07854 351 934 Email : enquiries@gtdesignzLtd.com