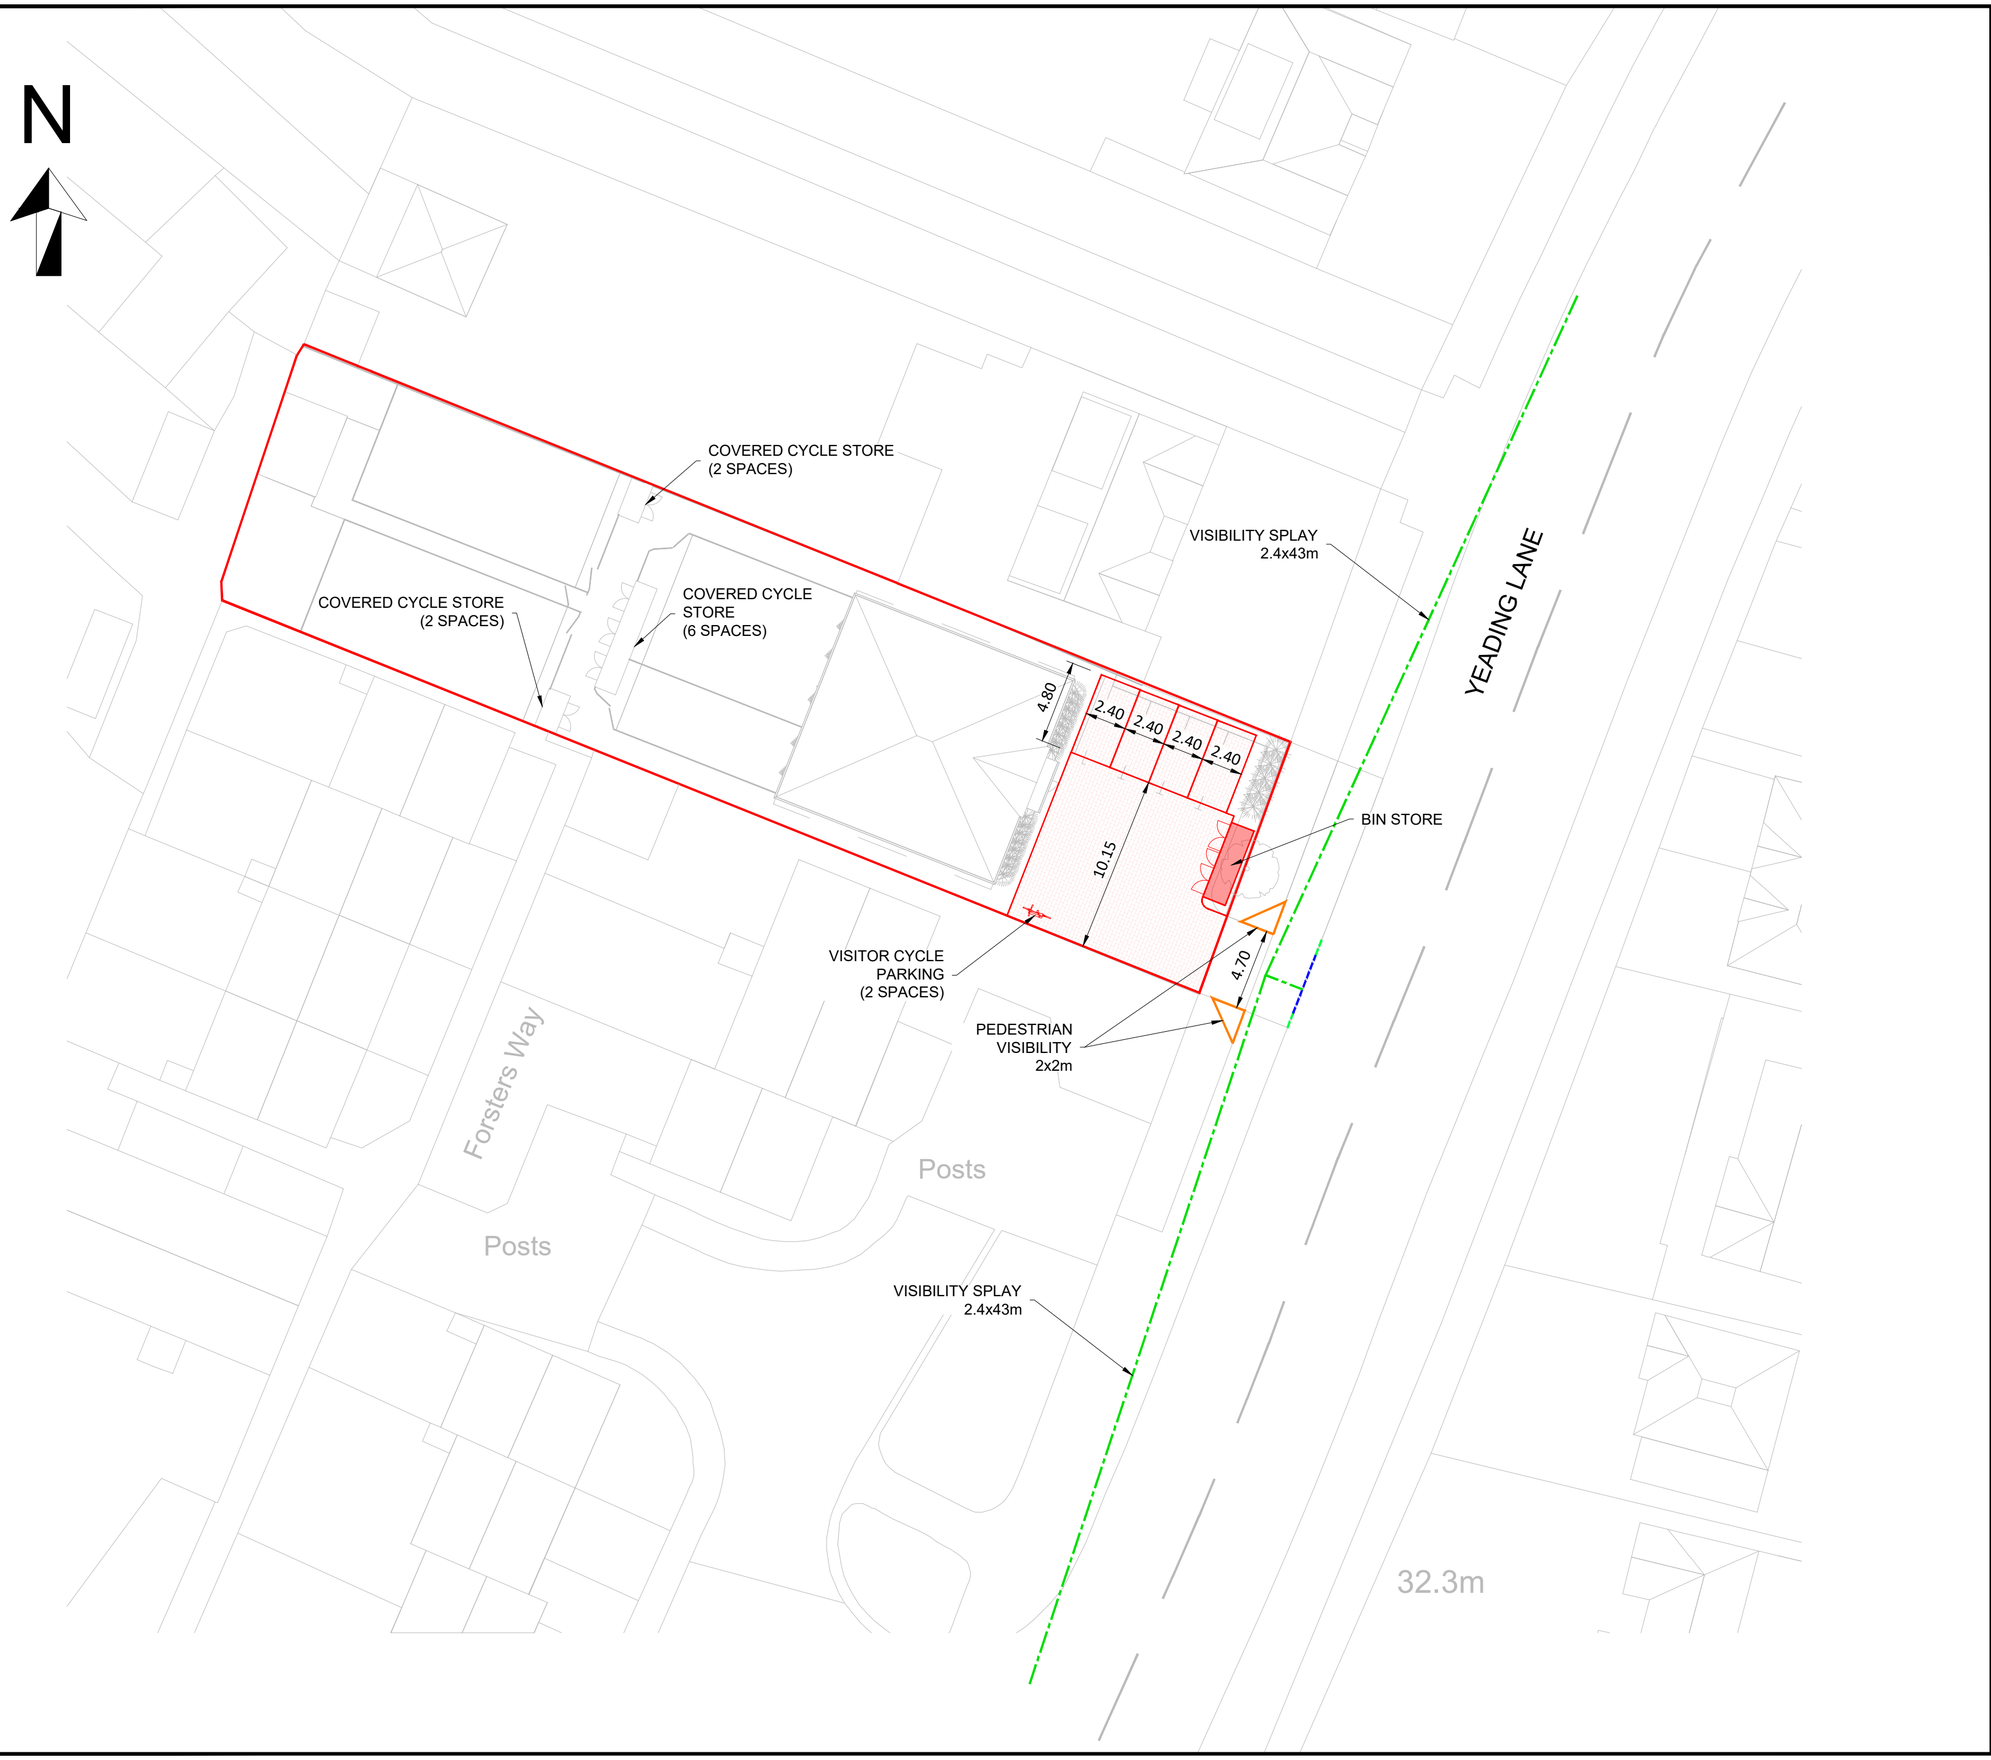

Rev	Date	Description	Drn	Chk	App
-	20.01.26	ORIGINAL ISSUE	KJ	AP	AP

MAGNA
MAGNA TRANSPORT PLANNING LTD

Client
-

Project
25 YEADING LANE,
HAYES

Drawing Title
EXISTING SITE ACCESS
VISIBILITY SPLAYS

Drawing Status
FOR INFORMATION

Drawn	Designed	Date	Scale	Size
KJ		JAN 2026	1:250	A2

Drawing No.	Rev
25-846-SK01	-

PLOT DATE: 20 January 2026 10:55:42