


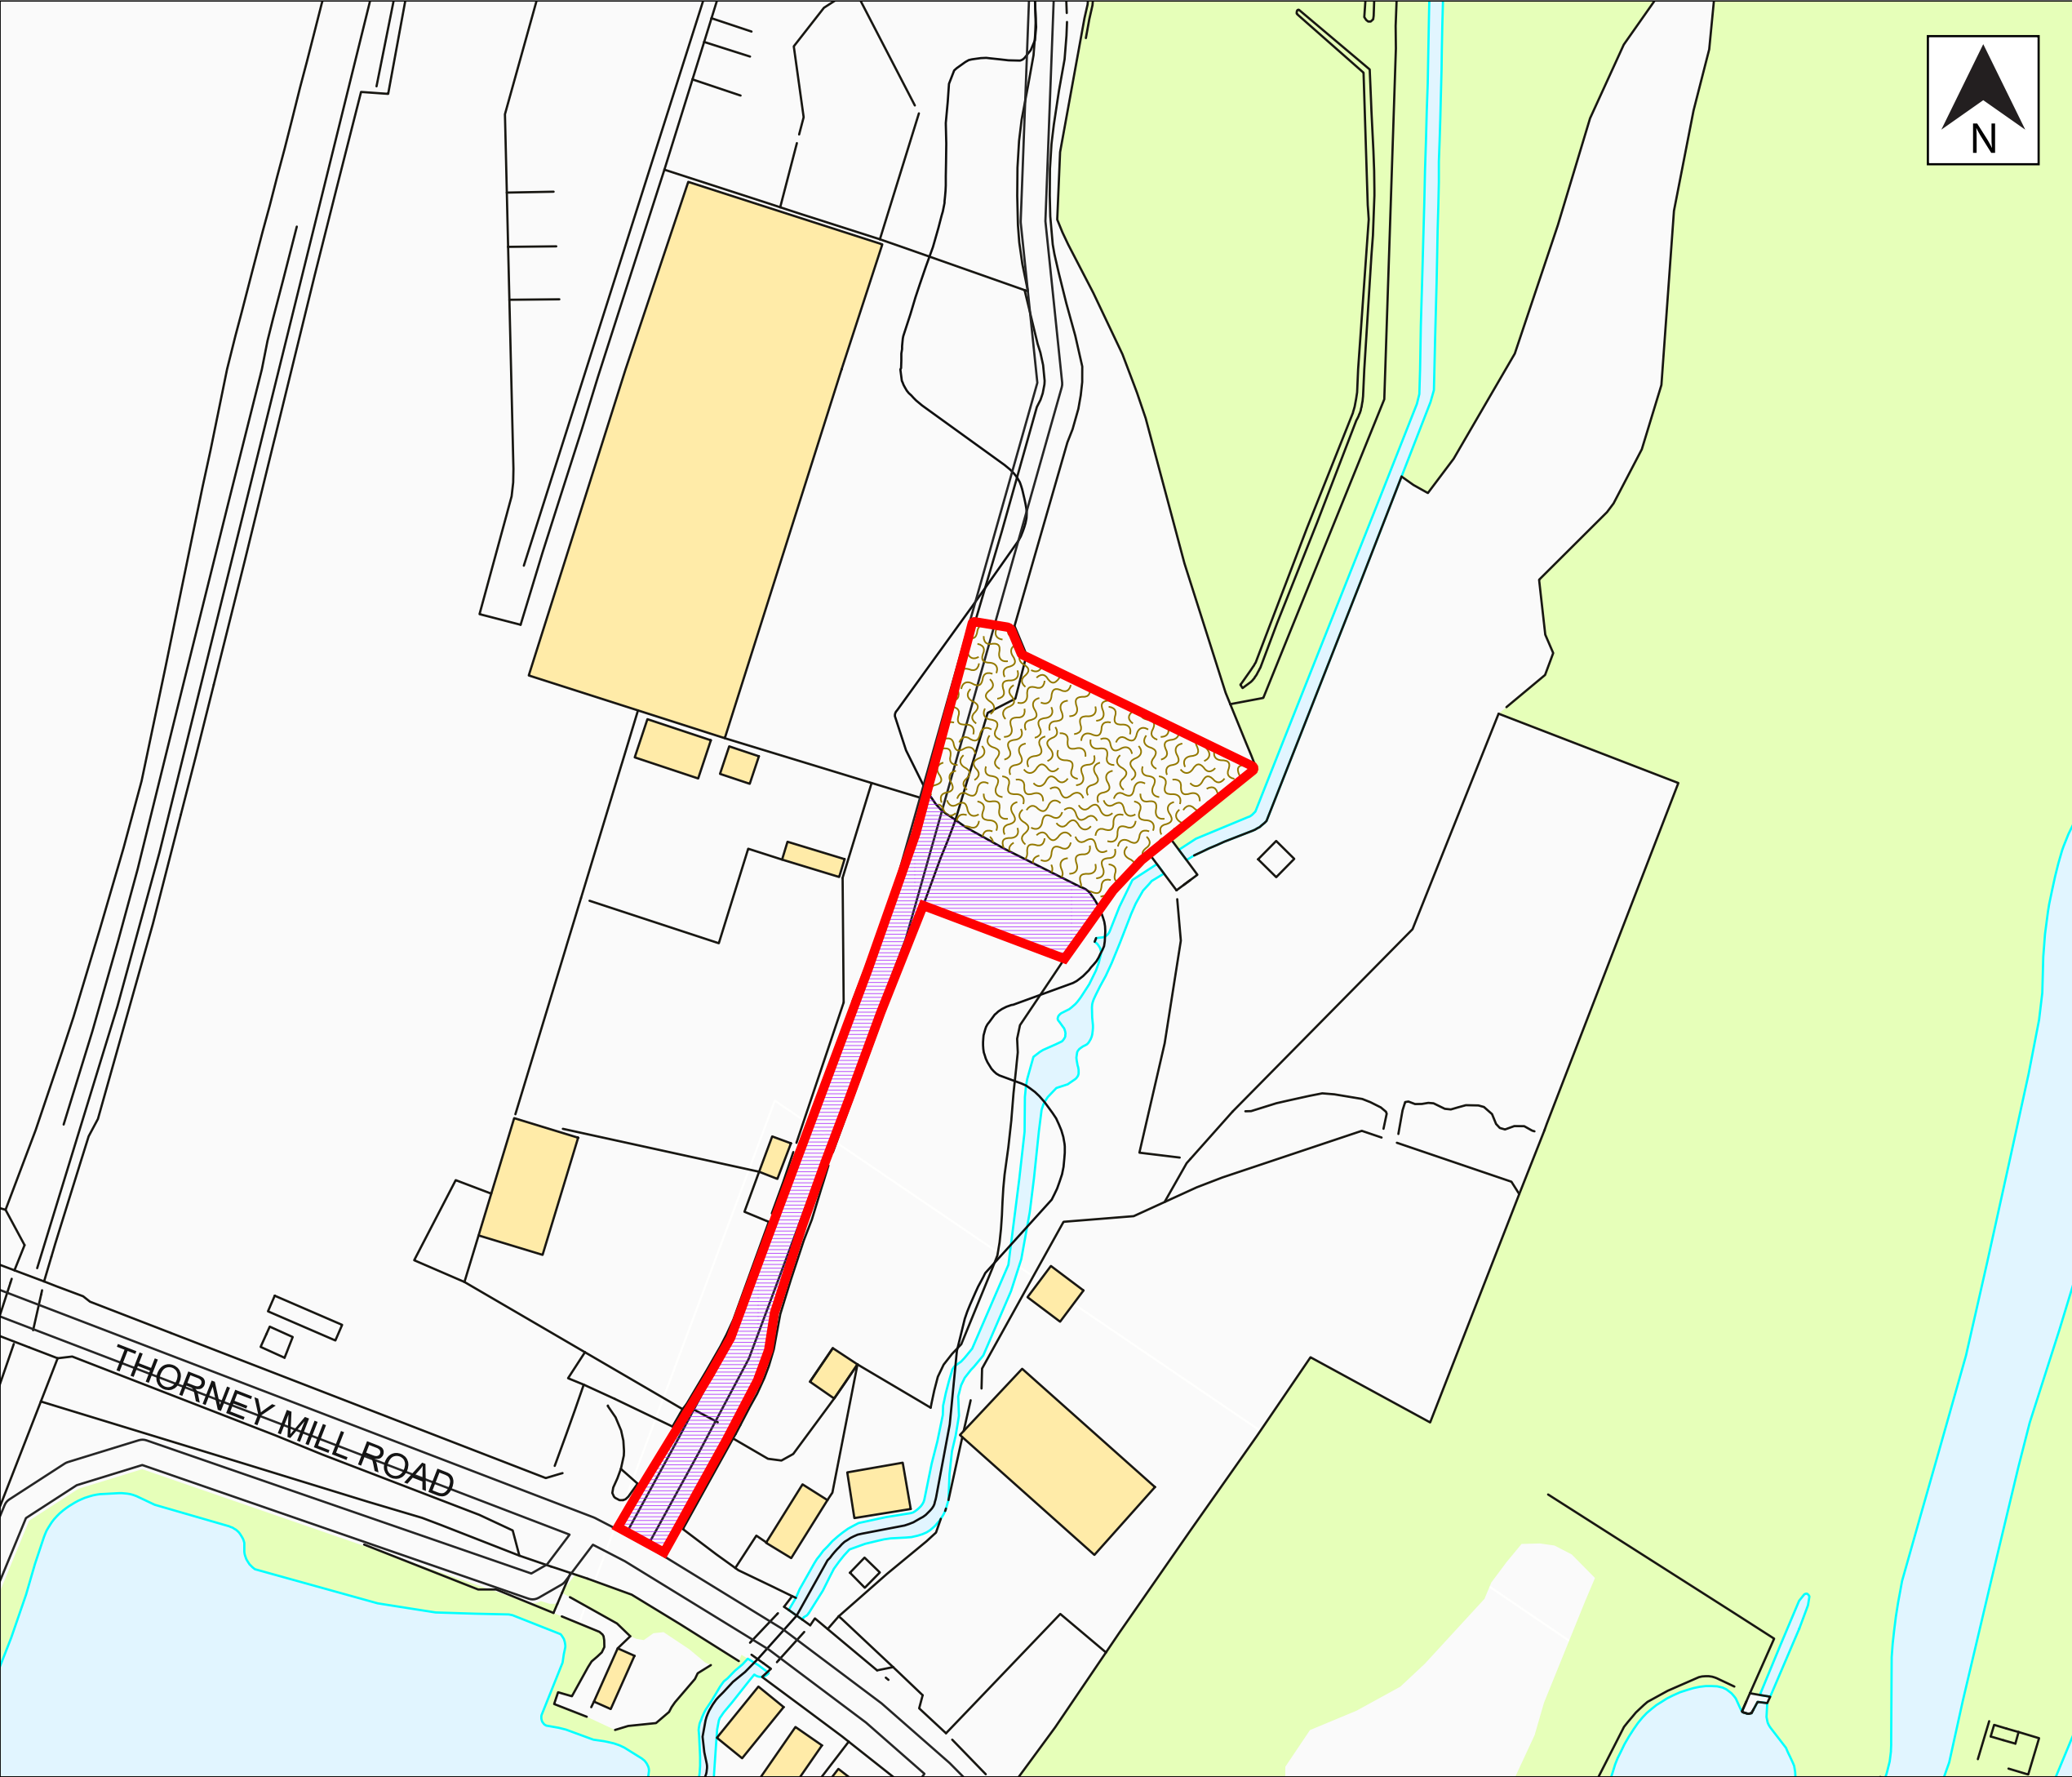

Drawing Title:
Location Plan

- Key:
-  Site Boundary
 -  Area of Site that lies within Hillingdon Borough Council
 -  Area of Site that lies within Buckinghamshire Council

Notes:

Drawn by:	MS / ED
Checked by:	CH
Approved by:	CH

The Mineral Planning Group Ltd.
The Rowan Suite
Oakdene House
Cottingley Business Park
Bingley, West Yorkshire
BD16 1PE
Tel: 01274 884599
headoffice@mpgyorks.co.uk
www.mpgyorks.co.uk



Scale:
1:1,250 @ A3

Client:
KHC Management Services Ltd

Site:
Metal Recycling Yard

Drawing Number: 487/13_D1	Rev: 1.2
------------------------------	-------------

Date:
04/06/2026