

MICHAEL OAKES ARCHITECTS LTD.


Michael Oakes (Director) B.A. Hons Arch, Dipl. Arch, Registered Architect
Liam Whitfield B.A. Hons Arch, M.A. Arch, PgDip, Registered Architect

REGISTERED ARCHITECTS, DESIGNERS + ILLUSTRATORS

Telephone: 01895 235089 - E-mail: michaeloakesarchitect@googlemail.com


KEY

 = Obscured glazing to windows

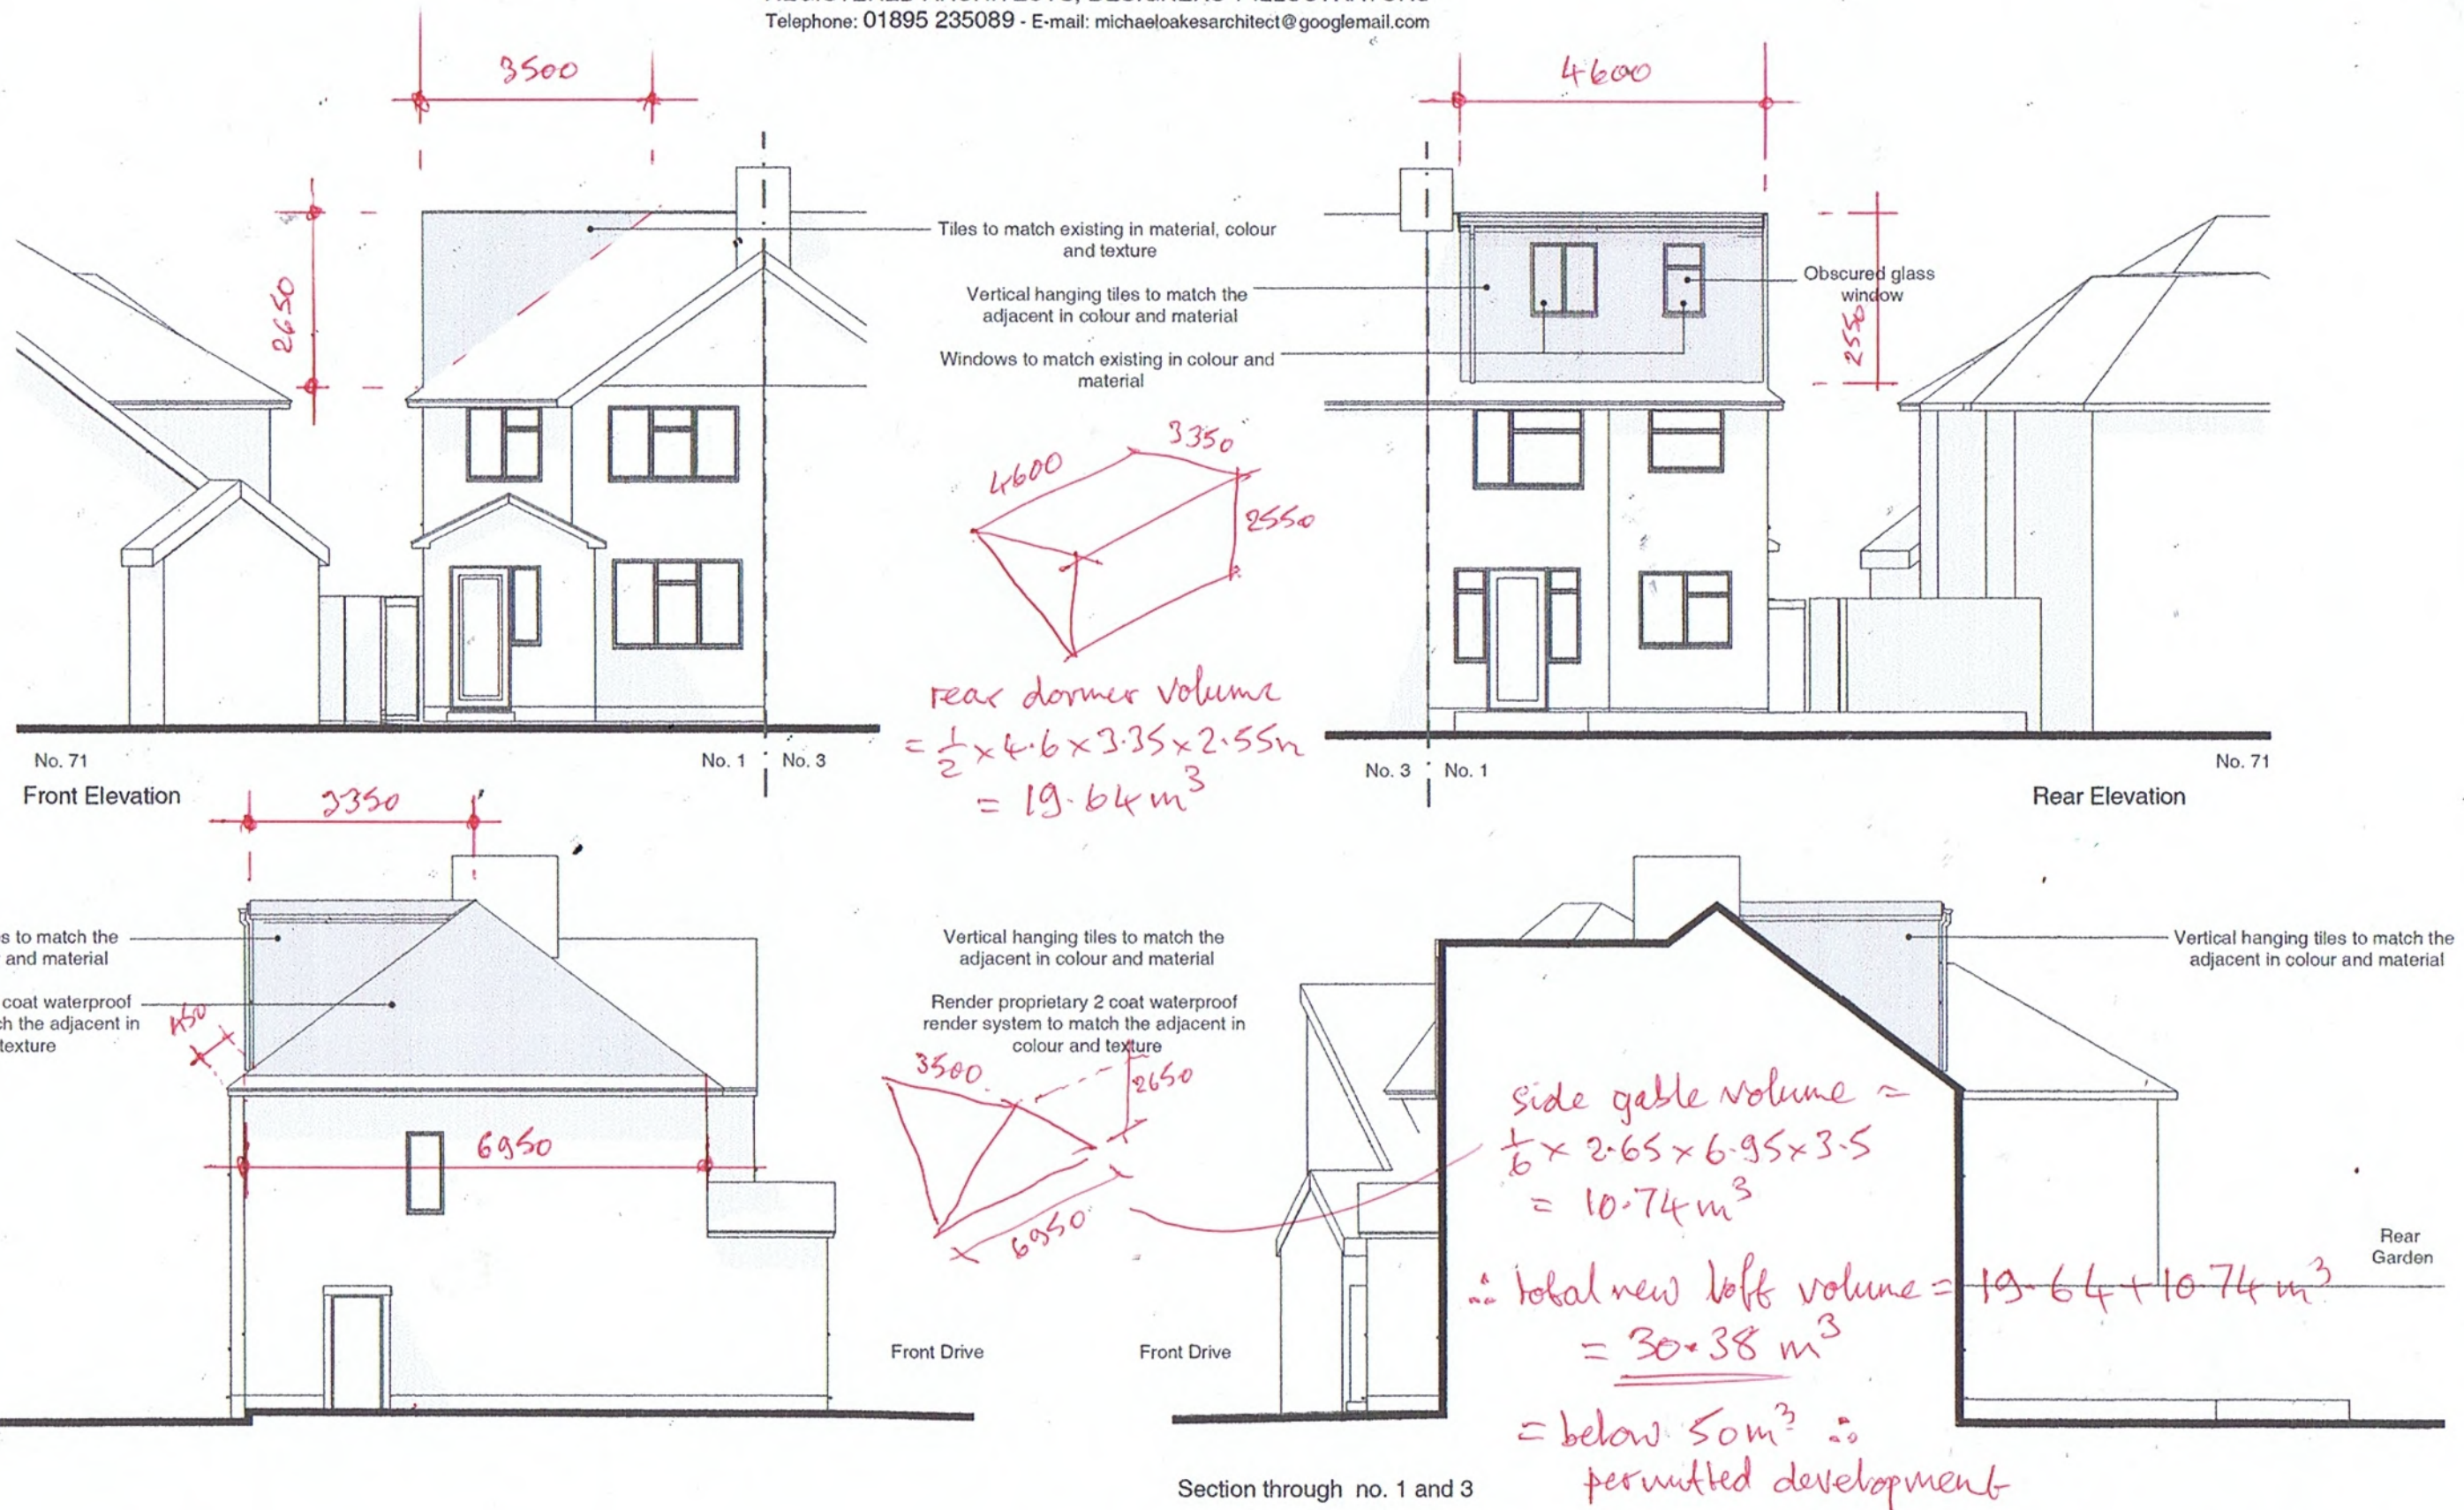

Address: 1 Glisson Road, Hillingdon, UB10 0HH
Client: Stuart Shale
Date: March 2019

1:100 @ A3

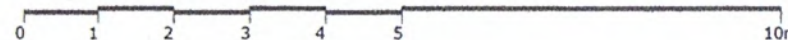

Drawing Title

As Proposed
Elevations

Project no. / Stage / Drawing no. / Revision

0241- PLA- 65A

Revision notes: Drawn by: LW+R

A - First Issue

Lawful Development Application for a loft conversion to a semi-detached dwelling