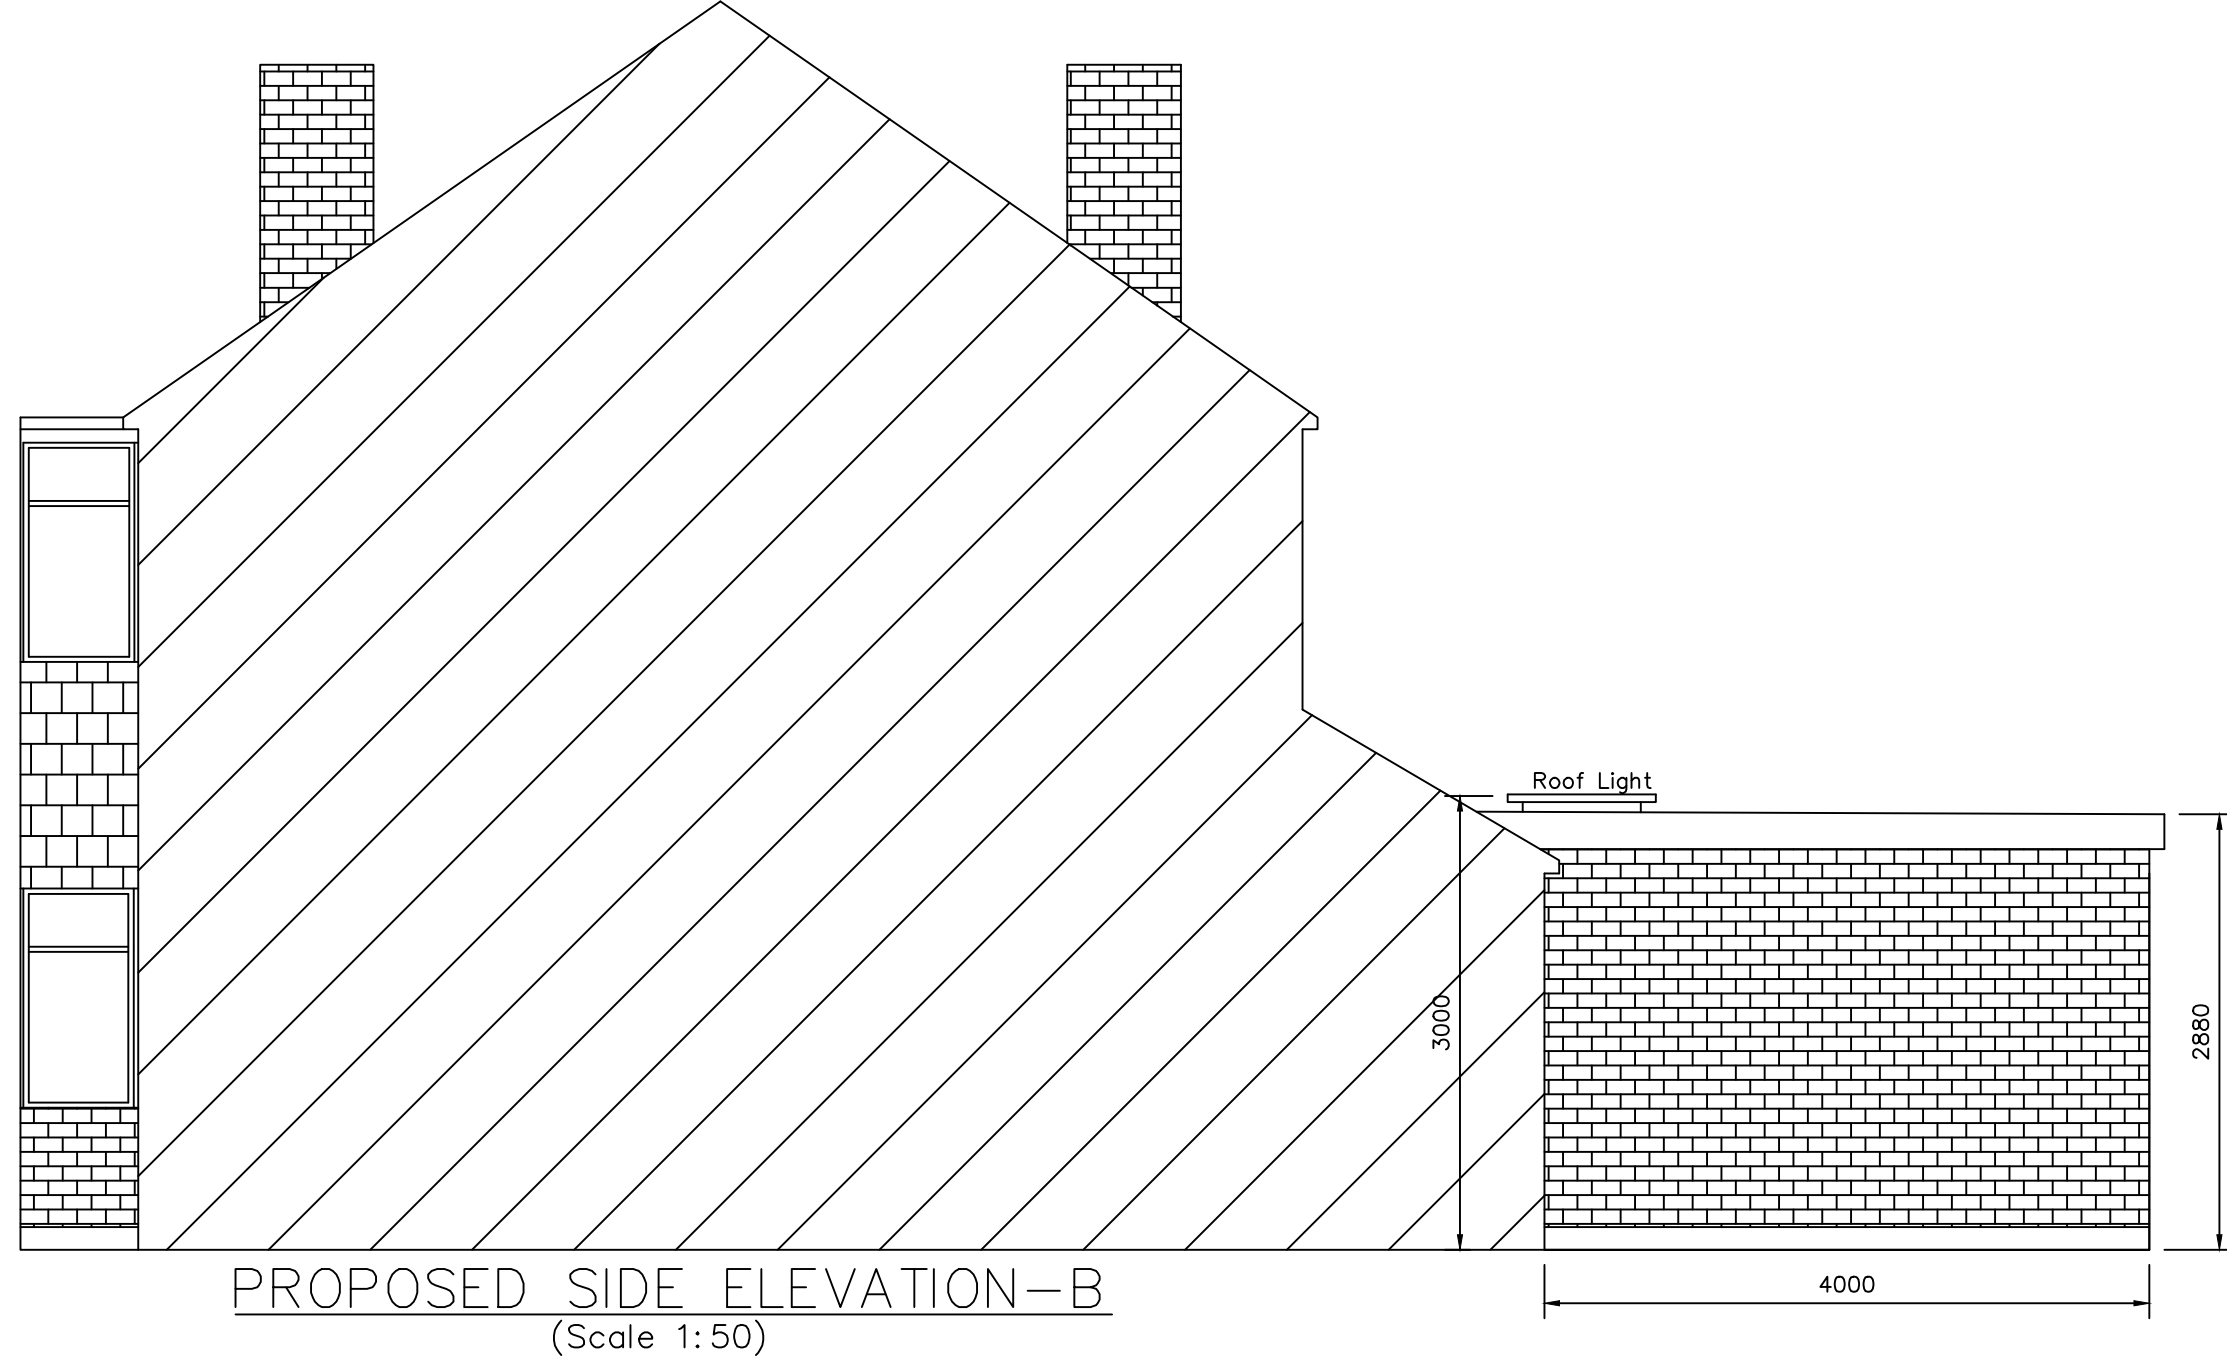
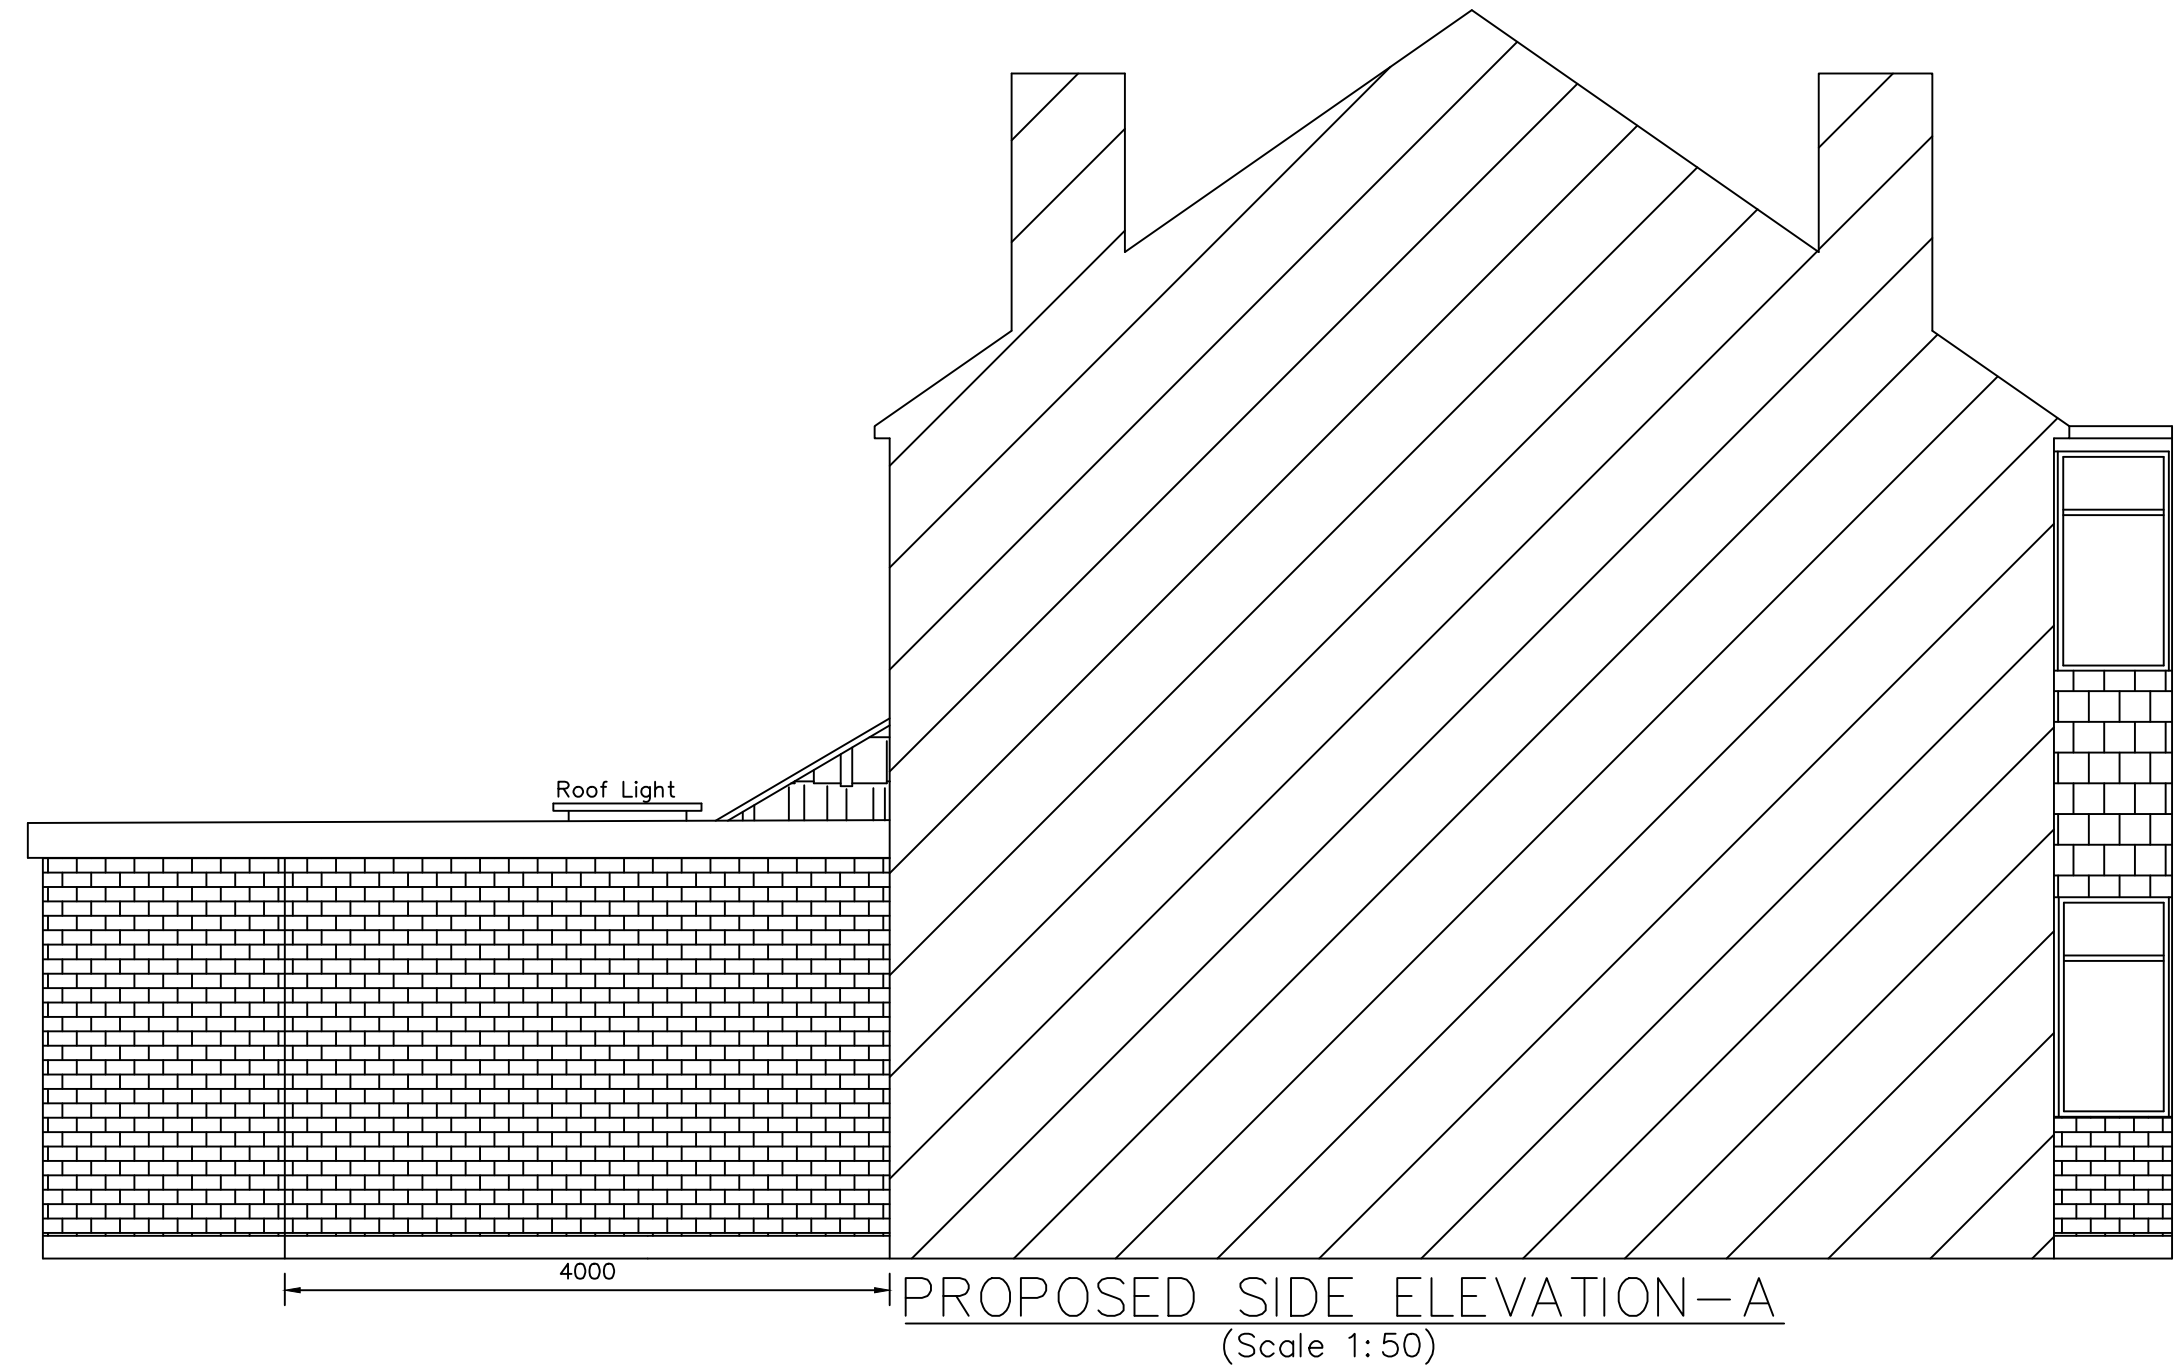
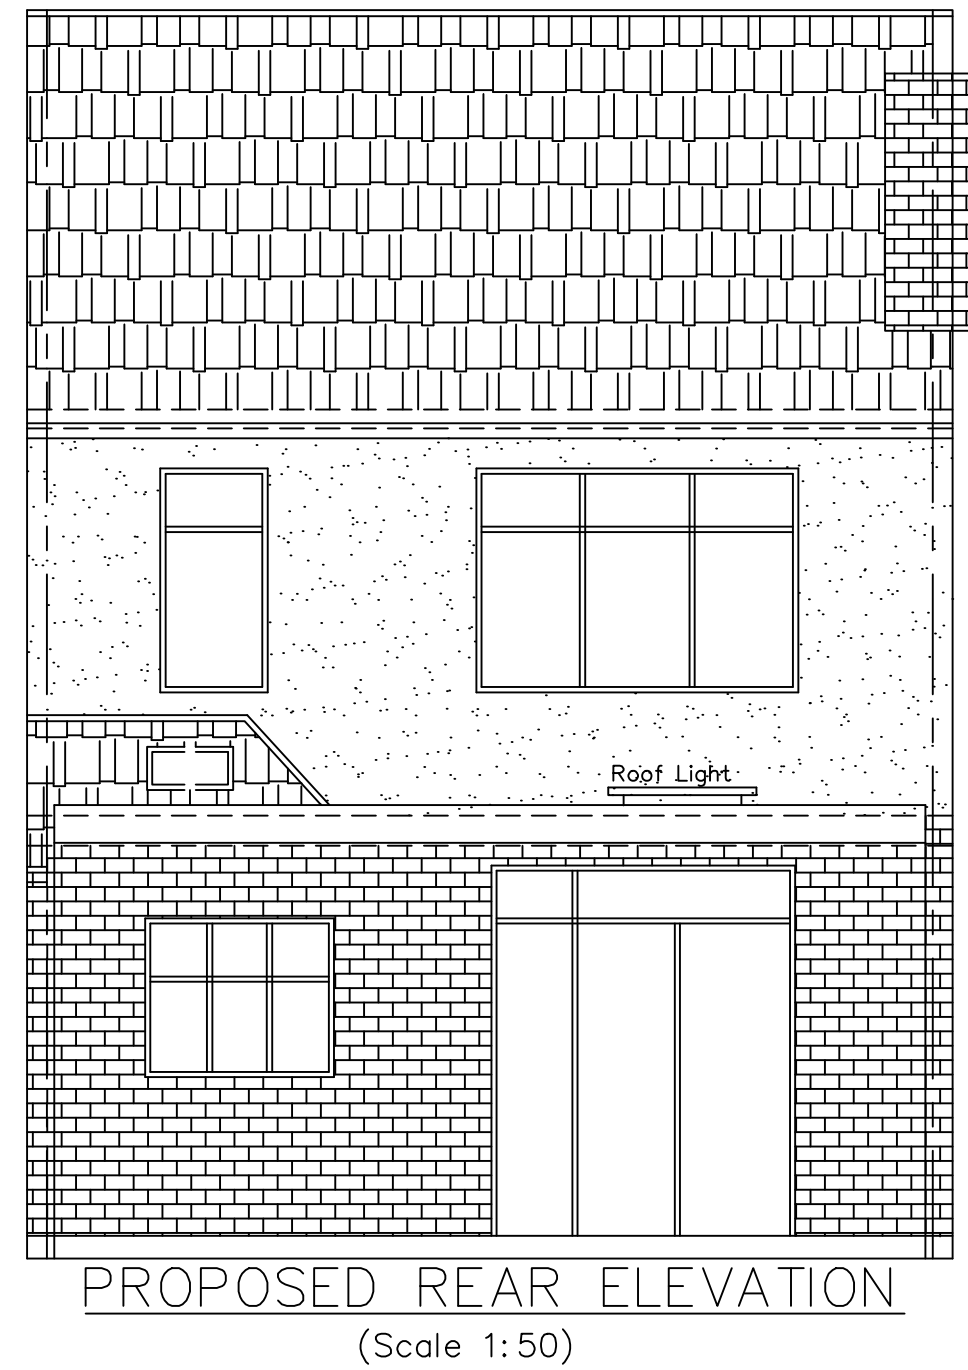
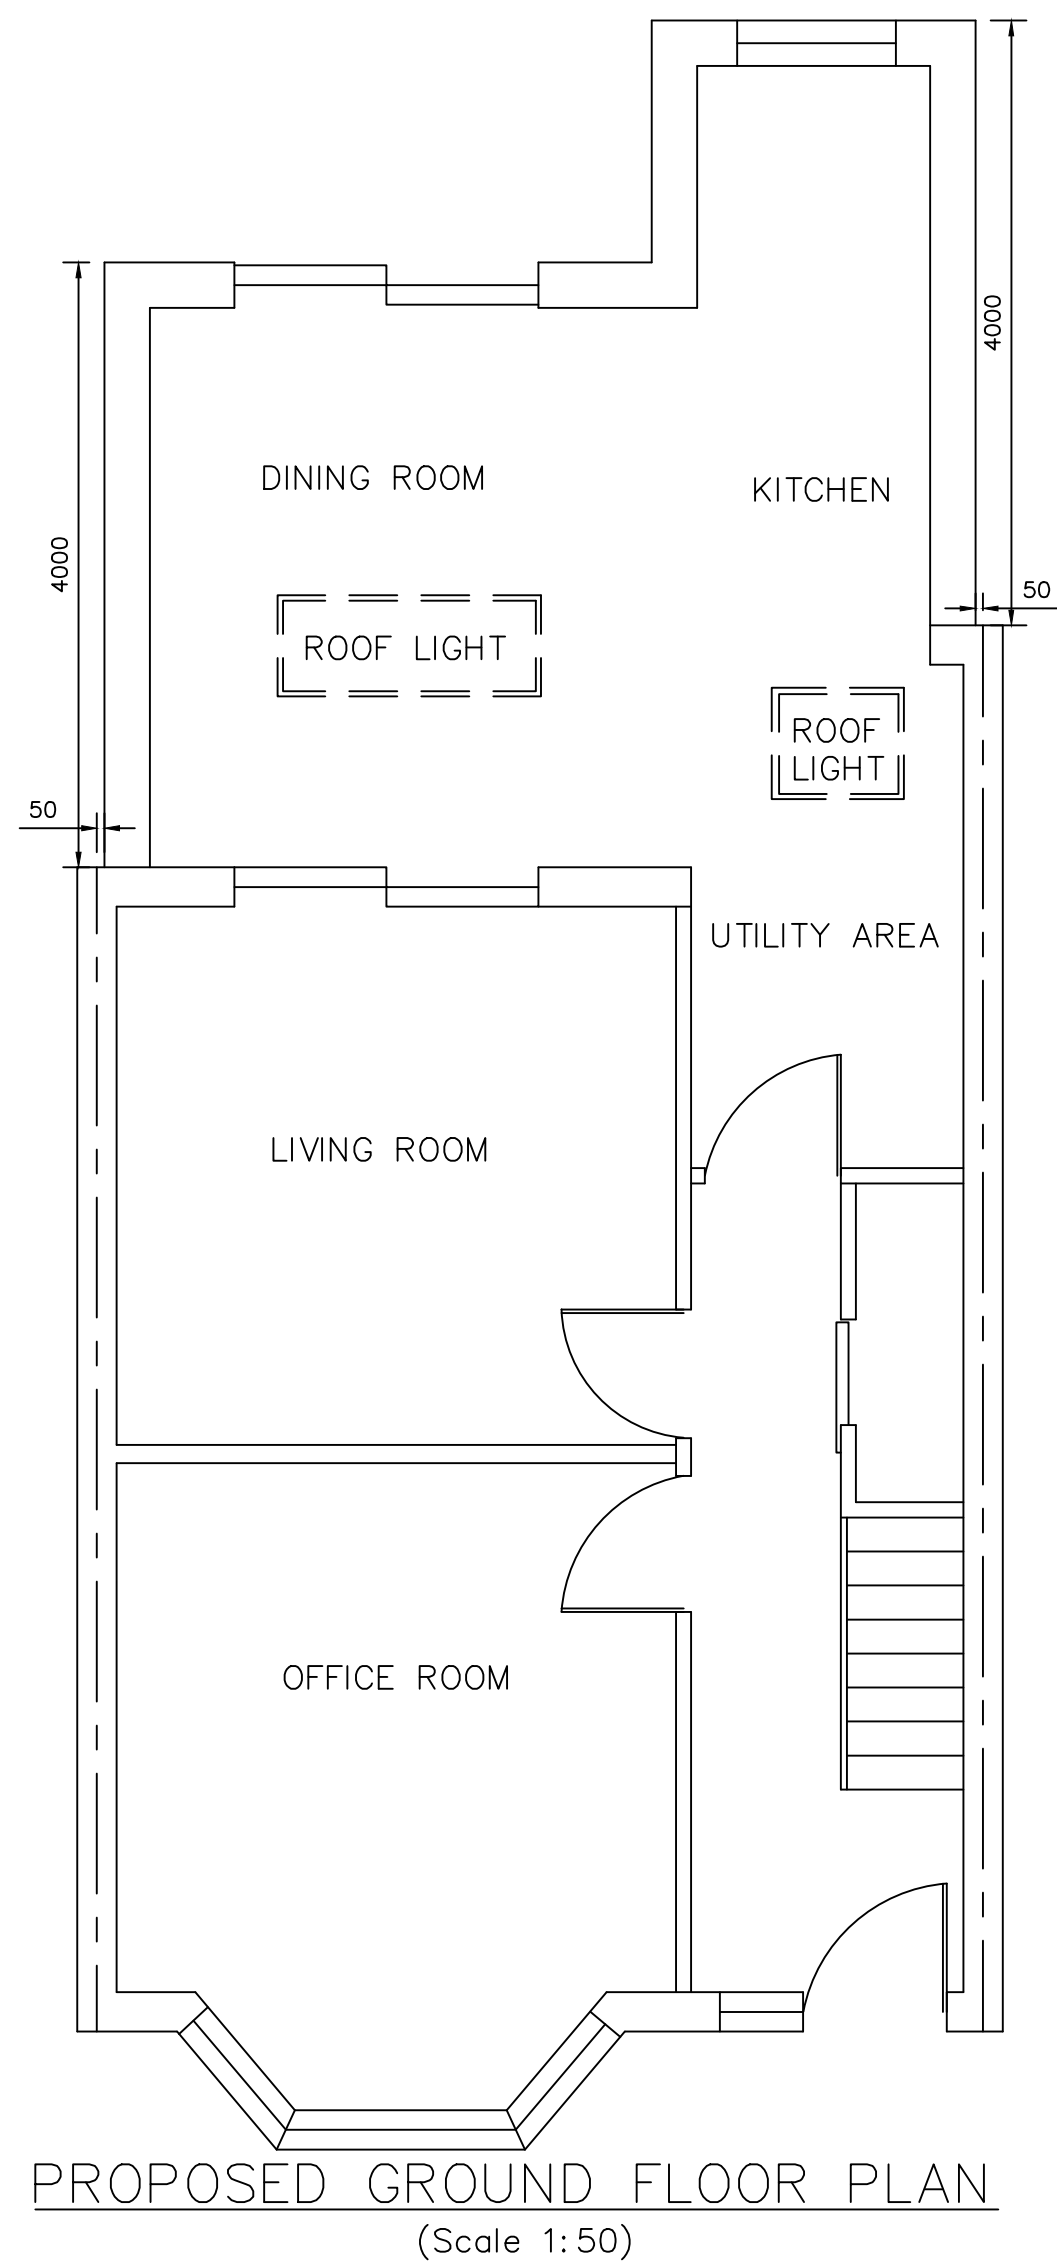
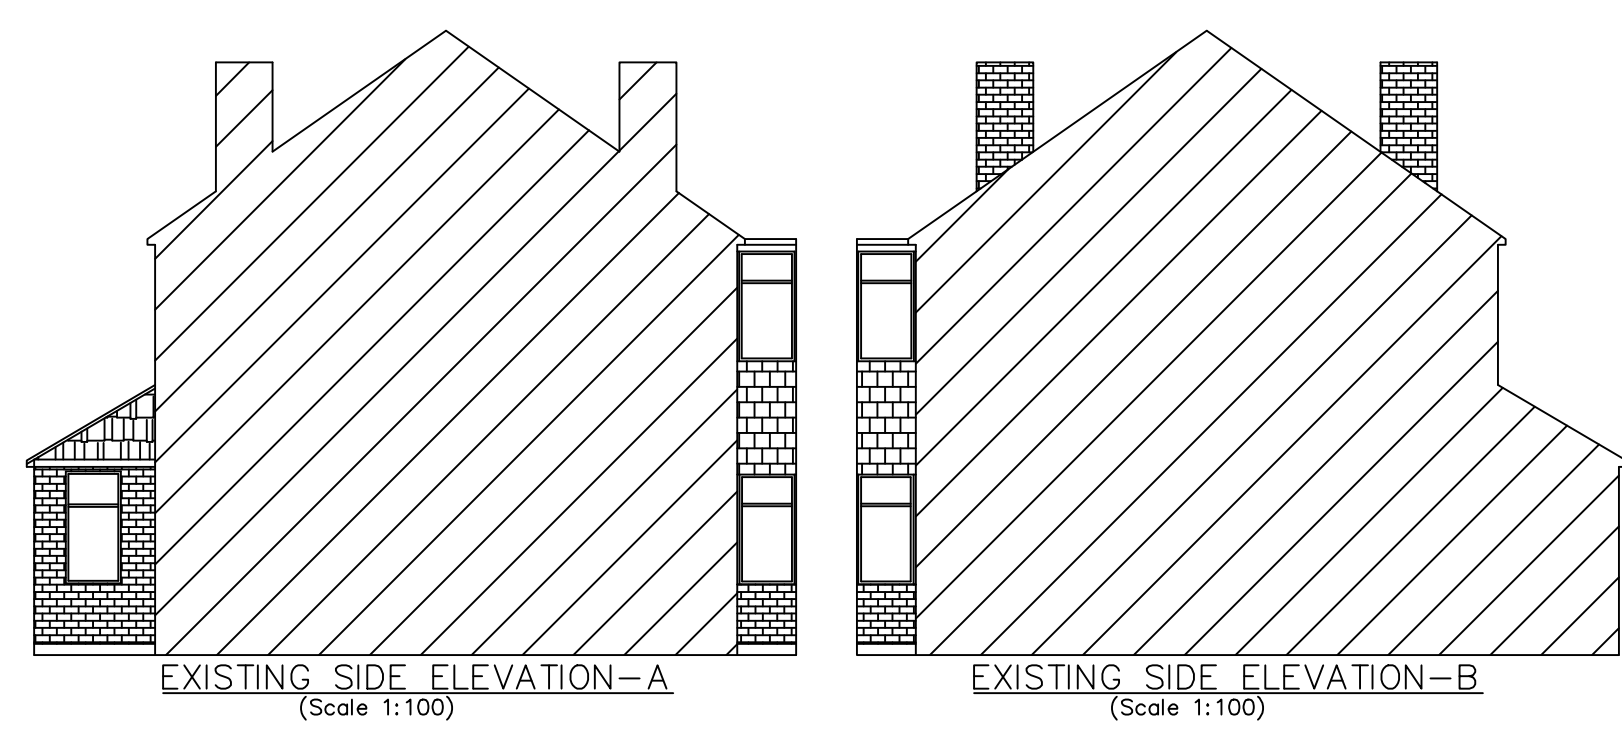
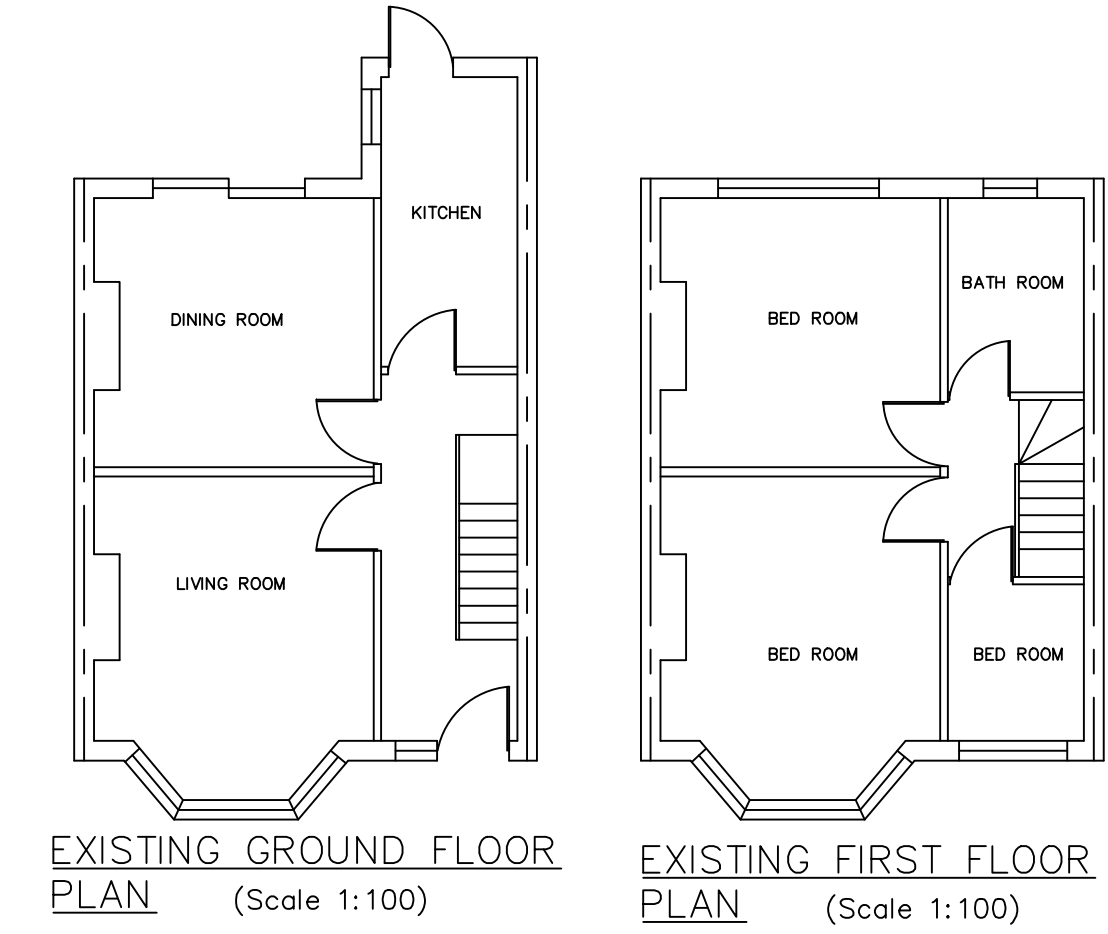
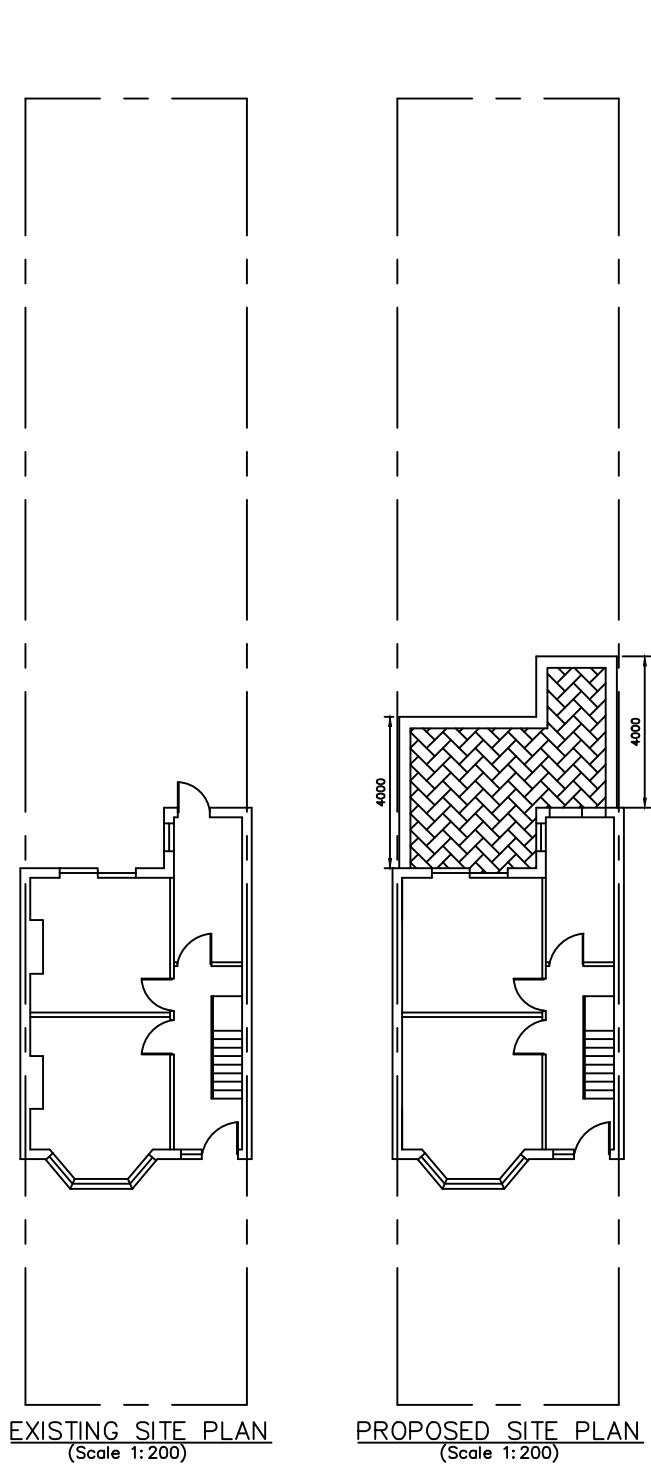


This drawing is the copy right of AVIM Consultancy Ltd. and may not be amended, copied or reproduce without written permission. No liability will be accepted for amendments made by other person.

Do not scale off the drawings. Except planning purpose.

CLIENT:  
MR.P.SUTHAGAR

JOB:  
37 MERTON AVE, UB10 9BN

AGENT:  
AVIM CONSULTANCY LTD  
286A, NORTHOLT ROAD, HA2 8EB  
TP:02032947259 / 07900497457  
EMAIL: avimconsultancy@gmail.com

|                     |                           |           |       |       |
|---------------------|---------------------------|-----------|-------|-------|
| Drawn by:<br>PK     | Drawing Paper Size:<br>A1 | Revision: | Int.: | Date: |
| Checked by:<br>AK   | Scale:<br>1:100/50/20     |           |       |       |
| Date:<br>02.01.2018 | Drawing No:<br>PA-01A     |           |       |       |

Measurements are indicating this drawing is only for planning purposes. If any construction work based on this drawing need to be report to the authorized person before start the work. Contractor's responsible to check the measurements on site before commencement of the work.

The client/contractor is required to serve written notice to the tenants and owners of the adjoining properties in accordance with the Party Wall Act 1996; (and its latest amendments) with respect to the intention to carry out work within the specified proximity or below respective properties.