




SCALE BAR - 1:100

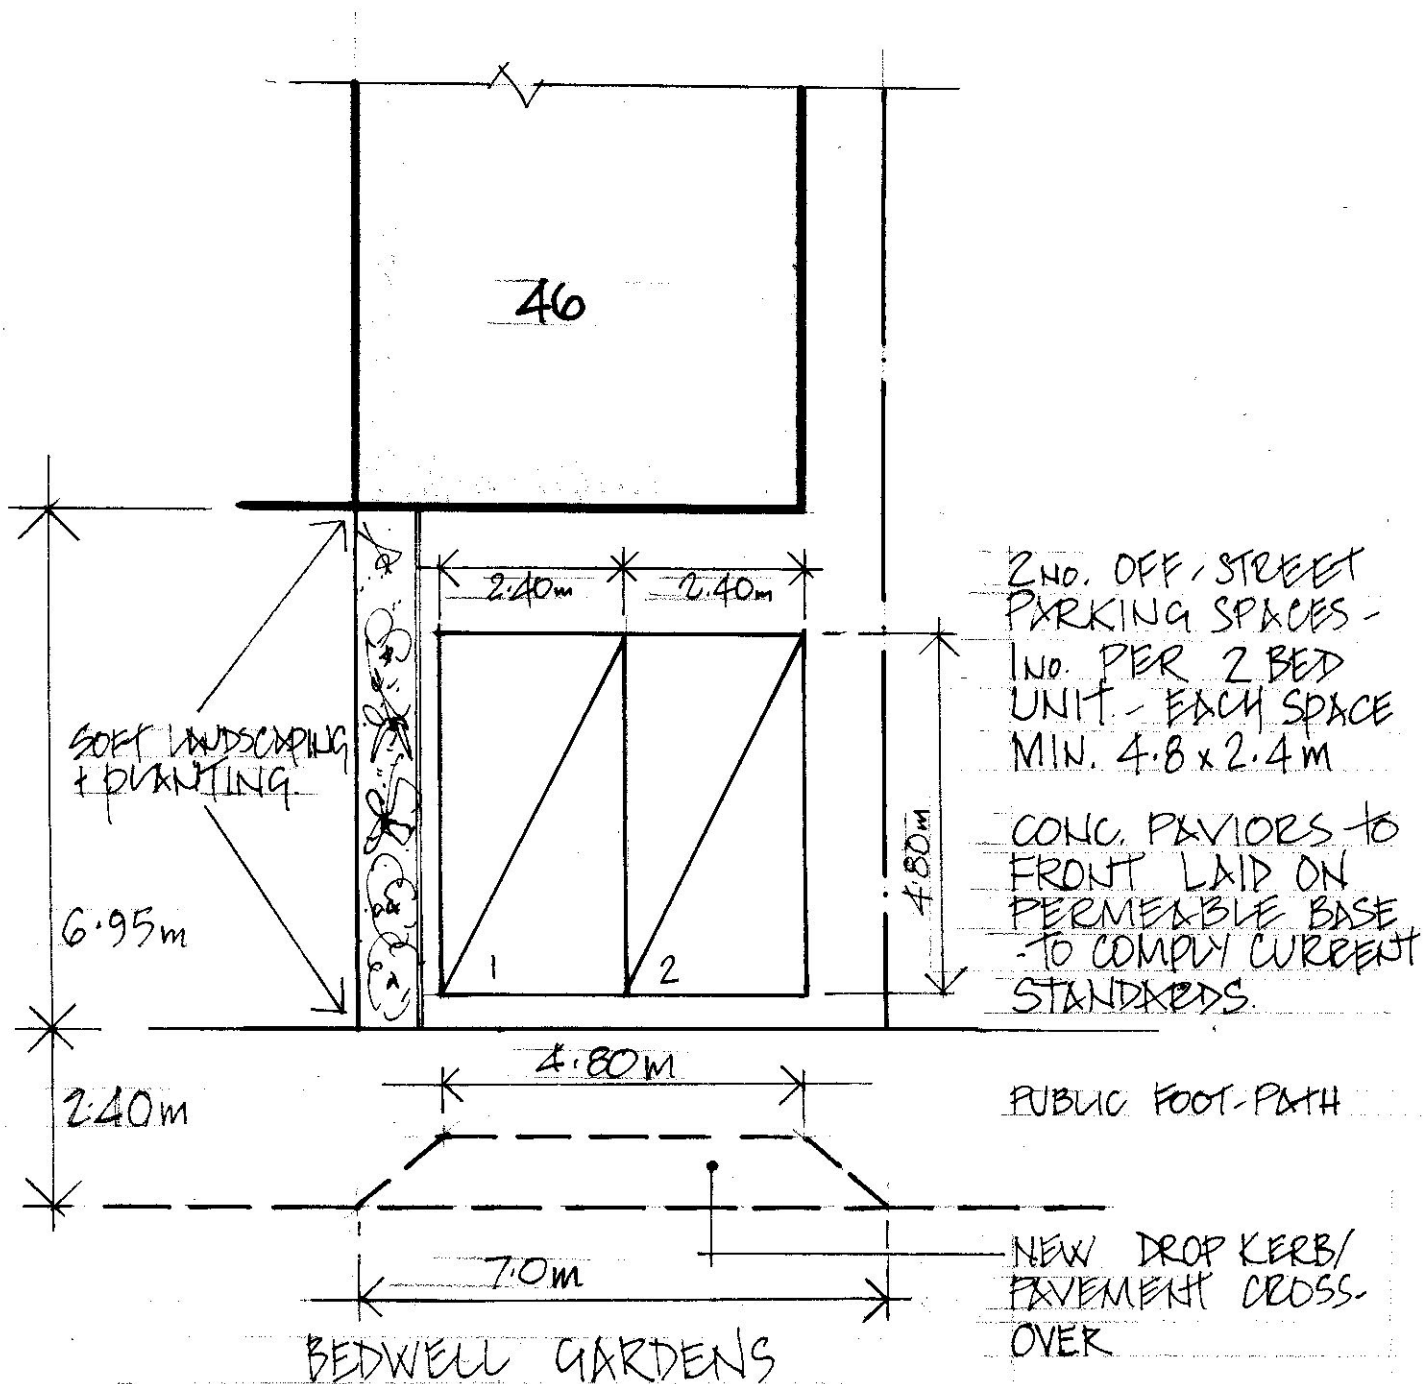

FRONTAGE PLAN - 1:100

OFF-STREET PARKING.

46 BEDWELL Gdns UB3 4EG

At SCALE 1:100 DRG: 0202/8 A