


Land Registry
Official copy of
title plan


Title number AGL97644
Ordnance Survey map reference TQ0985NE
Scale 1:1250
Administrative area HILLINGDON

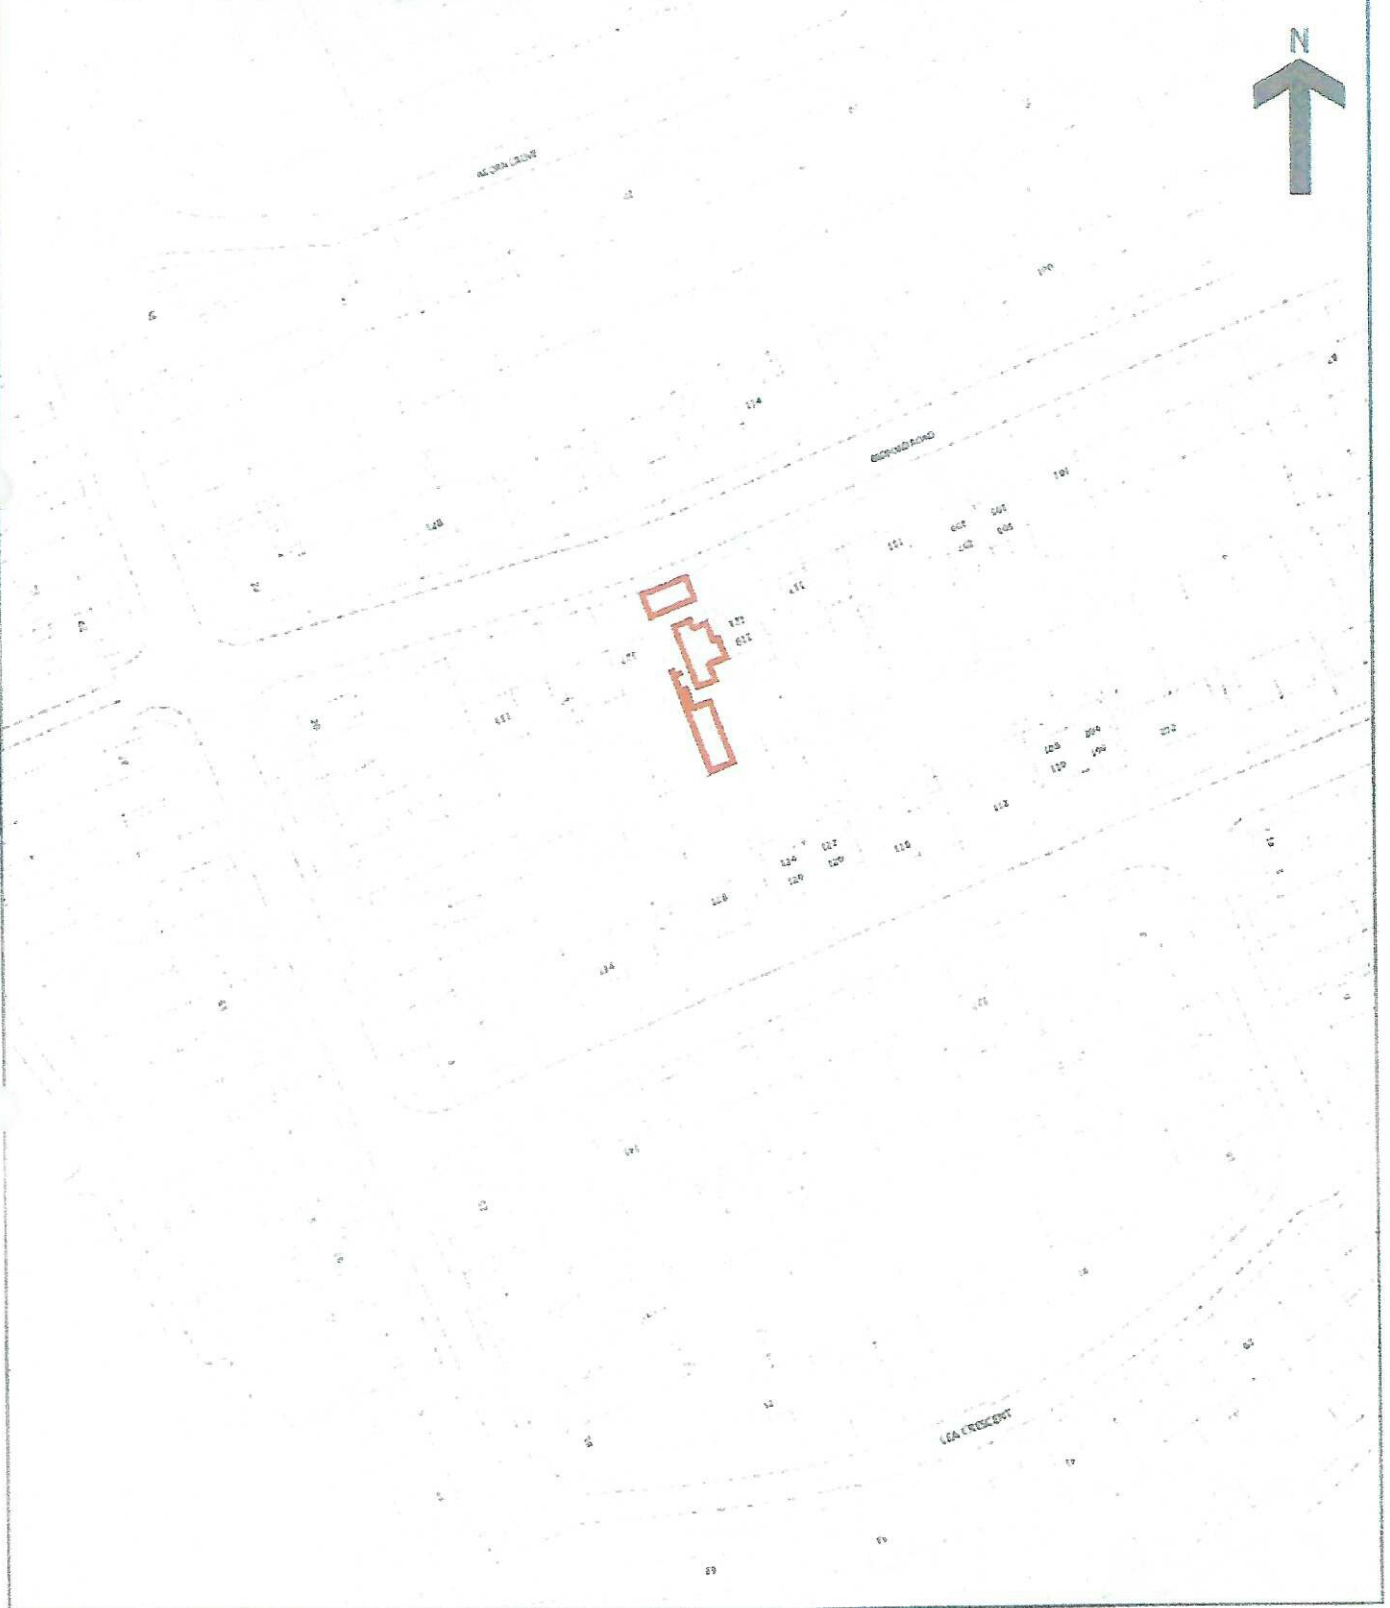

© Crown Copyright. Produced by Land Registry. Reproduction in whole or in part is prohibited without the prior written permission of Ordnance Survey. Licence Number 100026316.



THE COMMON SEAL OF THE COUNCIL OF
THE LONDON BOROUGH OF EALING was

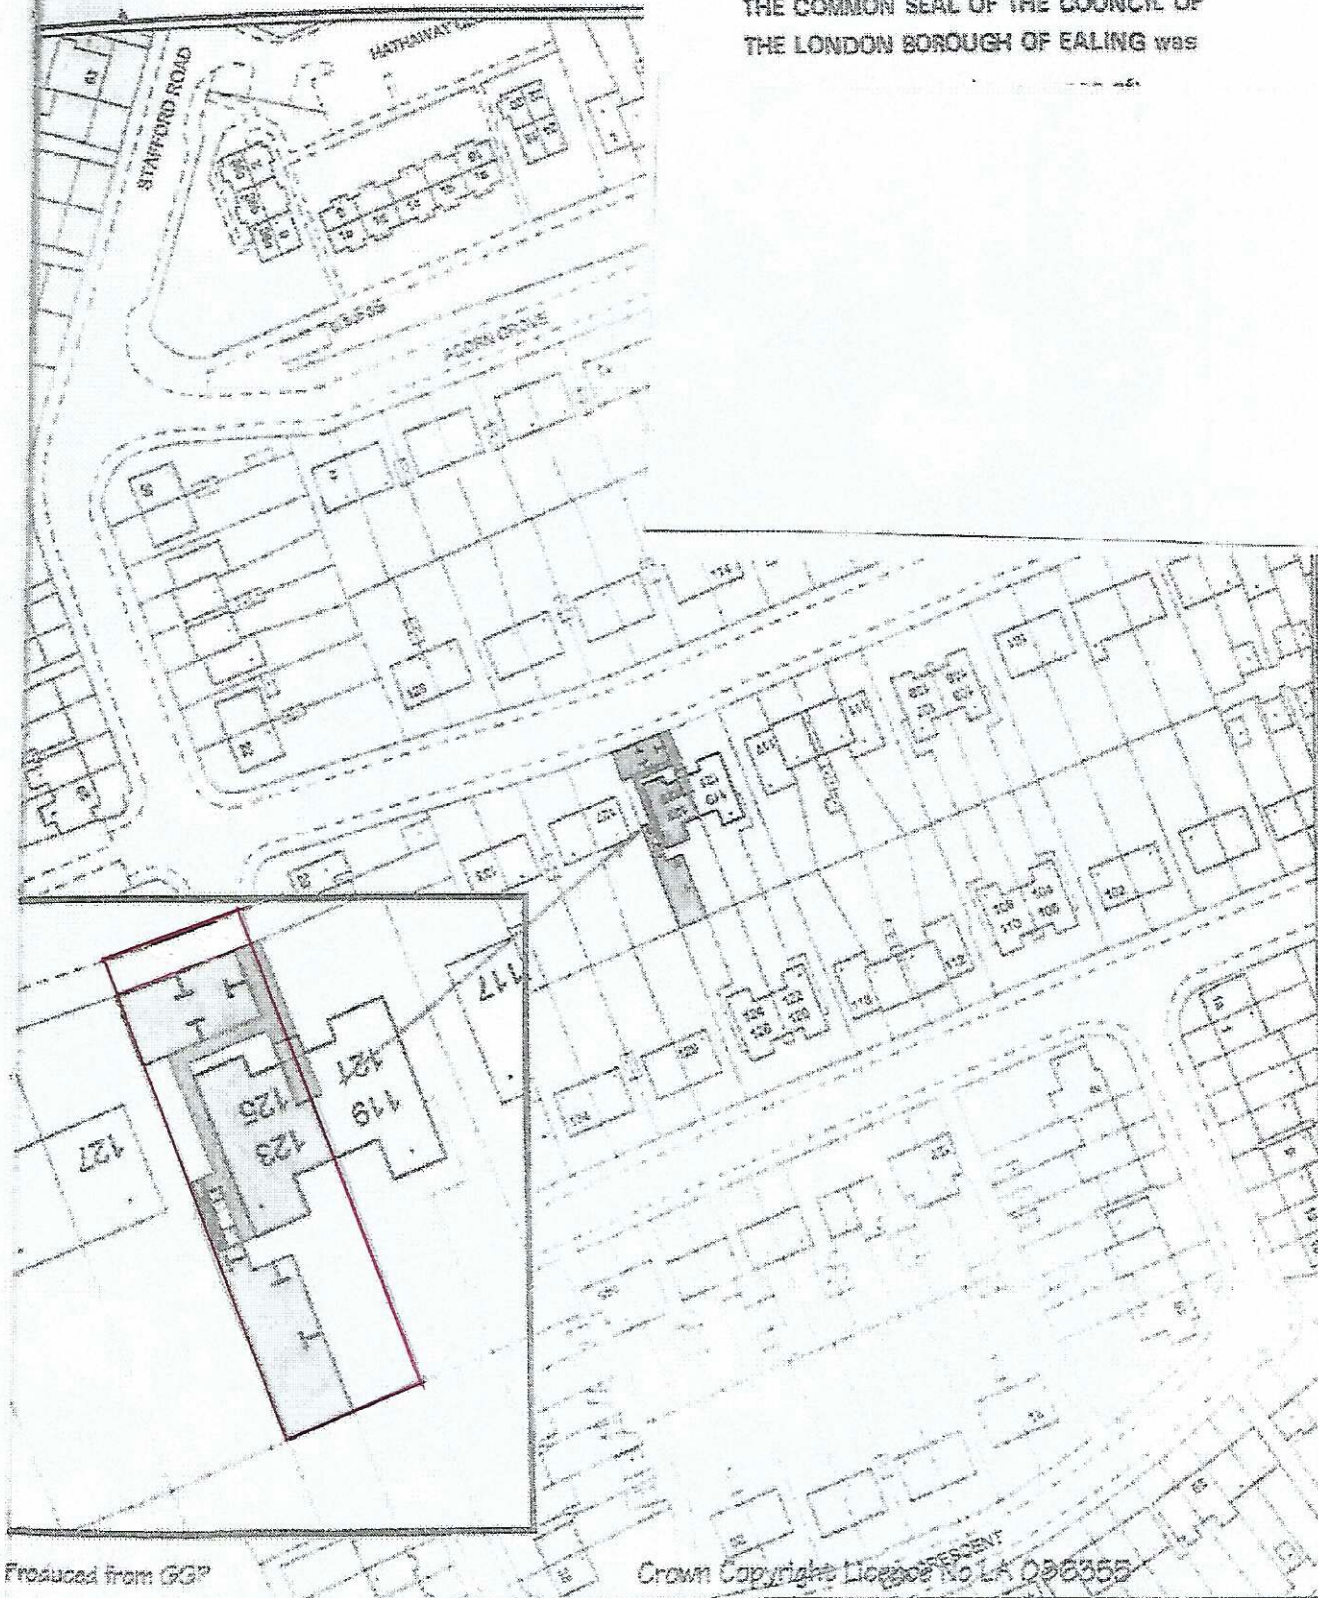

Produced from GGP

Crown Copyright Licence No LA 000355

DRAWN BY J. McQUADE

Reproduced from the Ordnance Survey 1:2500 mapping with the permission of the controller of Her Majesty's Stationery Office, Crown Copyright. Unauthorised reproduction infringes Crown Copyright and may lead to prosecution or civil proceedings.

ESTATES AND VALUATION DIVISION
100 FLOOR PERCEVAL HOUSE
14-16 LUXBRIDGE ROAD
EALING W5 2HL



O.S. EXTRACT FOR RIGHT TO BUY PURPOSES ONLY

ADDRESS:
125 BEDFORD ROAD
FIRST FLOOR FLAT
RUISLIF GARDENS



MJ-7134

DATE 13/08/2001

PLAN B