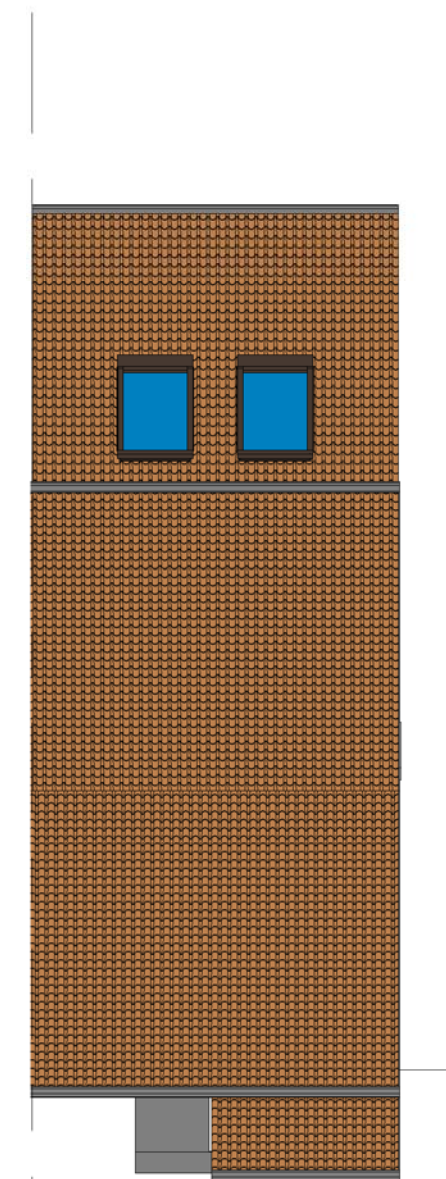
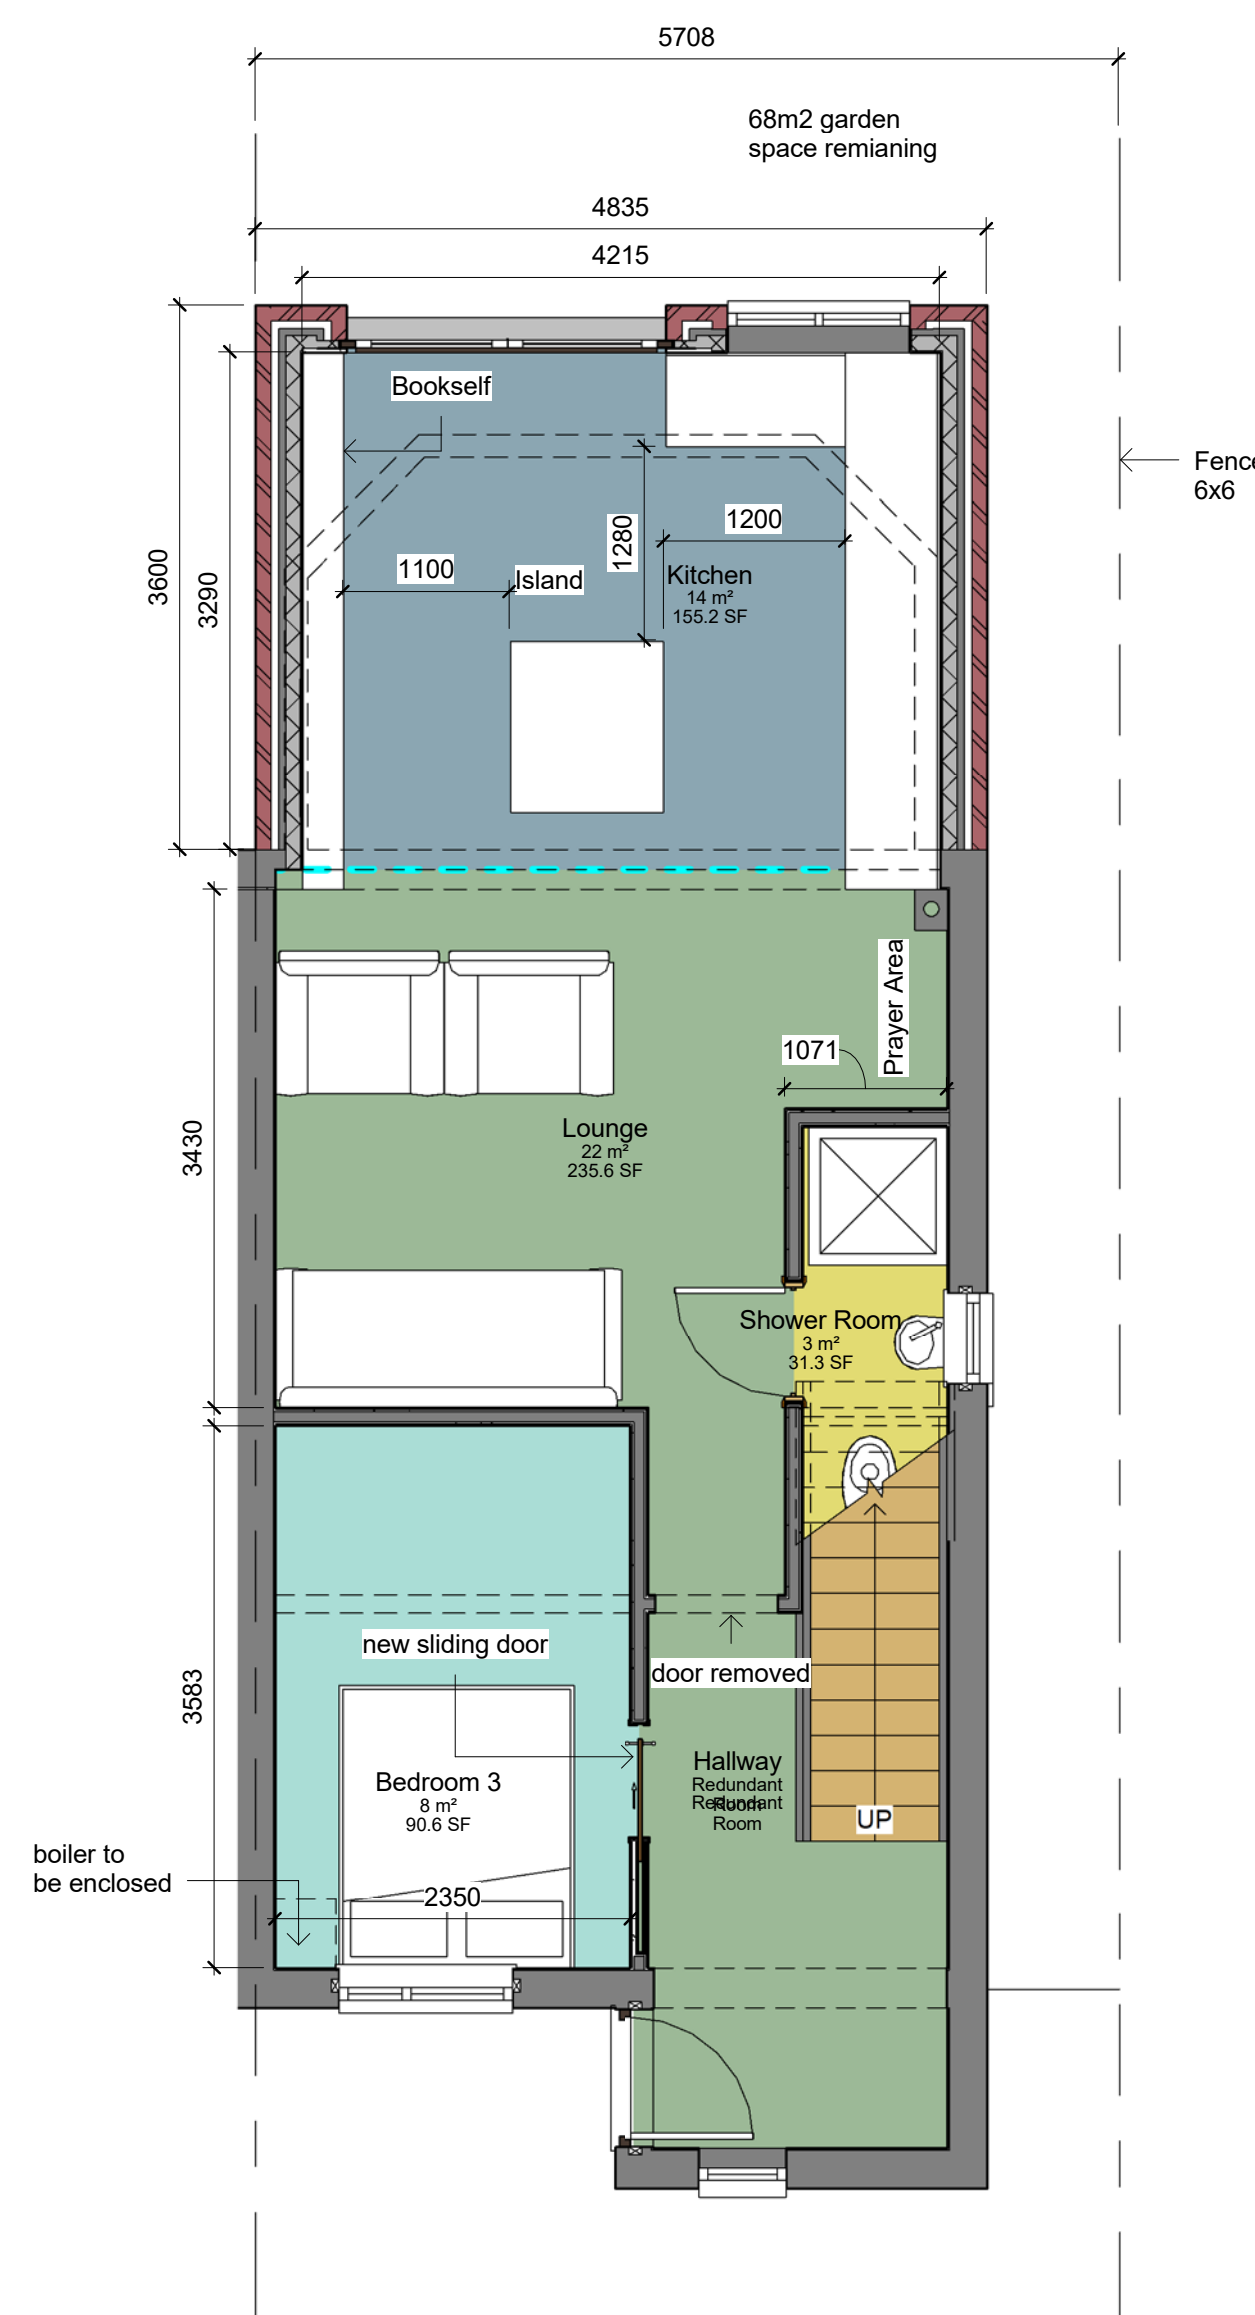
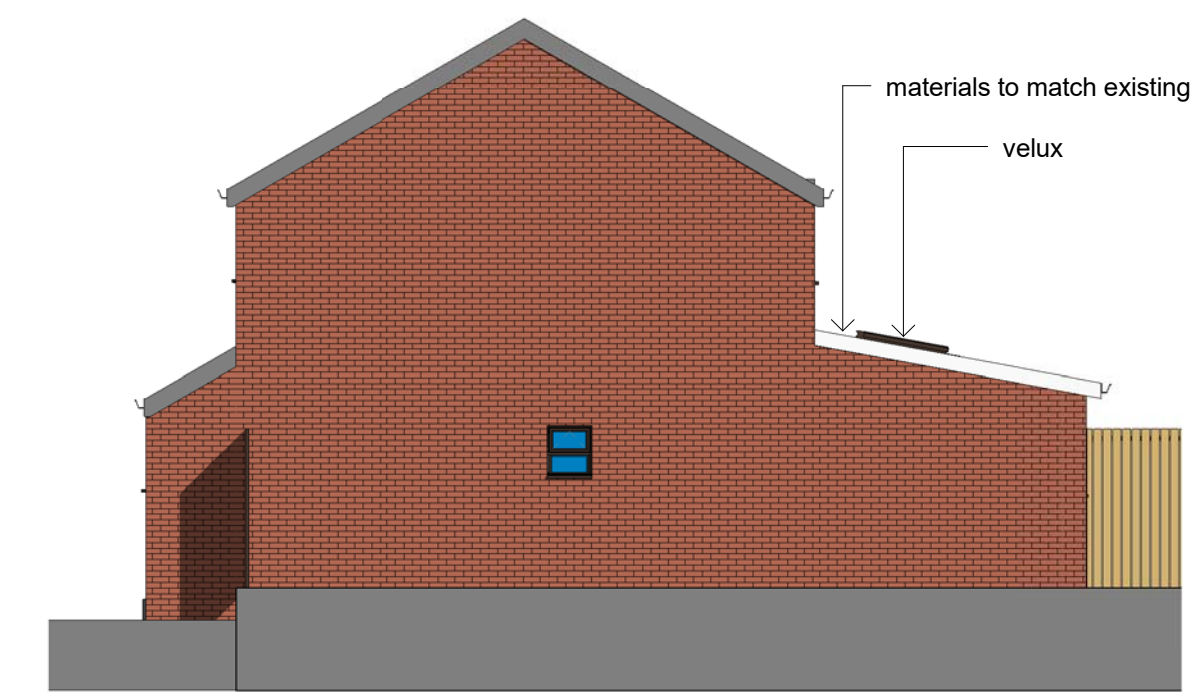
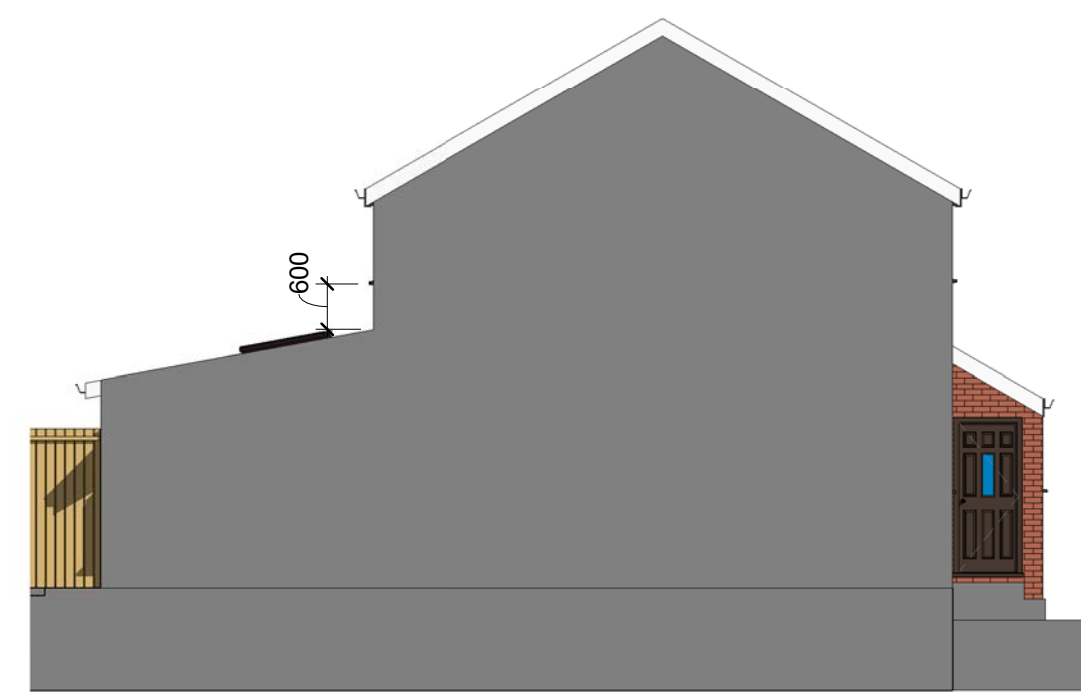
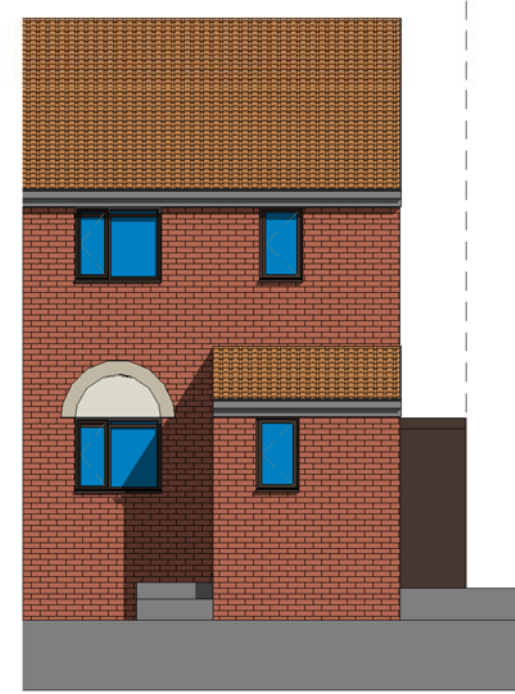


NOTES:

This drawing is to be read in conjunction with
all relevant Architects and Engineers drawings

Only figured dimensions are to be used for construction

All dimensions are to be verified on site prior to work commencing

[illegible]

5 Columbus
Gardens HA6 1TL

Proposed B
Rev-A

Project number	2017-627
----------------	----------

Date	19.04.18
------	----------

Drawn by	SH
----------	----

102

Scale @ A1	As indicated
------------	--------------