


Rear Elevation


Side Elevation

Proposed Rear Elevation


Proposed Side Elevation (RH)

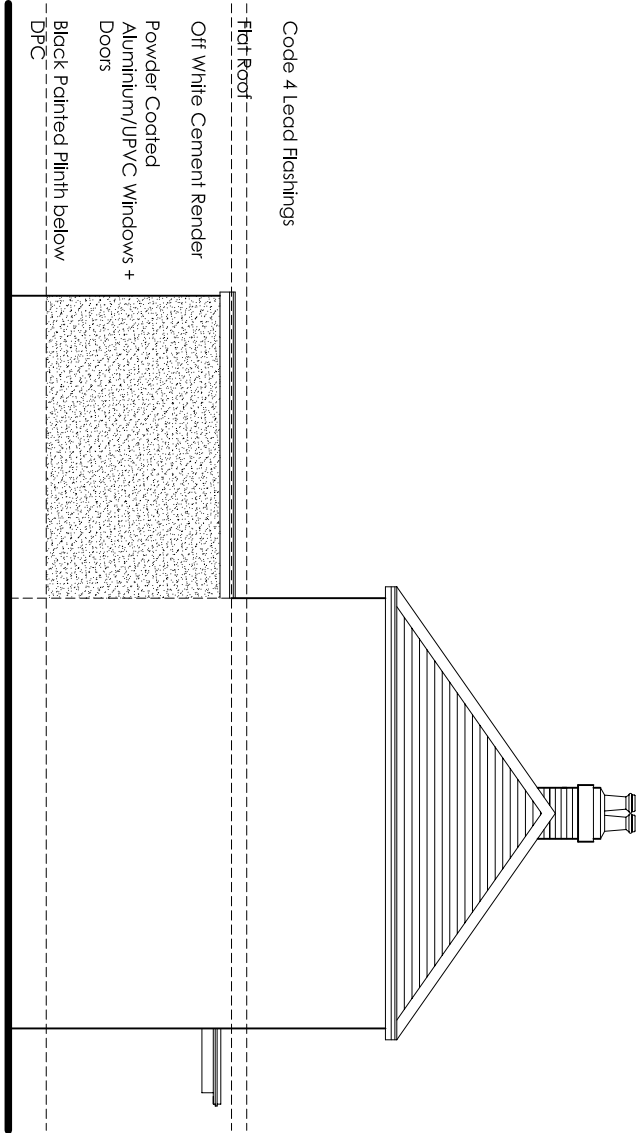


Proposed Side Elevation (LH)

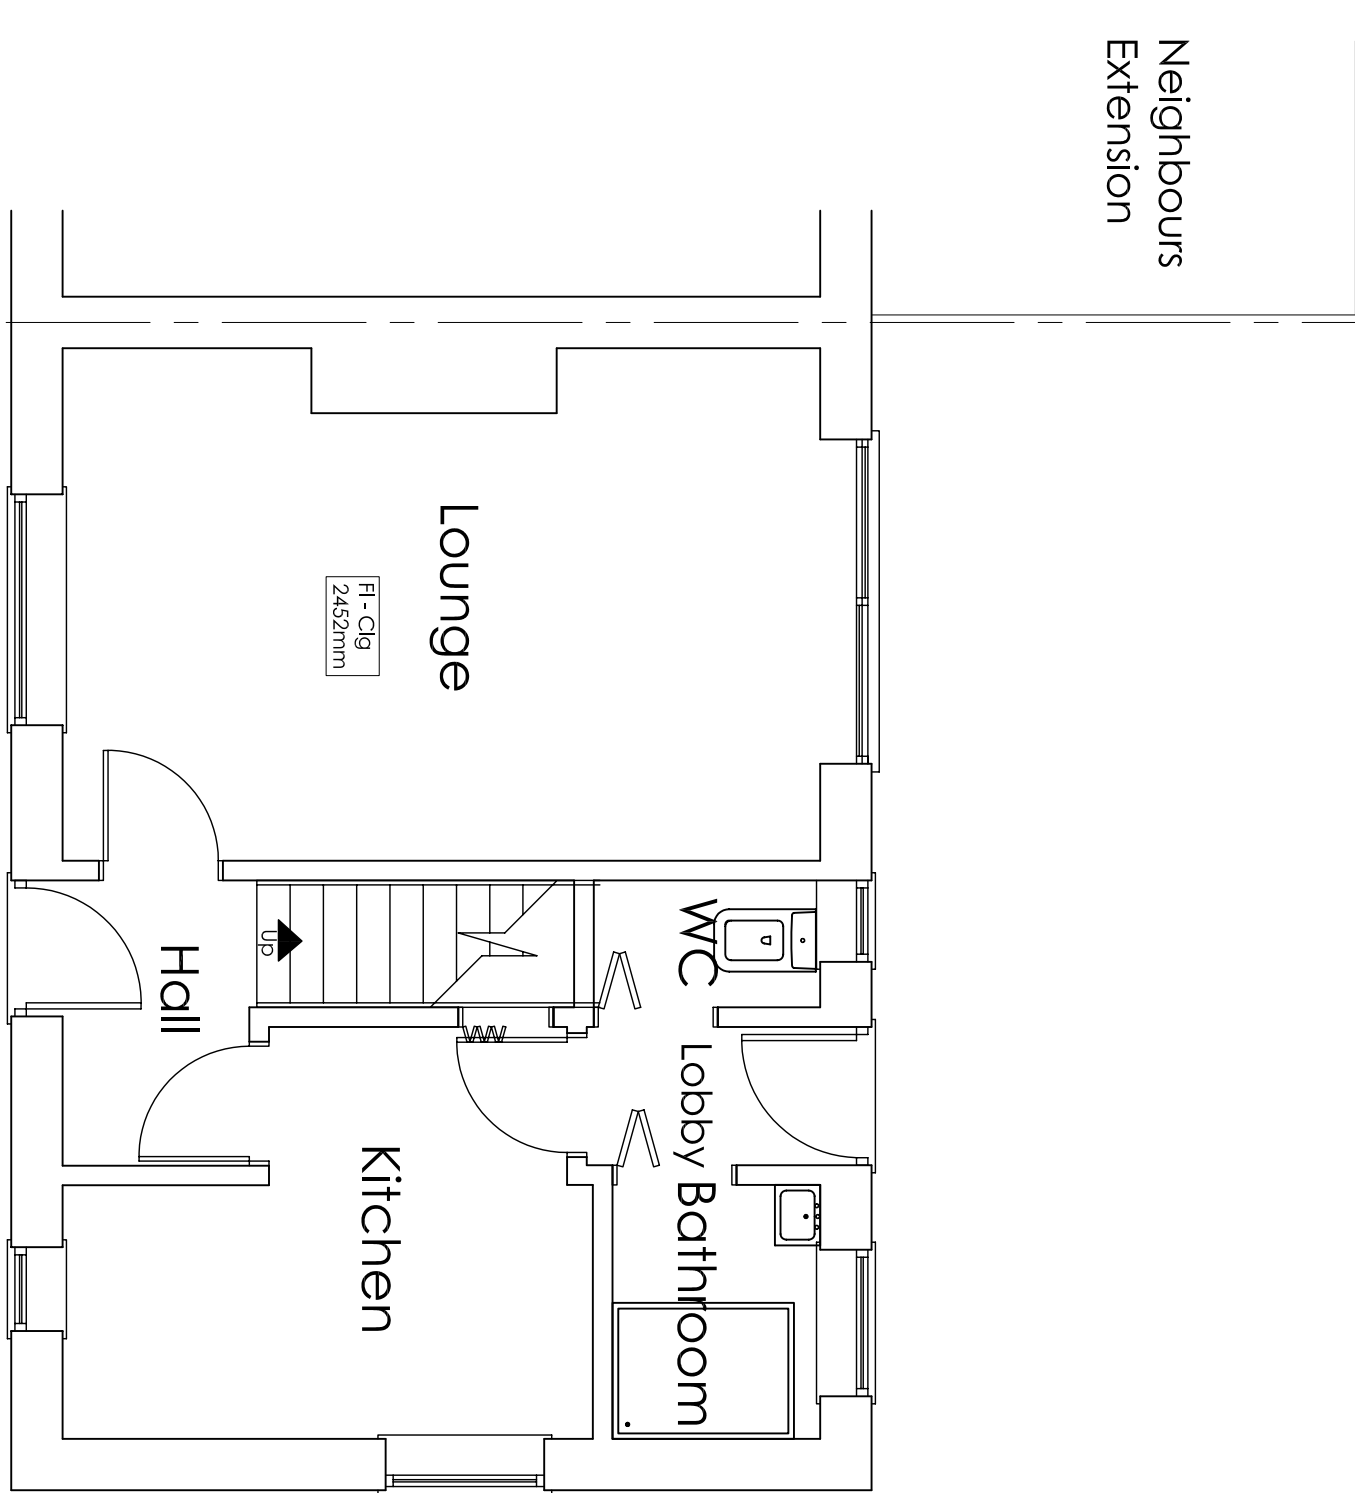

Ground Floor Plan

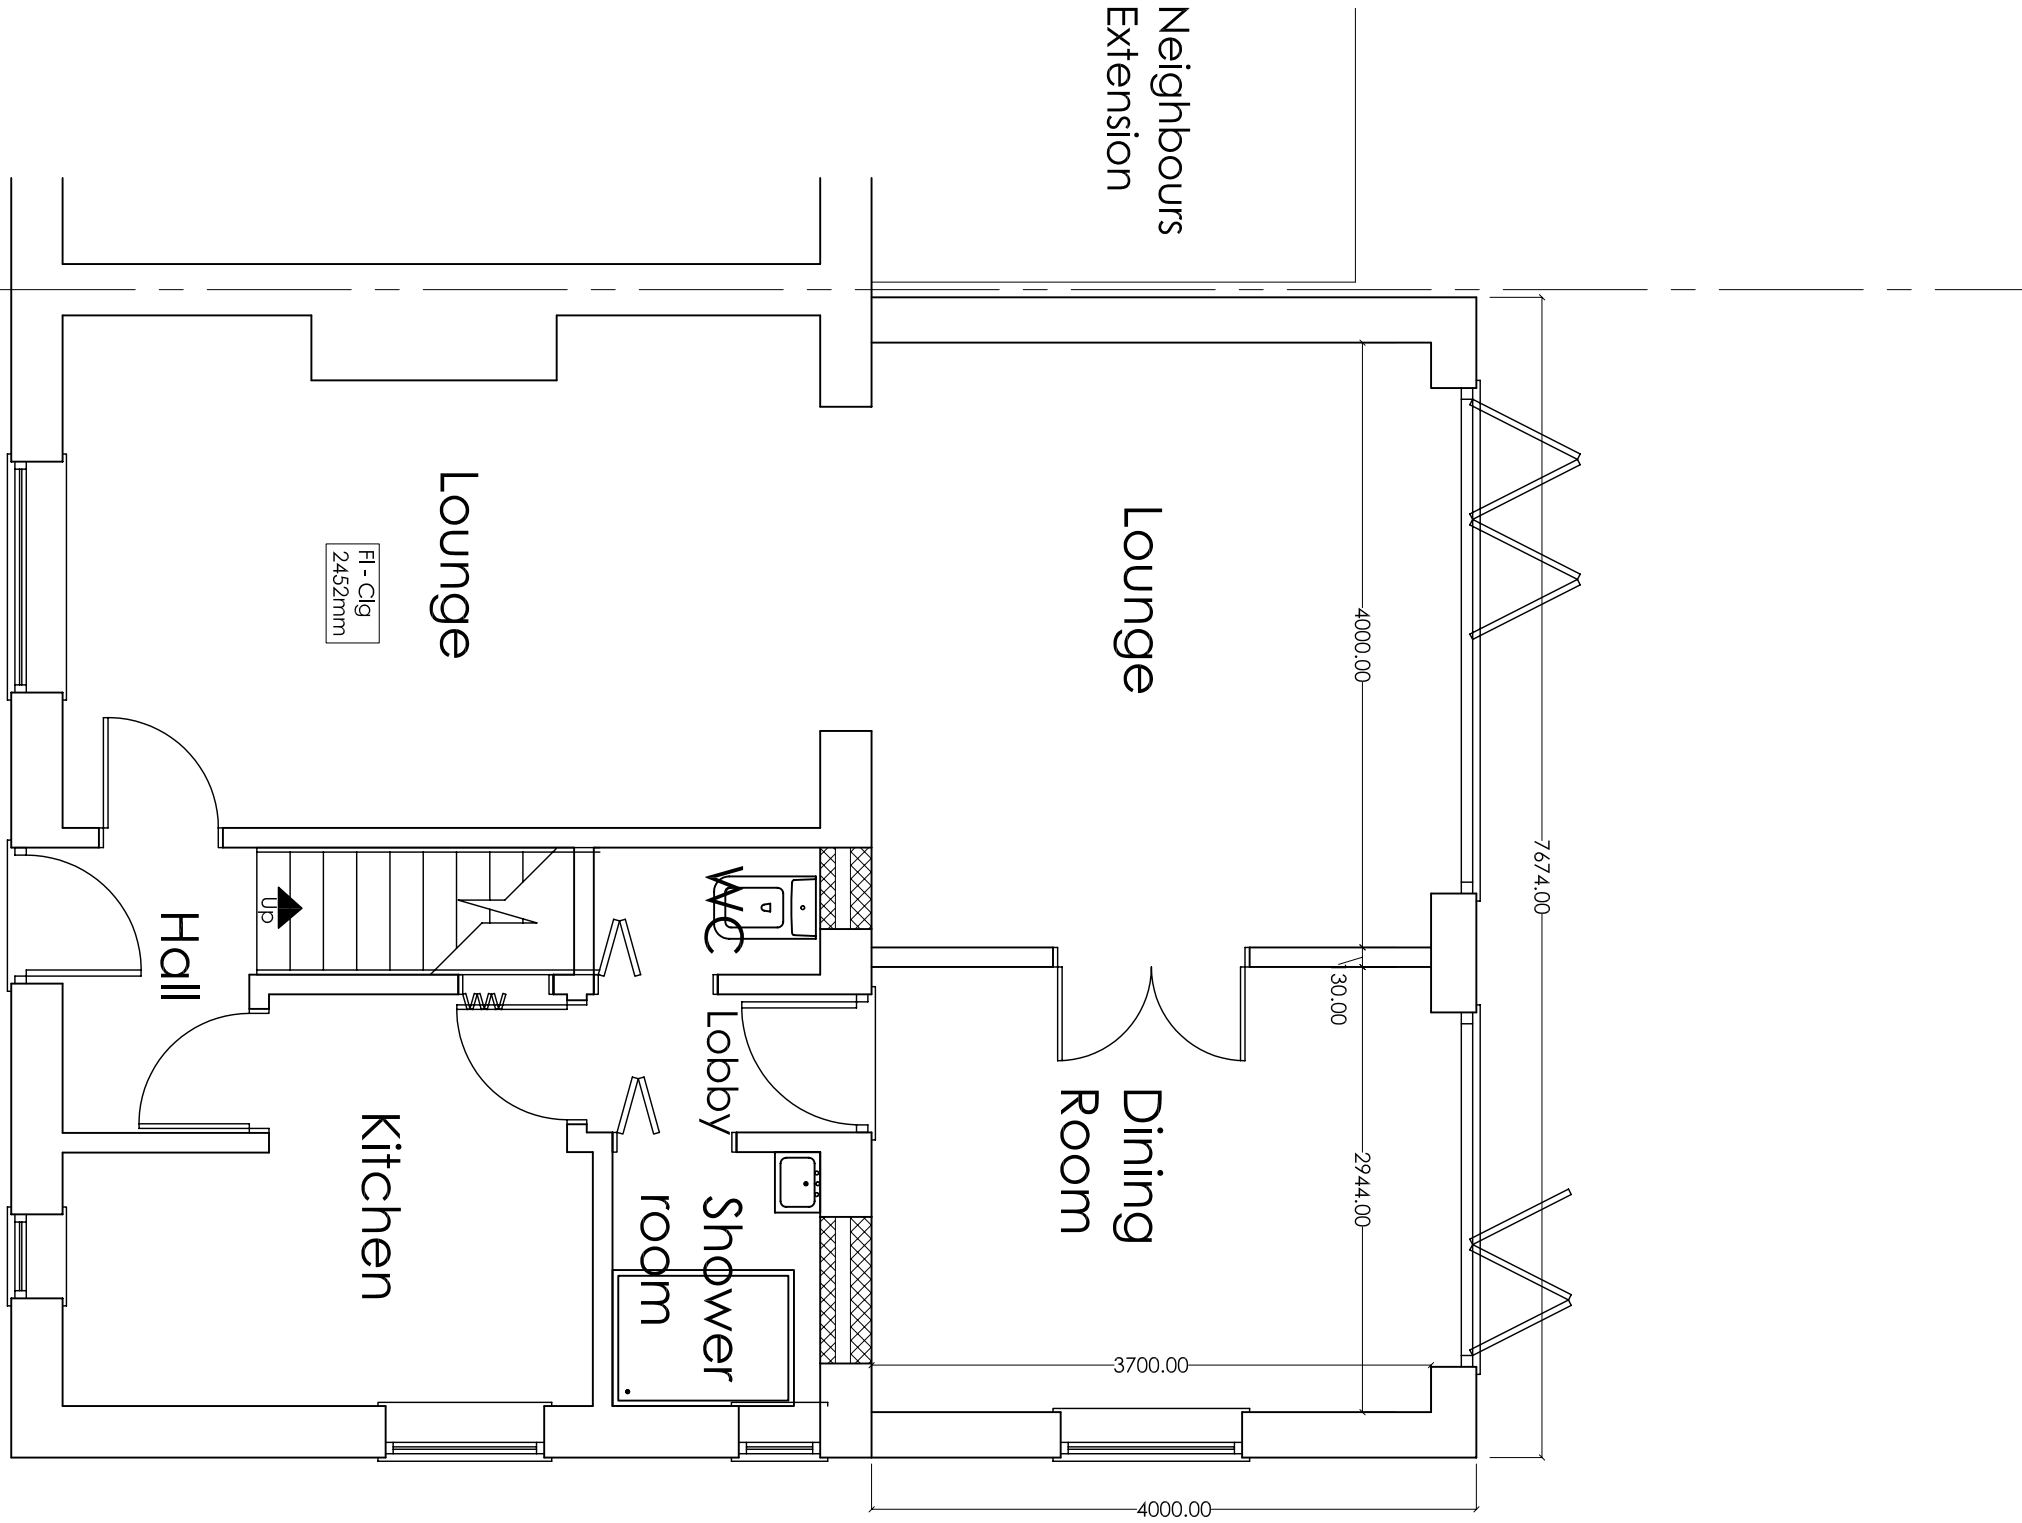

Ground Floor Plan

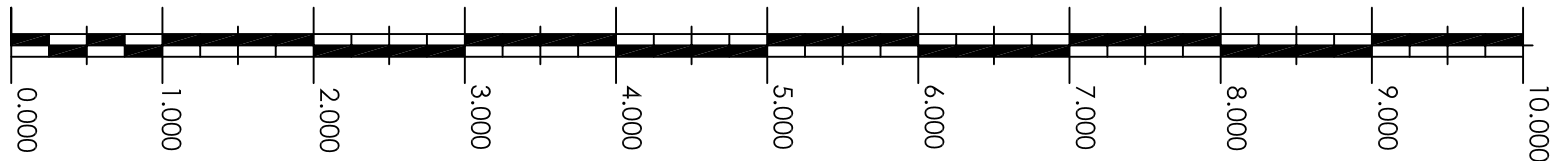

Designed Images architecture + interior design : planning London 23 Little Common, Stanmore, HA7 3BZ Tel: +44 (0)208 416 3915 www.designedimages.co.uk	Miss Alexandra Yung	Job No.	8WEST	Notes:	Copyright of this drawing is retained by Designed Images. All dimensions to be verified on Site by the Contractor and all discrepancies and/or omissions to be reported to Designed Images immediately upon discovery.
		Sheet	1 of 2		
	8 West Road West Drayton UB7 9LG	Draw No.	8WEST-EPPE01		Surveys have been computed on an arbitrary grid. All Levels are in metres and relate to Station X1. Value 100.000m. All direction arrows indicate UP unless otherwise stated. Visible features in the vicinity of any boundaries, as shown on this survey, may not represent the extent of legally conveyed ownership.
		Rev.	05		
	Proposed Single Storey Rear Extension	Date	23rd October 2018		
		Scale	1:100 + 1:50 @ A2		
	Plans + Elevations	Author	BJS		
		Checked	RMK		