
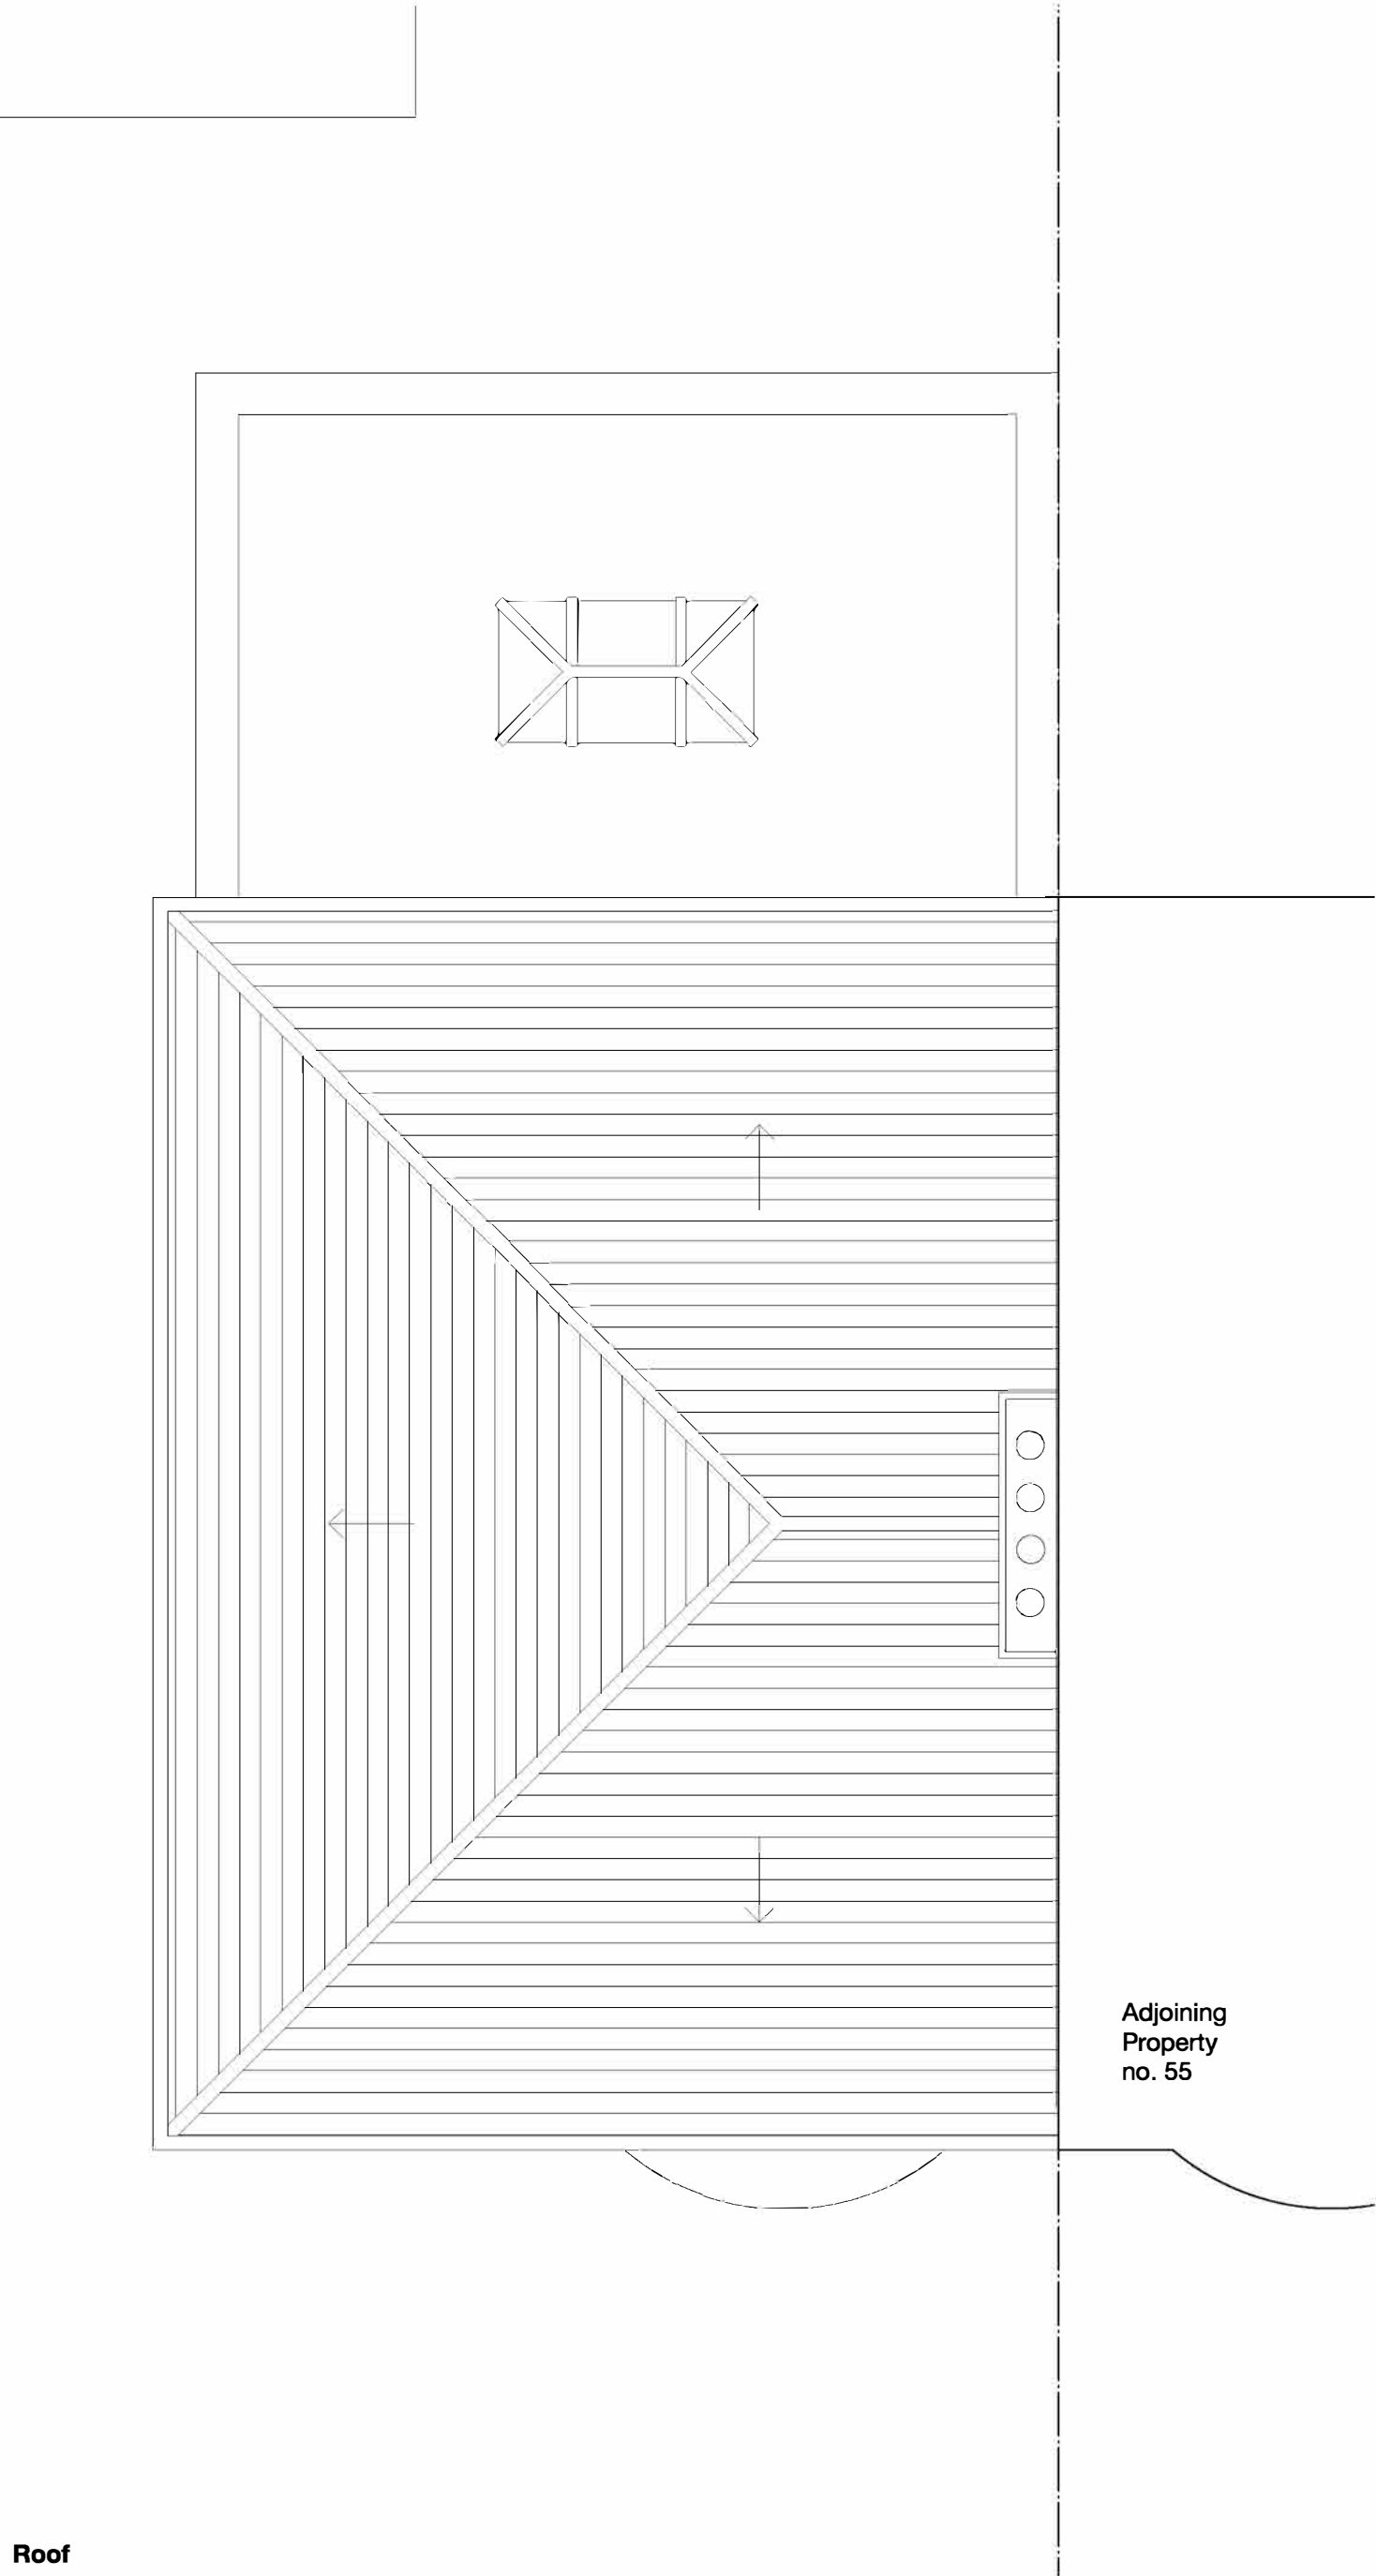
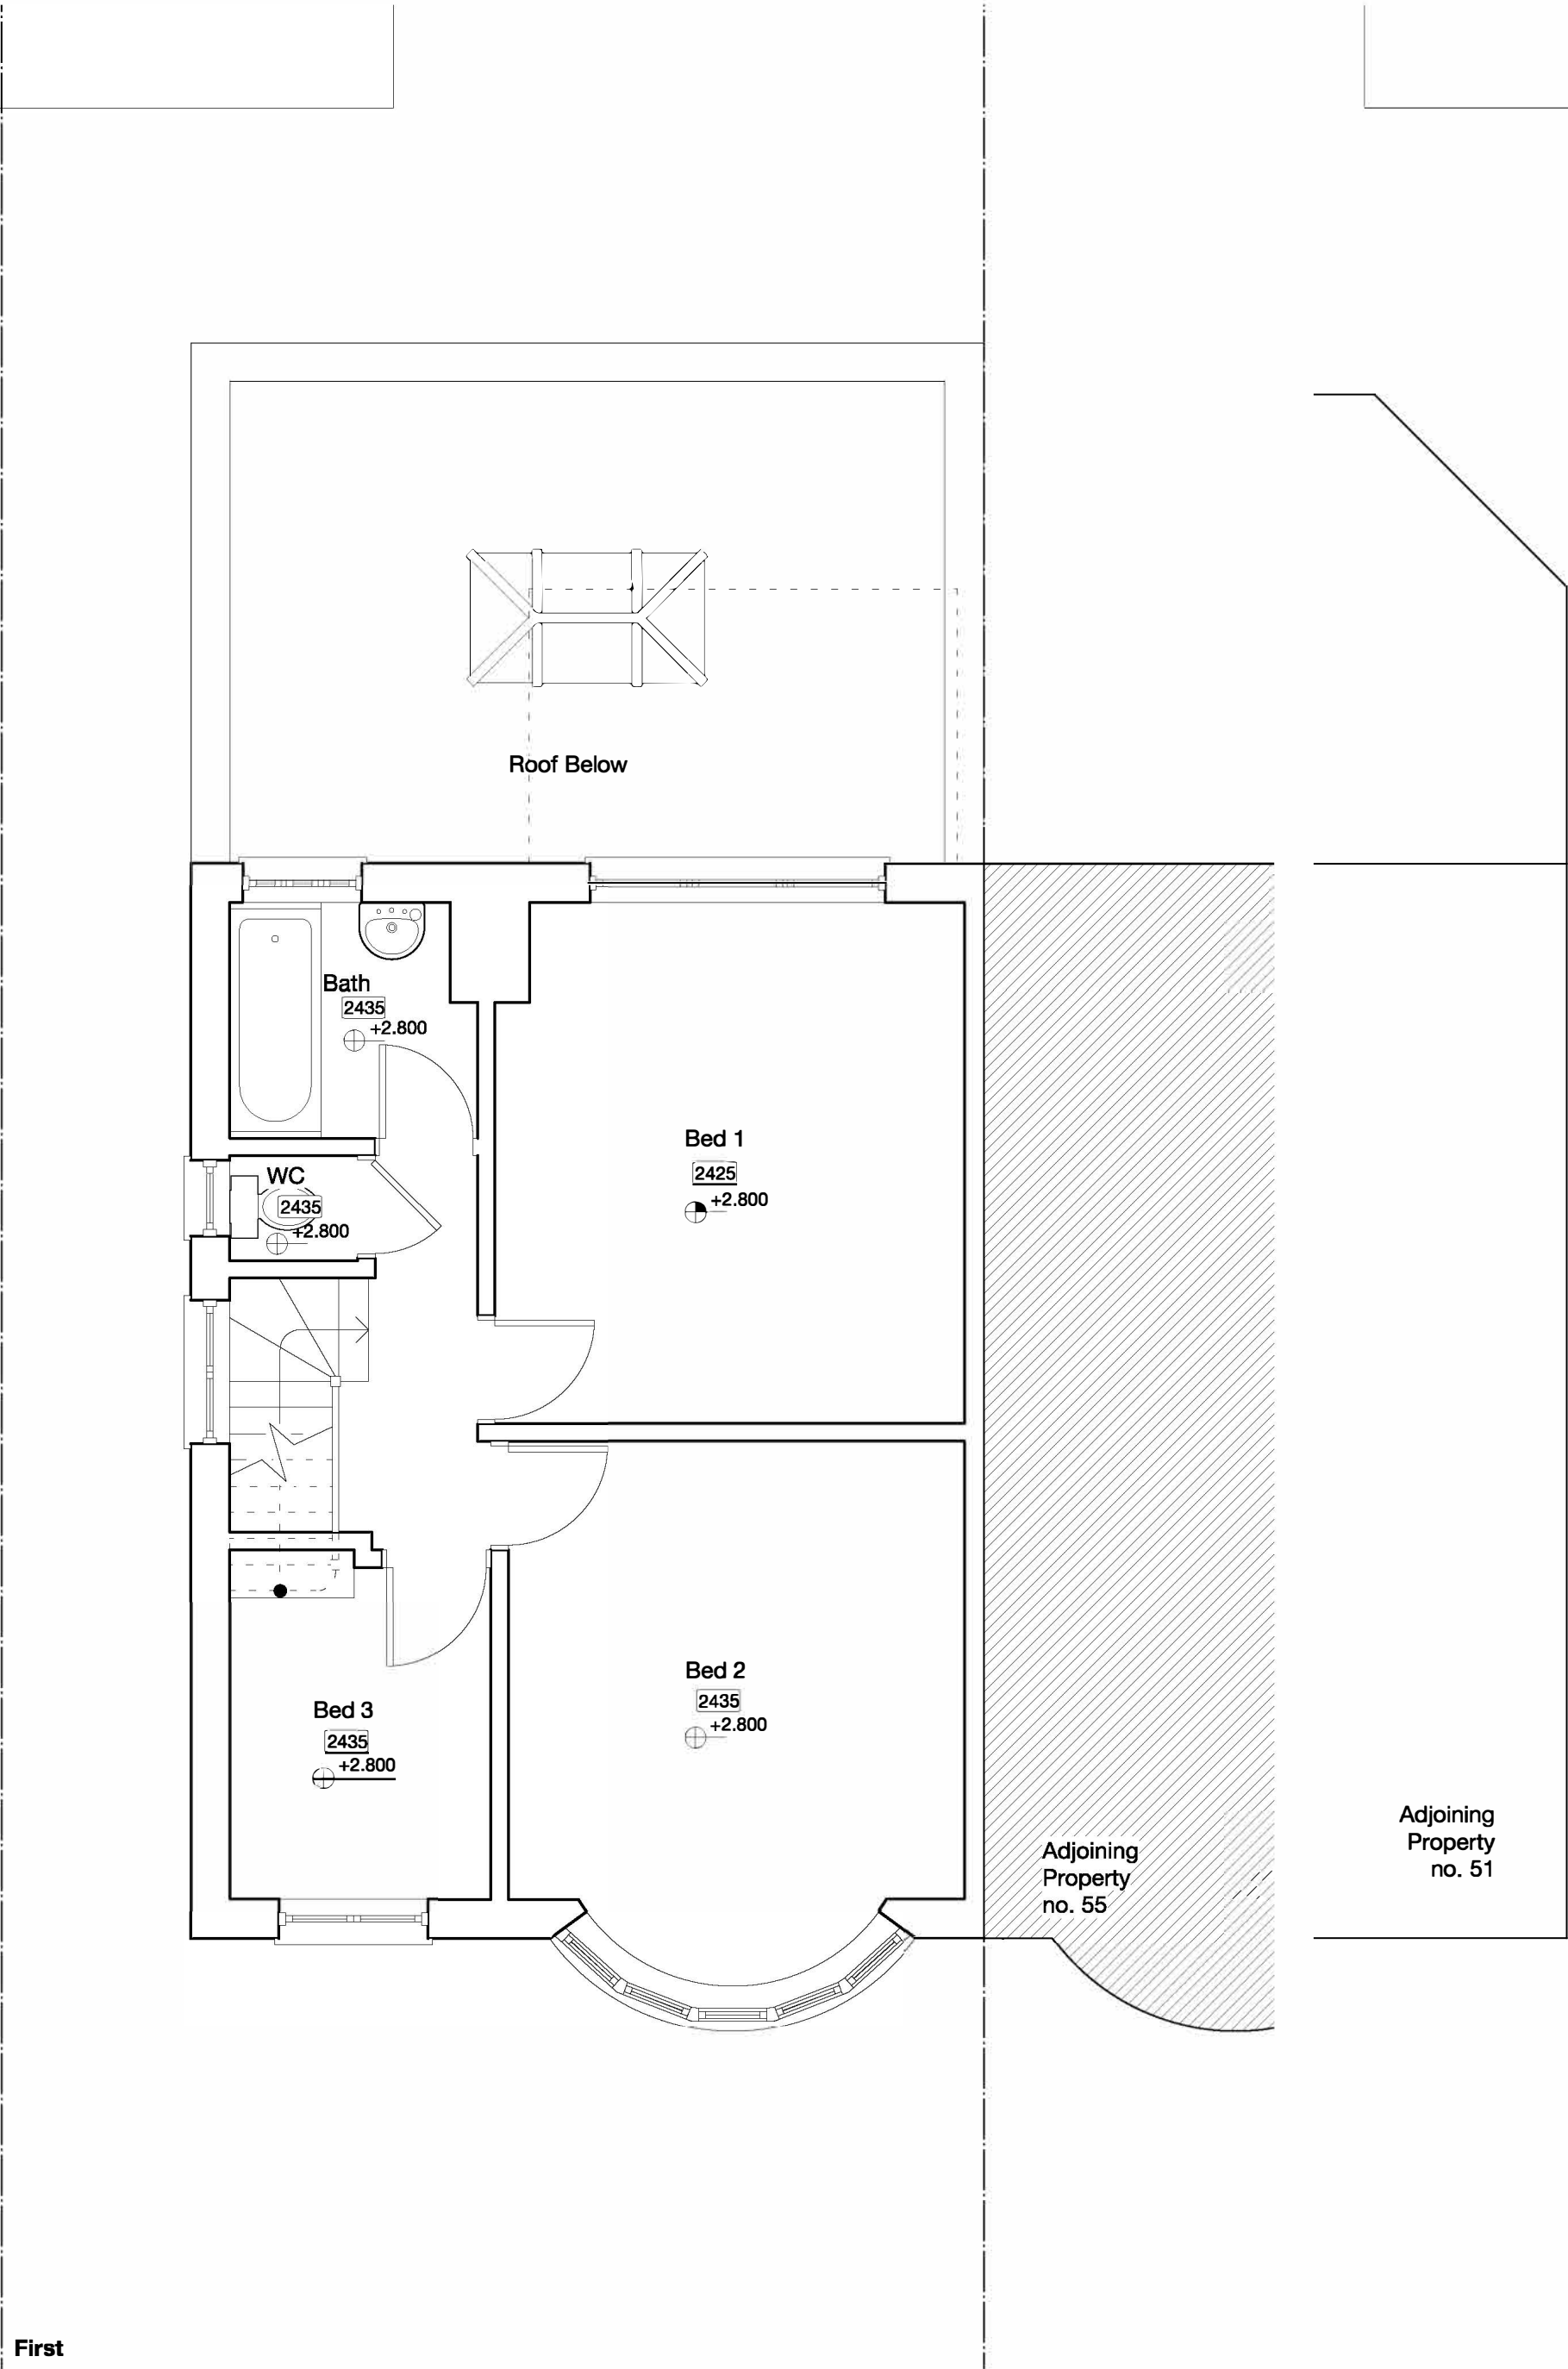


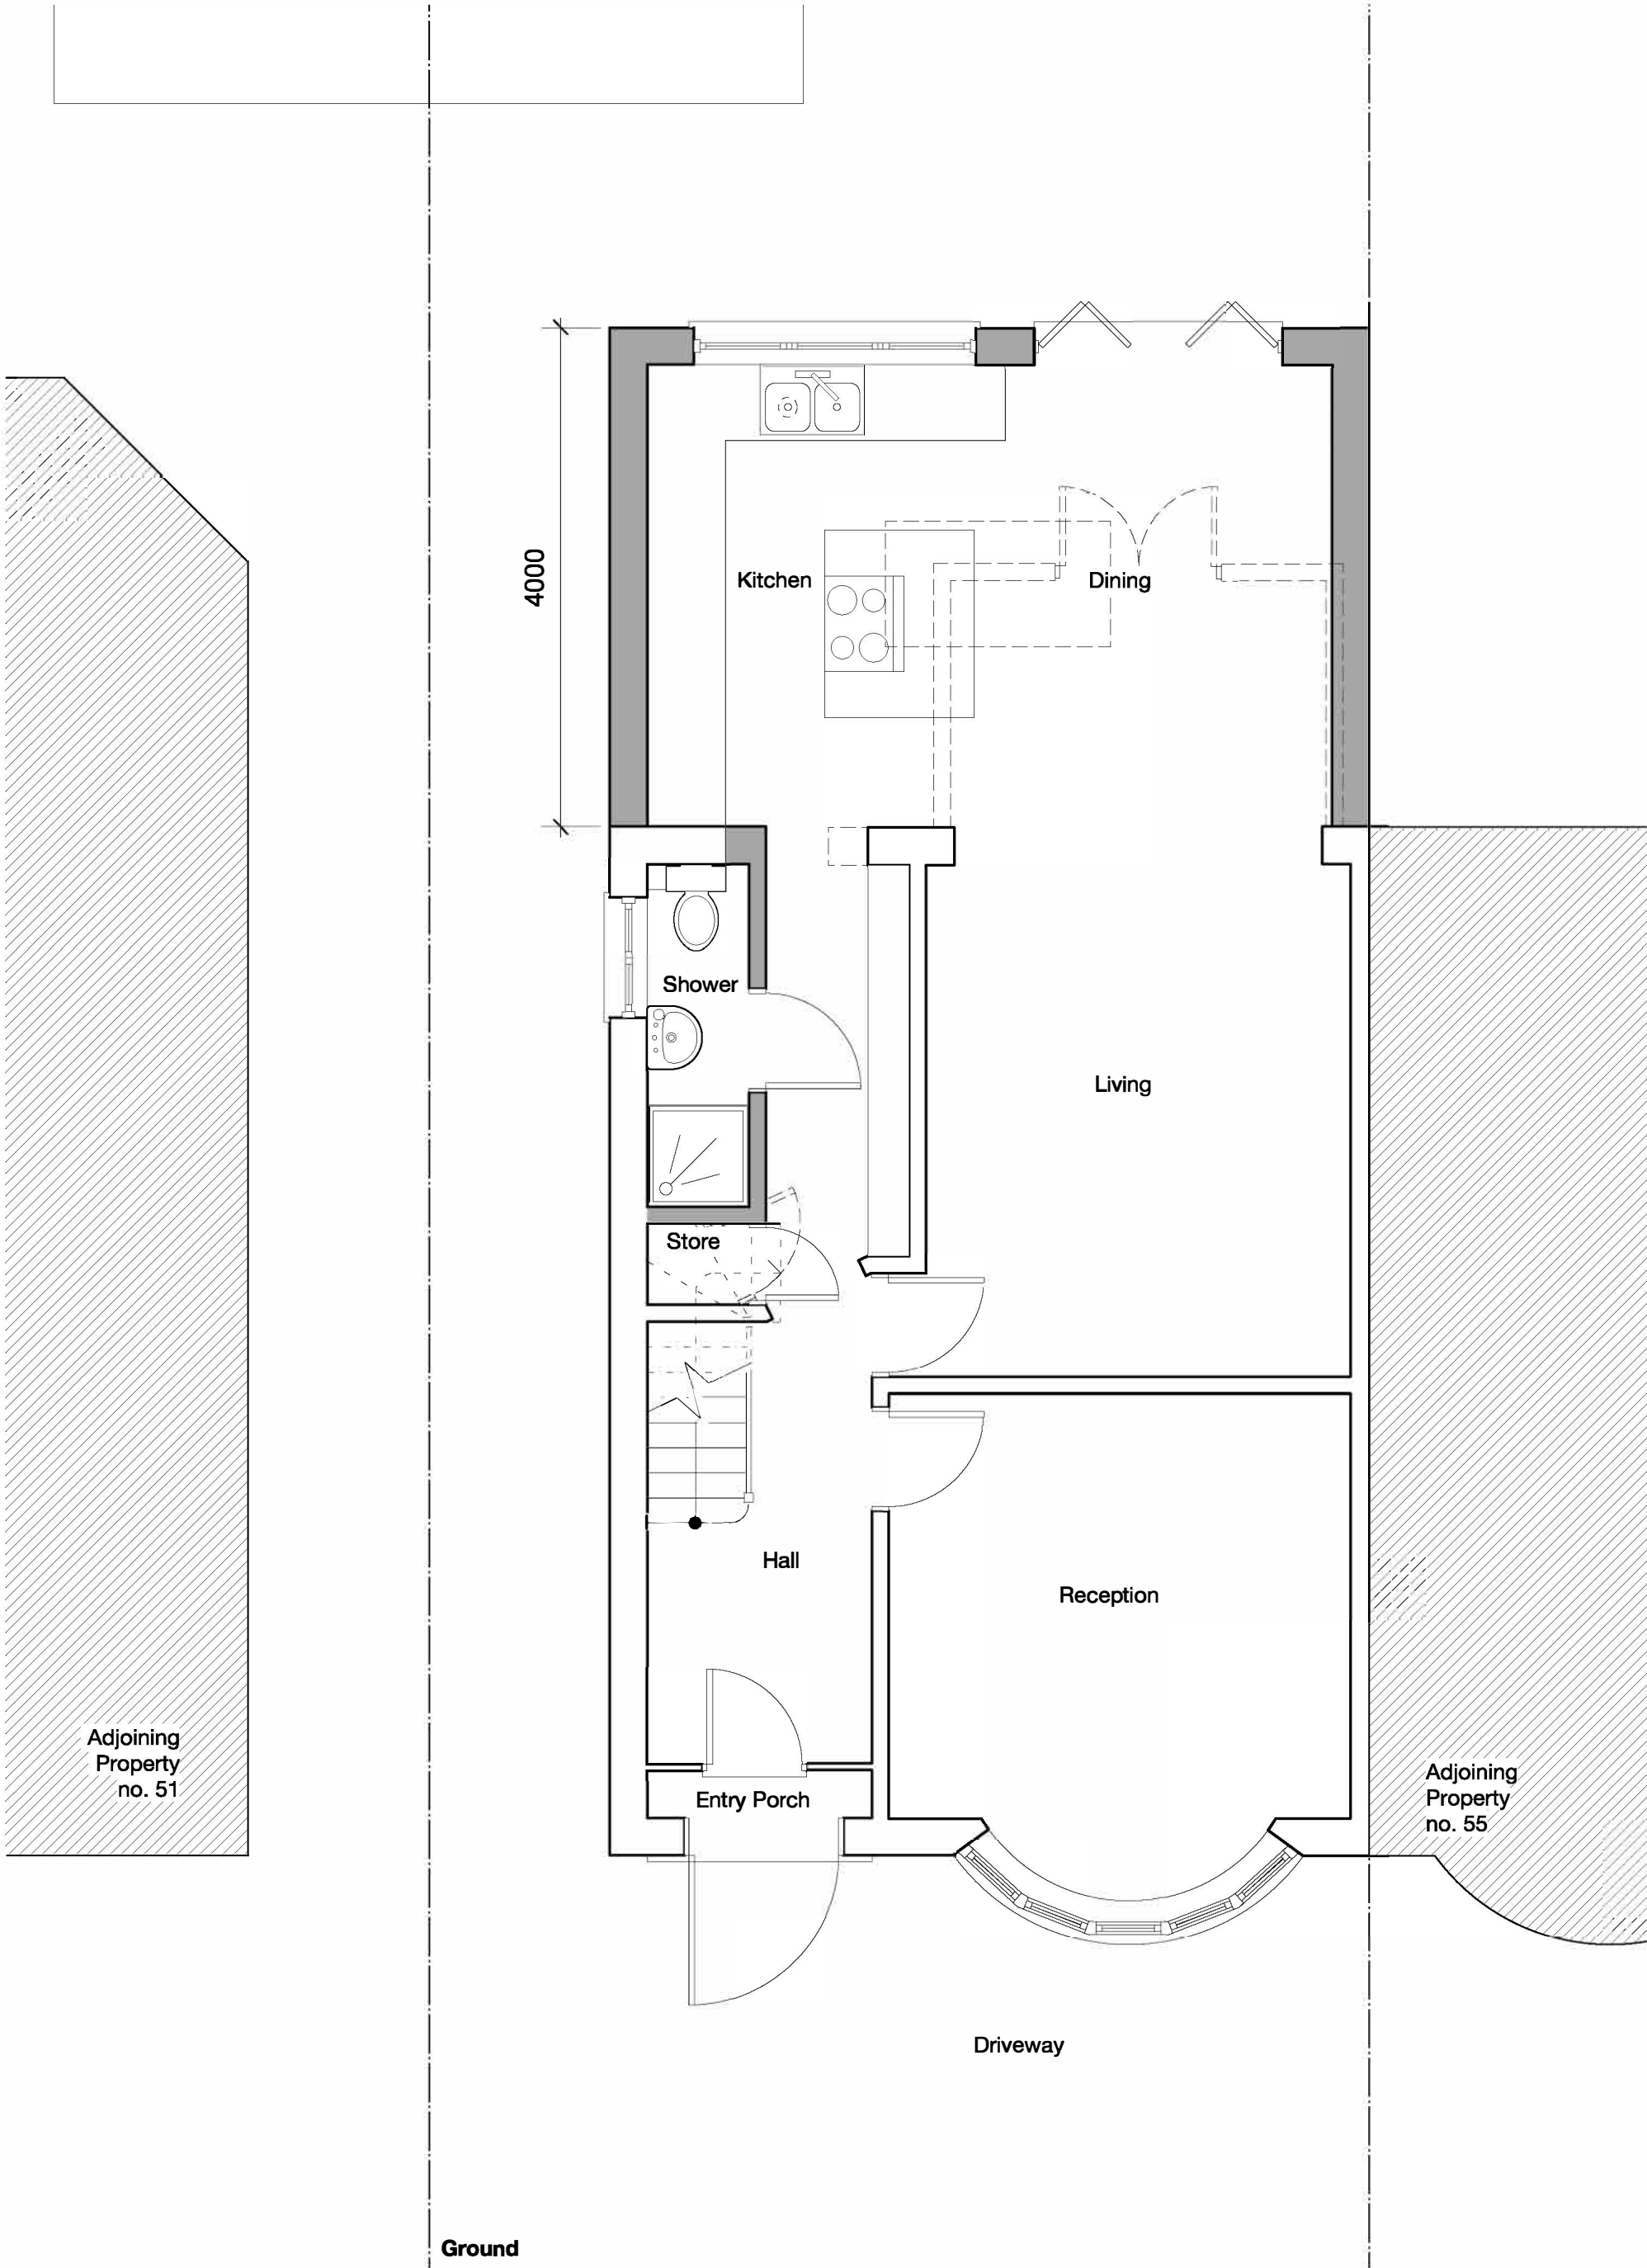

Revision notes

drawing notes

All rights described in chapter IV of the Copyright Designs & Patents Act 1988 have been generally asserted. This Drawing must not be scaled; only figured dimensions should be used. If there are any discrepancies, or contradictions between this and other information, it should be brought to the Architect's attention.

client Zeshan Beig		project 53 Church Road, Hayes UB3			
-----------------------	--	--------------------------------------	--	--	--

drawing
Proposed Plans

date Dec 2018	scale 1.50 at A1 1.100 at A3	project no 2018.002	work stage 1	drawing no C01	C
------------------	------------------------------------	------------------------	-----------------	-------------------	---

