





Heathrow




Mercedes-Benz

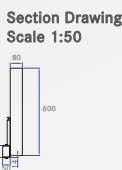


**Item A - 360**  
1no. Set individual white internally illuminated letters with black runner bars.  
Dimension for situation on buildings columns.  
Scale 1:50

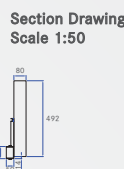

**Item B - 360-D**  
1no. Set individual white internally illuminated letters with black runner bars.  
Dimension for situation on buildings columns.  
Scale 1:50

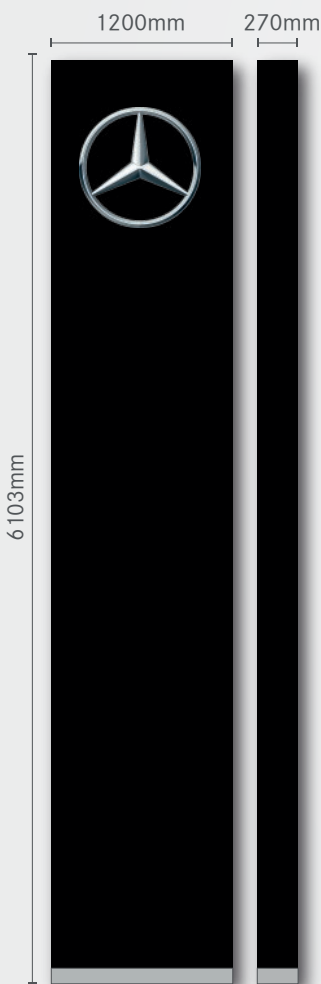


**Item C - MB Medium Pylon Sign 120**  
1no. Double sided internally illuminated pylon sign.  
Scale 1:50

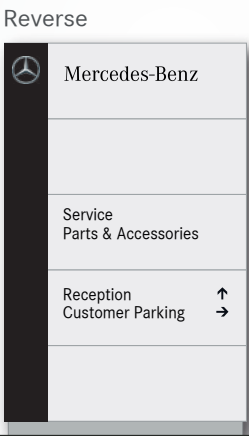


**Item D - Gateway Sign 410**  
1no. Double sided free standing internally illuminated entry sign.  
Scale 1:50

*\*Note: Text layout TBC*

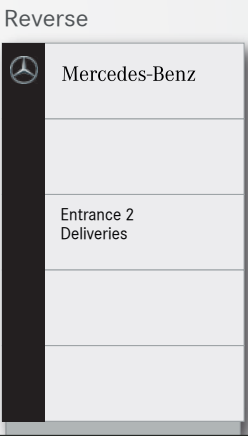


**Item D1 - Gateway Sign 410**  
1no. Double sided free standing internally illuminated entry sign.  
Scale 1:50

*\*Note: Text layout TBC*

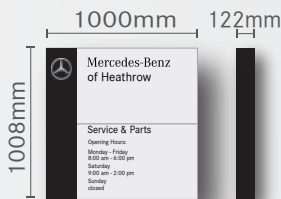

**Item E - Entrance Sign 525**  
1no. Wall mounted non-illuminated entry sign.  
Scale 1:50



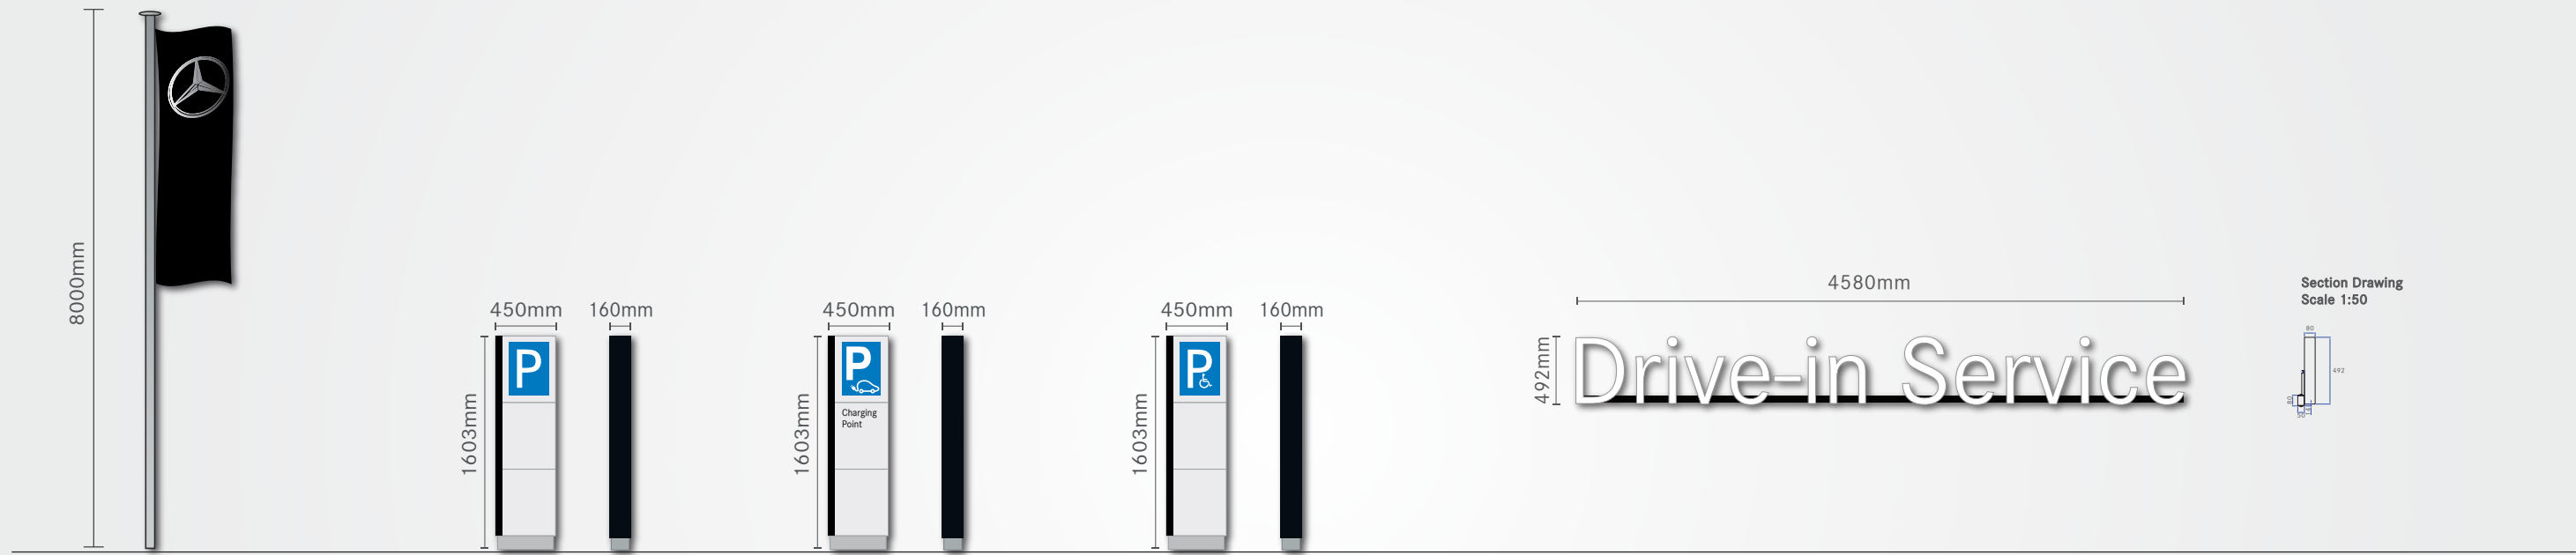

**Item F**  
1no. 8m high flag poles.  
Scale 1:100

**Item G - Icon sign 730**  
2no Free standing non illuminated information sign.  
Scale 1:50

**Item G1 - Icon sign 730**  
2no Free standing non illuminated information sign.  
Scale 1:50


**Item G2 - Icon sign 730**  
1no Free standing non illuminated information sign.  
Scale 1:50

**Item H - 360-D**  
1no. Set individual white internally illuminated letters with black runner bars.  
Dimension for situation on buildings columns.  
Scale 1:50





West Elevation

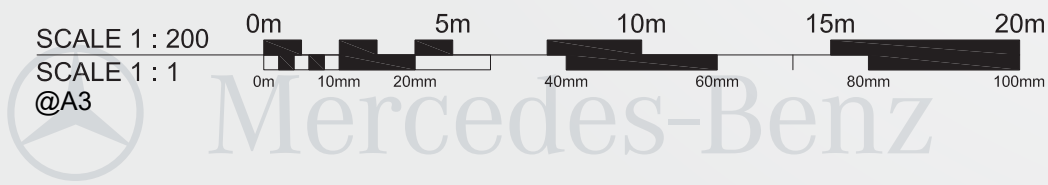

|       |          |          |                      |          |          |          |          |          |           |
|-------|----------|----------|----------------------|----------|----------|----------|----------|----------|-----------|
| No.   | 27540v01 | Client   | Mercedes-Benz        | Created  | 12-12-18 | Amend    | G Hughes | Typeface | Corporate |
| Issue | 8        | Project  | Heathrow After-Sales | Designer | TF       | Date     | 04-11-20 | Colours  | Corporate |
| Page  | 4 of 5   | Location | Heathrow             | Approved | J Moss   | Approved | J Moss   |          |           |


This scheme is a visual representation of our signage proposal. Sizes, colours and physical attributes of the actual signage may vary due to the limitations of the manufacturing process.  
This document is the property of Omega Signs Ltd. and must not be passed on to third parties without prior consent. Any unauthorised use of this document will result in a design fee being charged.  
Copyright © Omega Signs 2017.

Omega Signs Limited  
Newmarket Approach, Leeds, LS9 0RJ  
T: 0113 240 3000 F: 0113 249 2228  
E: info@omega-signs.co.uk  
www.omega-signs.co.uk

lin tw



Site Plan

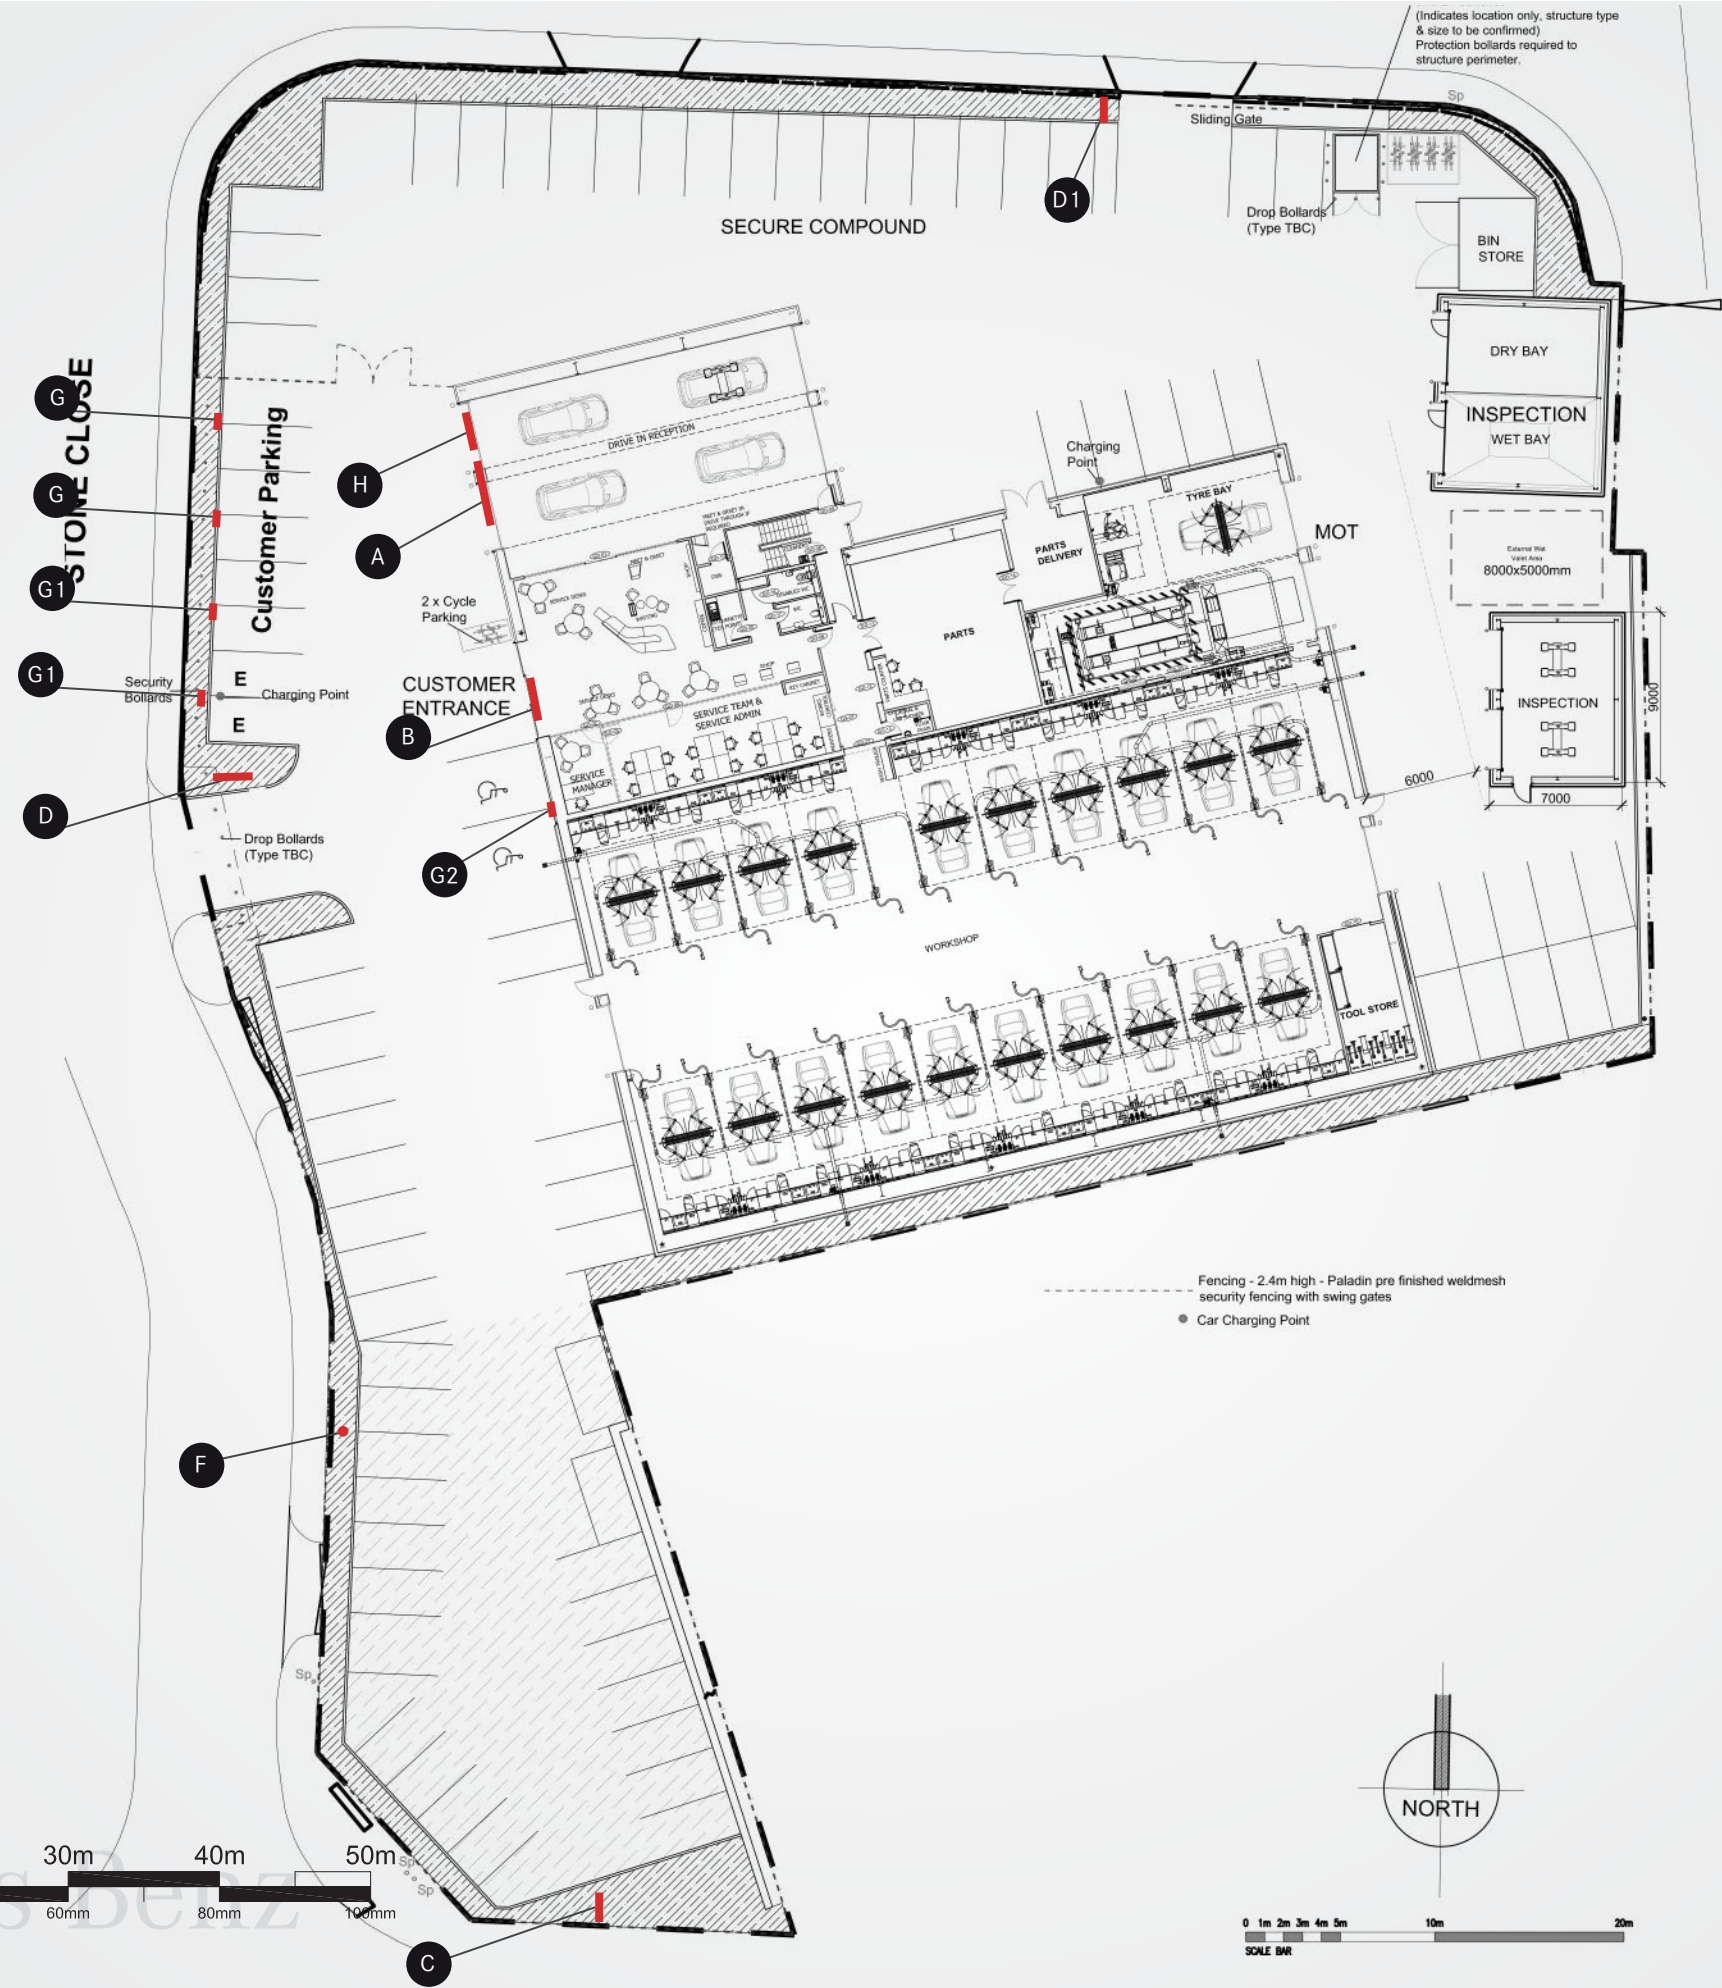

SCALE 1 : 500  
SCALE 1 : 1  
@A3