PLANNING

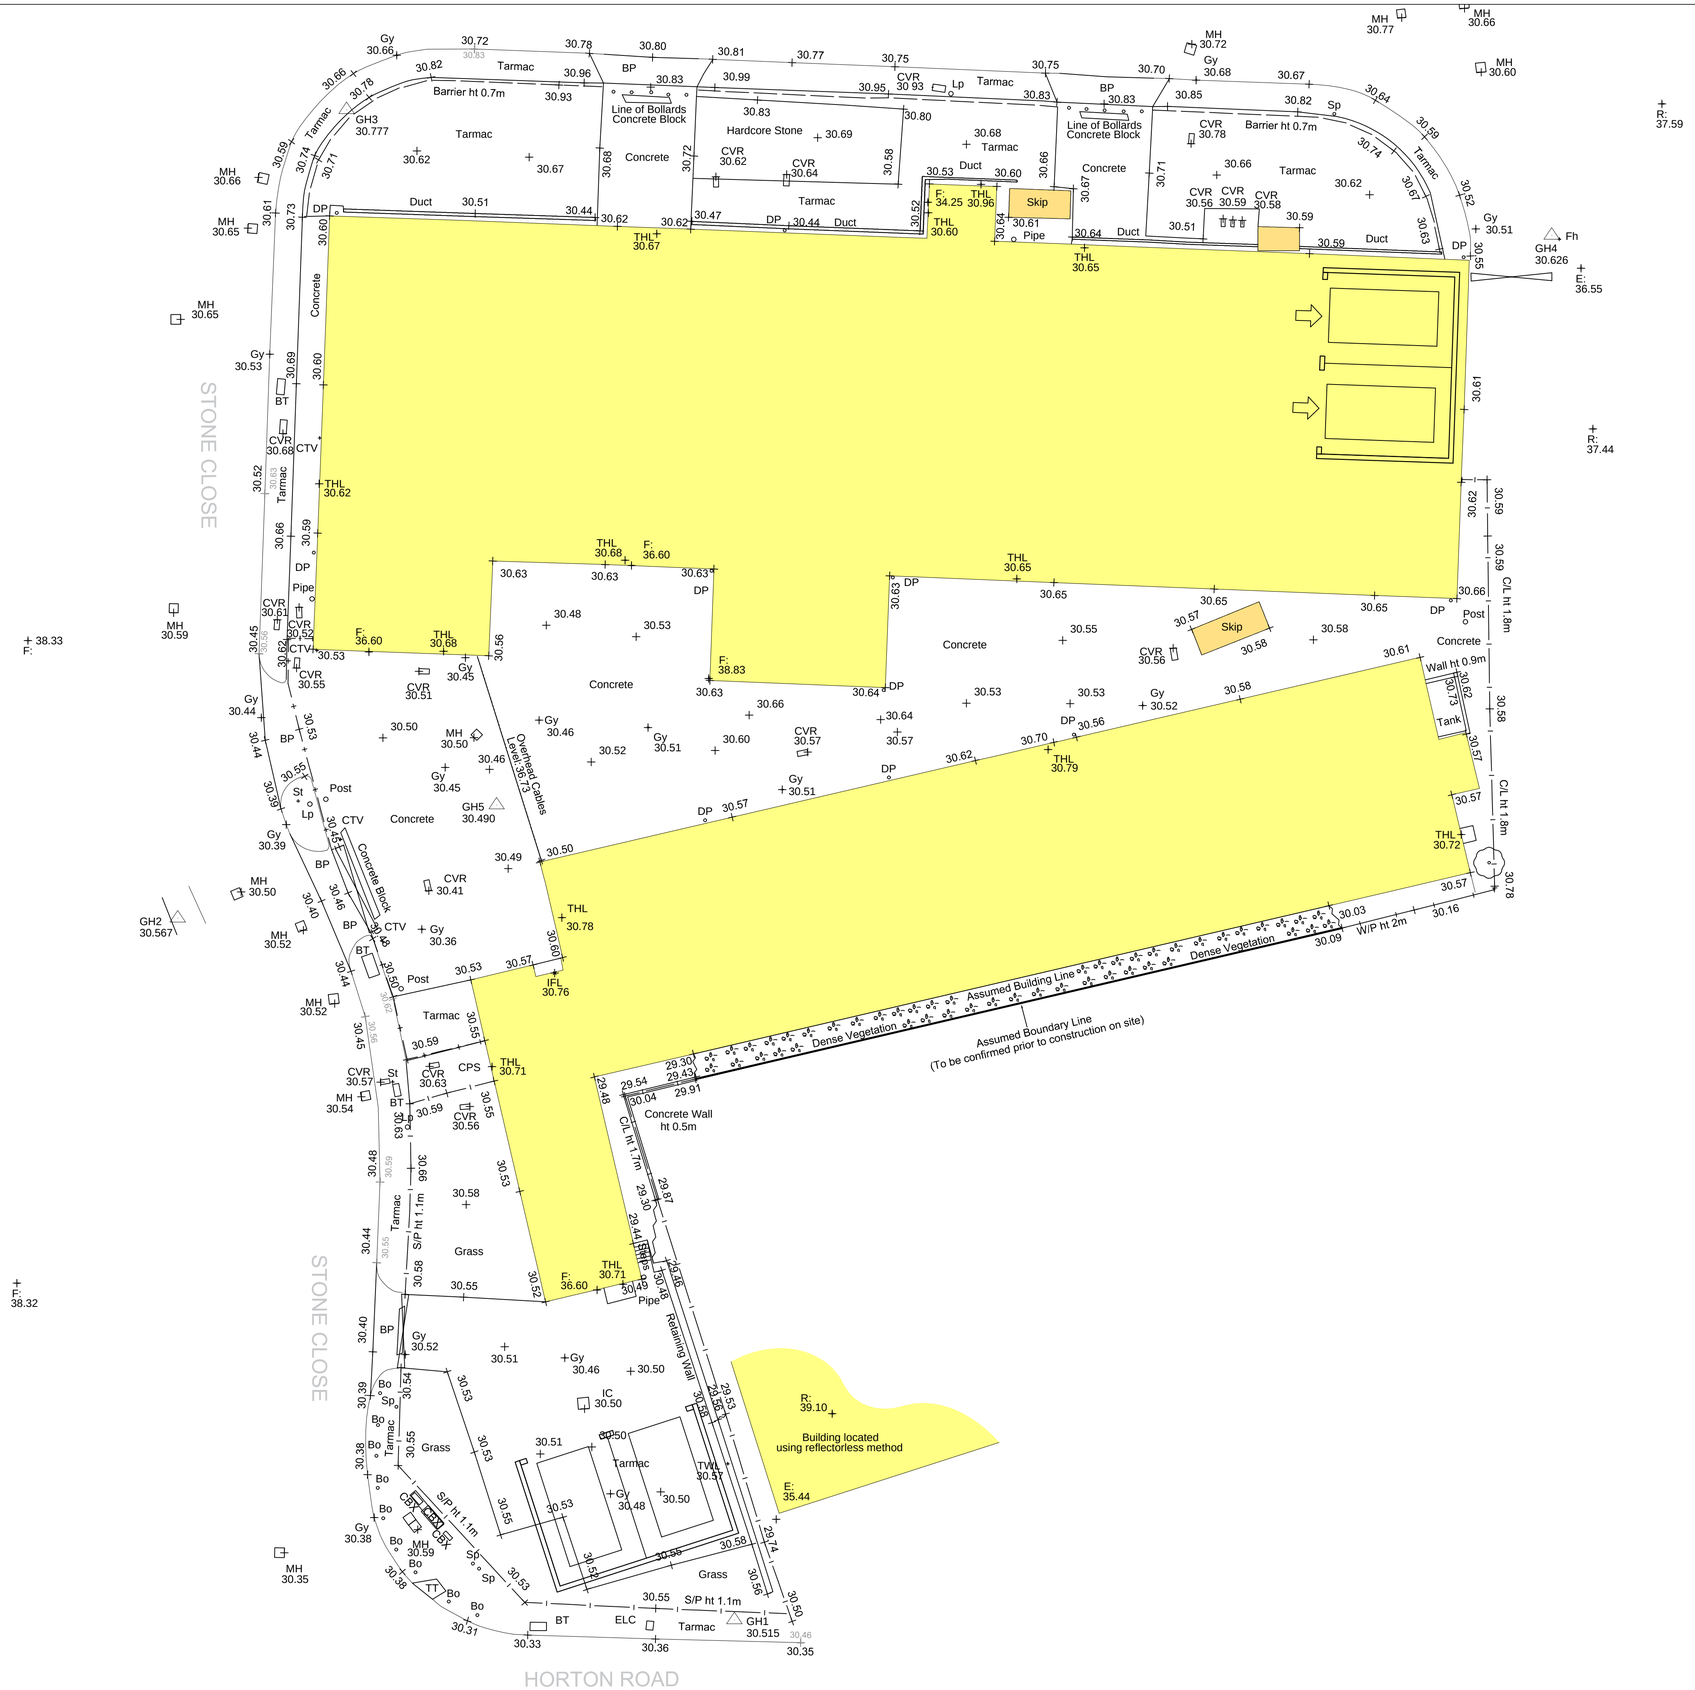

0 2 4 6 8 10 12 14 16 18 20

Scale 1:200 @ A1

OrchardStreet

Revisions

Job Title

PROPOSED B1c/B2/B8 REDEVELOPMENT

Location

STONE CLOSE
WEST DRAYTON

Drawing Title

EXISTING SITE PLAN

Date 03/01/18 Drawn

Scale 1:200 at A1 Checked

ALL DIMENSIONS TO BE CHECKED ON SITE. DO NOT SCALE

COPYRIGHT & INTELLECTUAL PROPERTY RIGHTS REMAIN WITH LANGLEY HALL ASSOCIATES LTD

LHA
Royal Station Court, Twyford
Reading, Berkshire, RG10 9NF
Tel: 0118 932 0980 Fax: 0118 932 0981
e-mail: architecture@langley-hall.co.uk

Dwg no. 4435-PL-040 Revision