




- Notes
- 1. Scale for Planning purposes only. If in doubt contact SDA
 - 2. All dimensions are in millimeters unless noted otherwise
 - 3. Not for construction unless otherwise shown
 - 4. When appropriate, this drawing to be read in conjunction with project specific Designers Risk Assessments, produced in accordance with requirements of the Construction (Design and Management) Regulations 2015 (and prior).
 - 5. The design shown on this drawing is the property of SDA and is not to be used or the drawing copied, communicated or disclosed, in whole or in part, except in accordance with a contract, licence or agreement in writing with SDA

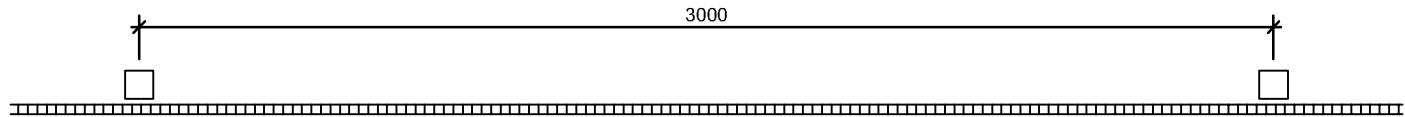

PLAN

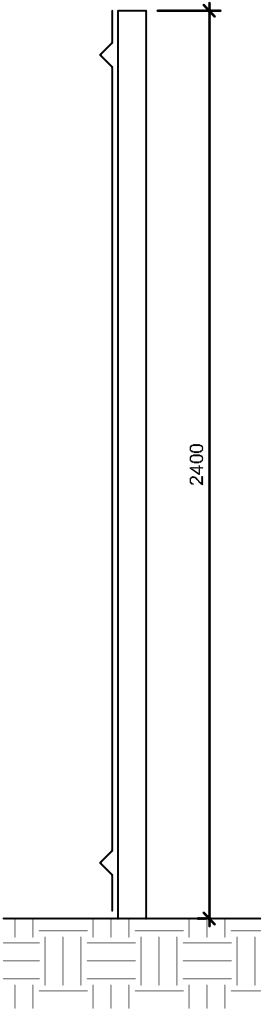

SECTION

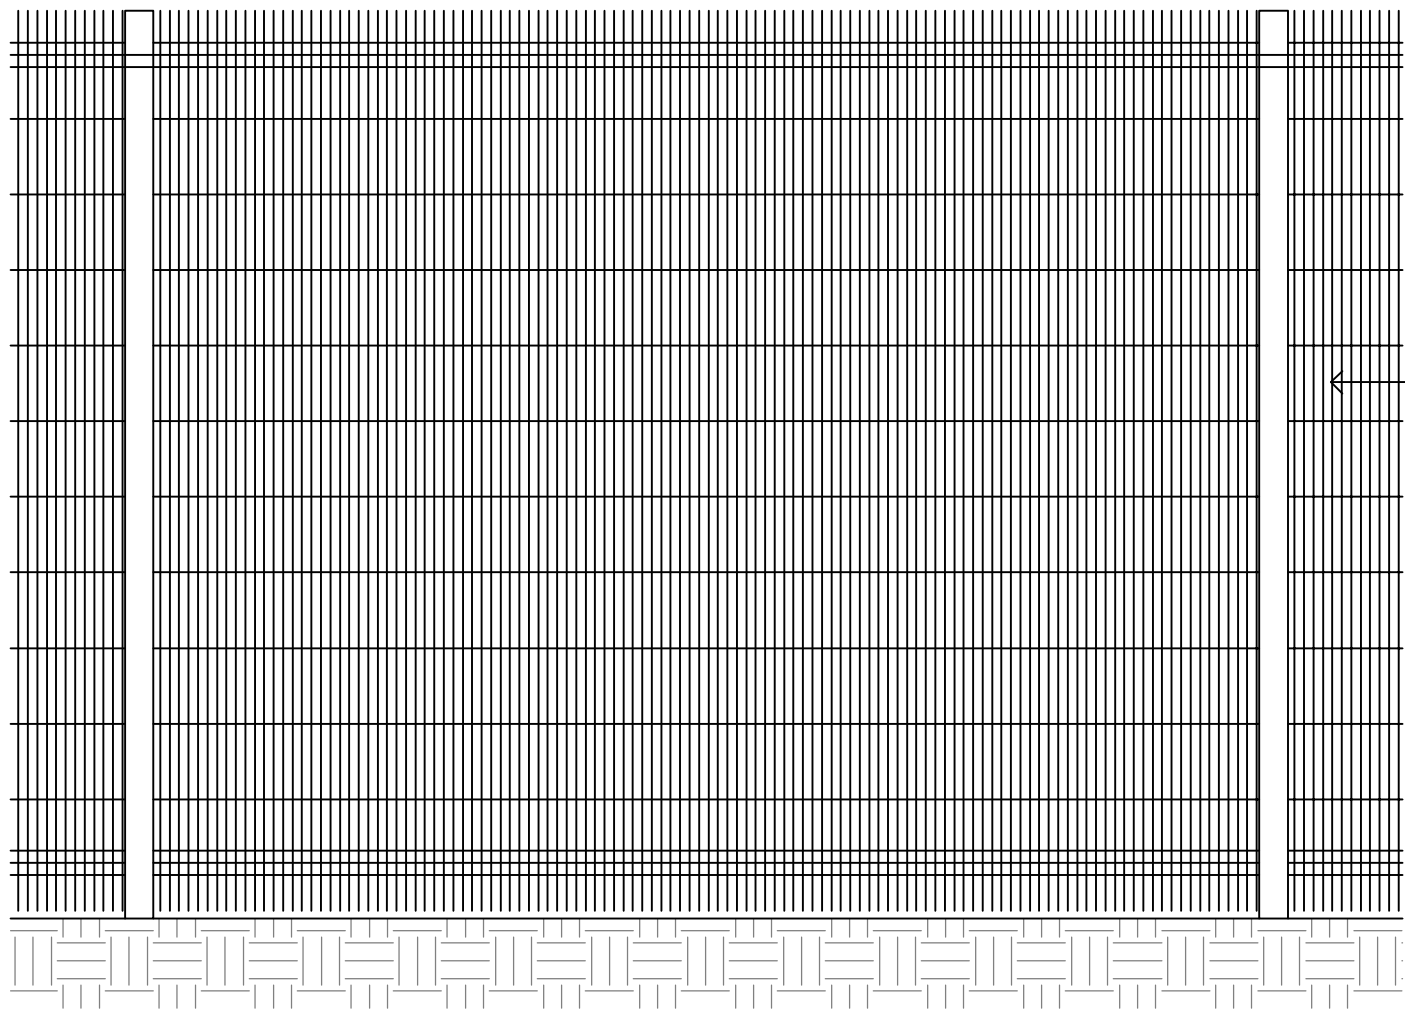

ELEVATION

OPEN MESH STEEL PANEL
PALADIN FENCING TO BS
1722-14. 2.4m HIGH WITH
POSTS AT 3m Ctrs.
COLOUR RAL 9005 BLACK