



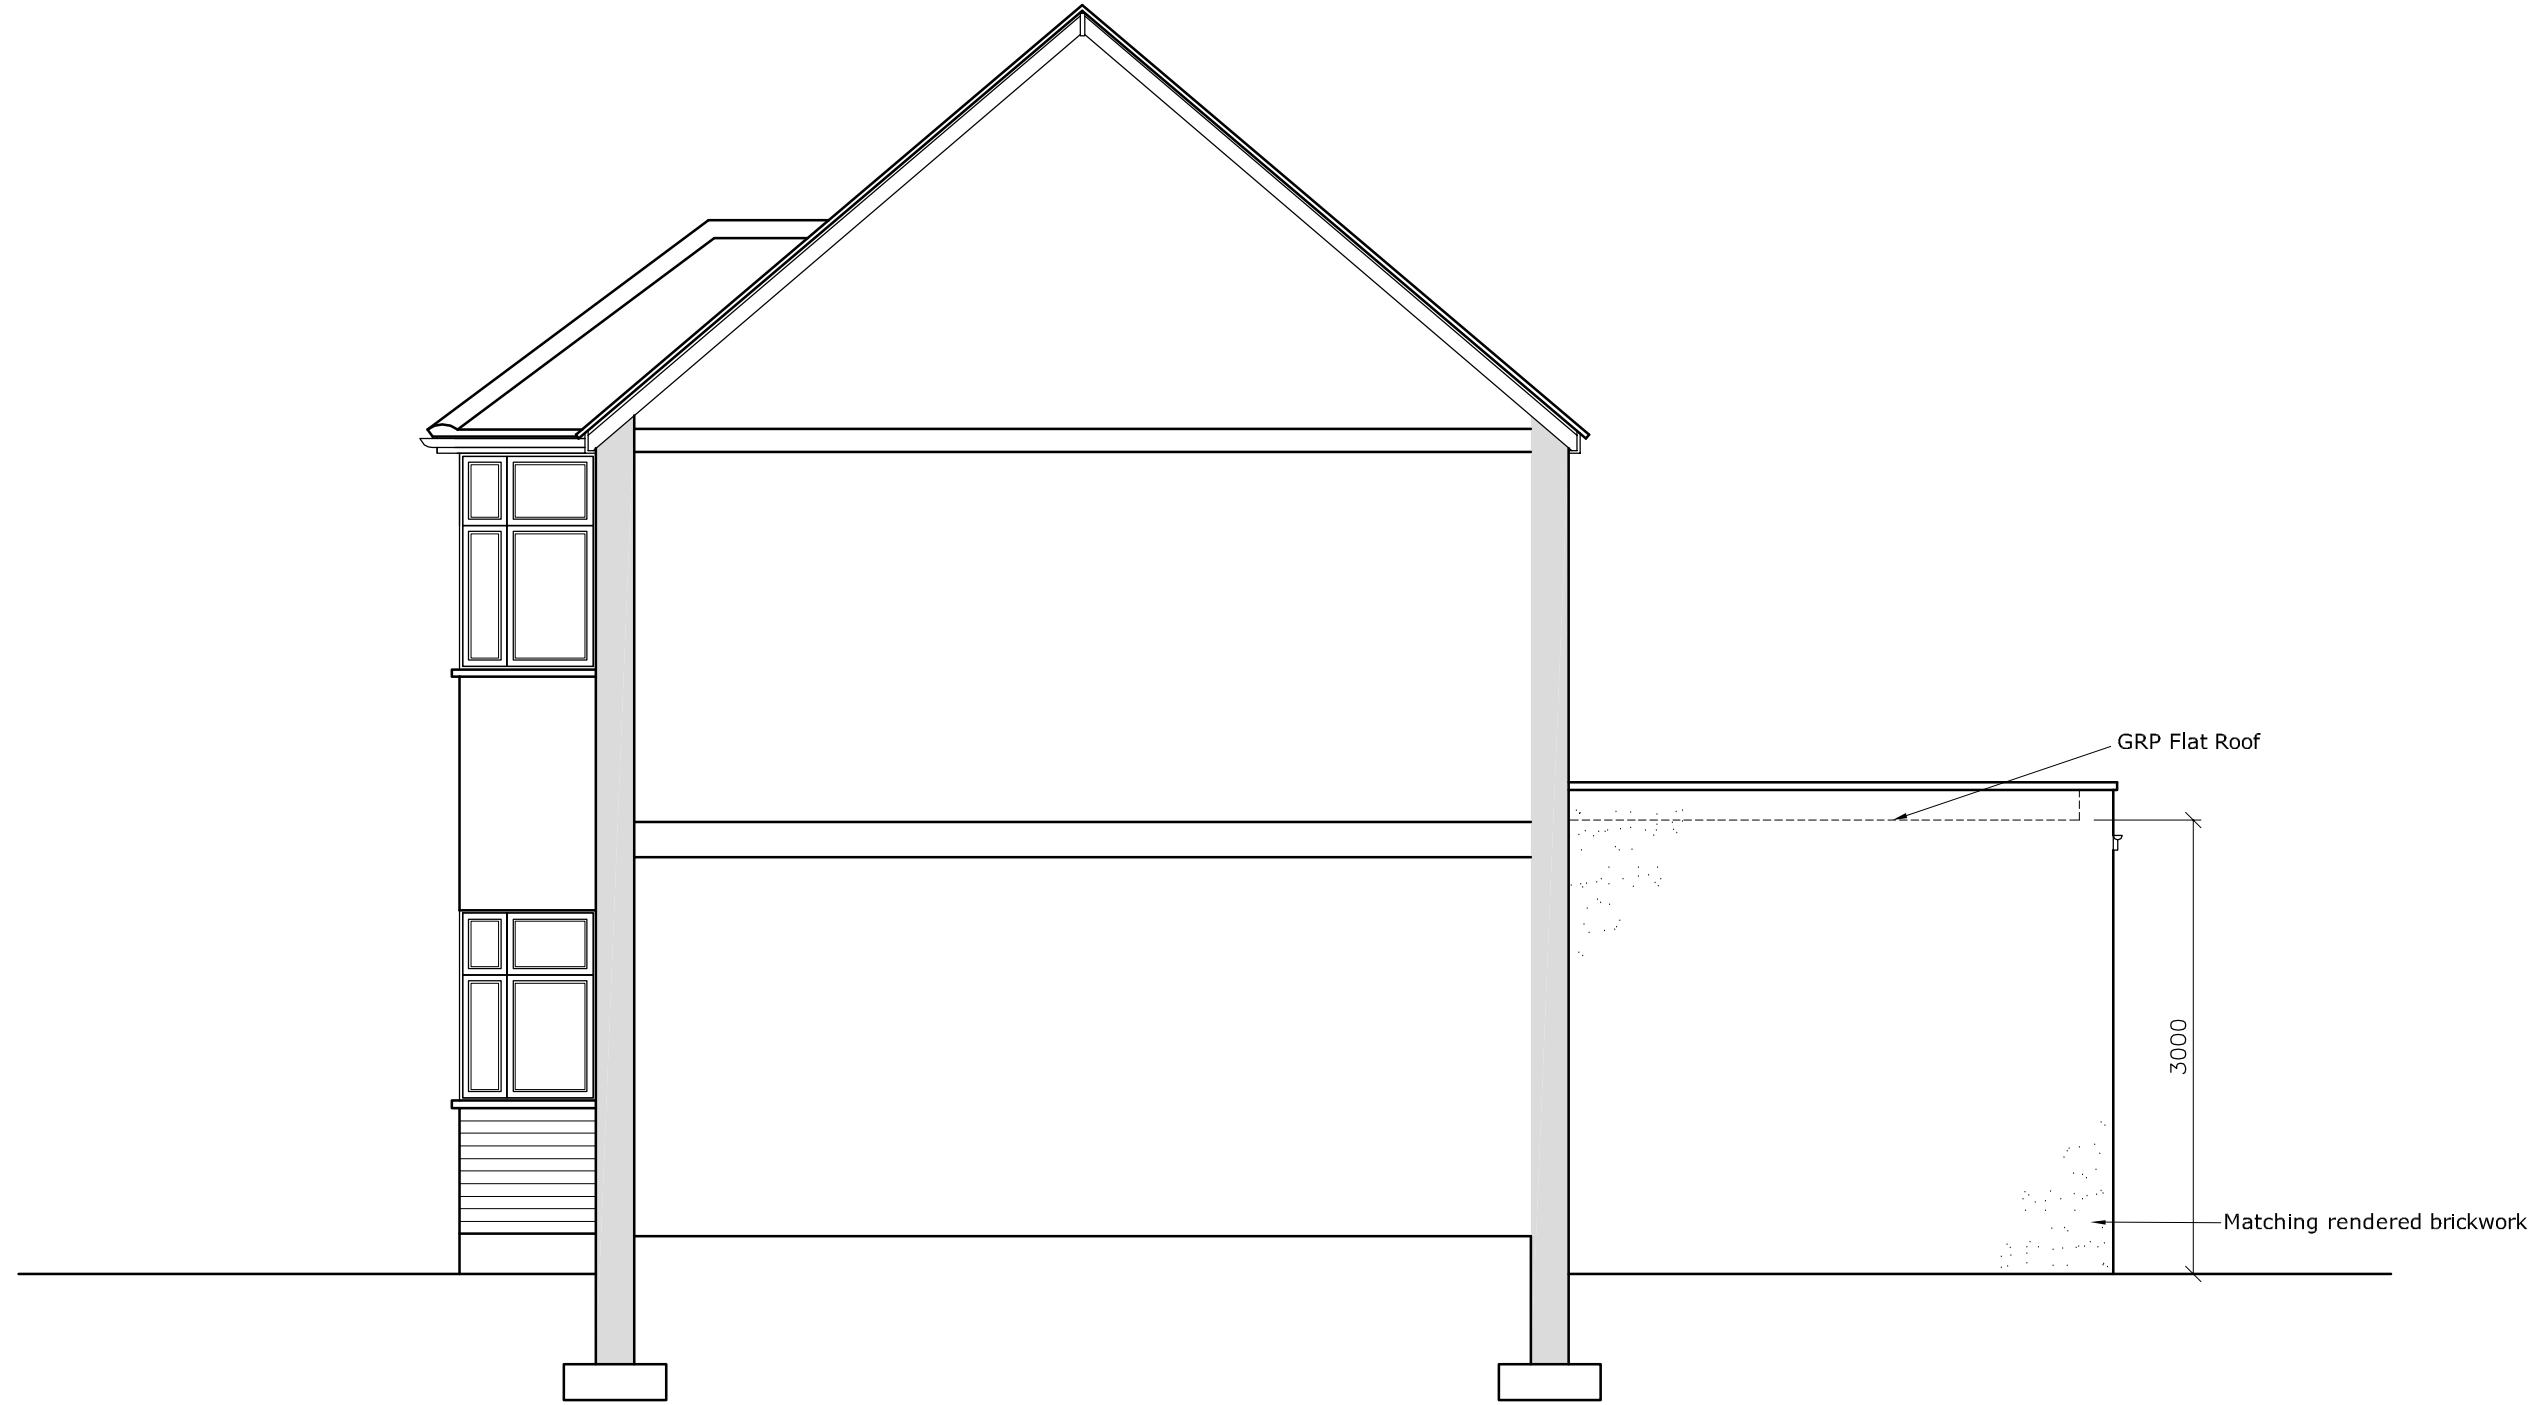

Proposed South East Facing Side Section / Elevation

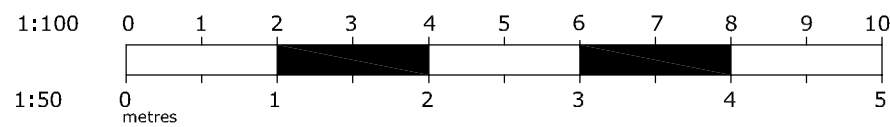

Chalkline
Chalkline Architectural Services



REV	DESCRIPTION	DATE

PROJECT
15 Selby Chase
Ruislip HA4 9AX

DETAIL
Proposed Ground Floor
Rear Extension
Planning Stage Details

SCALE	1:50 @ A3
DRAWN	MP
DATE	March 2018
CONTRACT DRAWING	SO-832-05
REV.	