



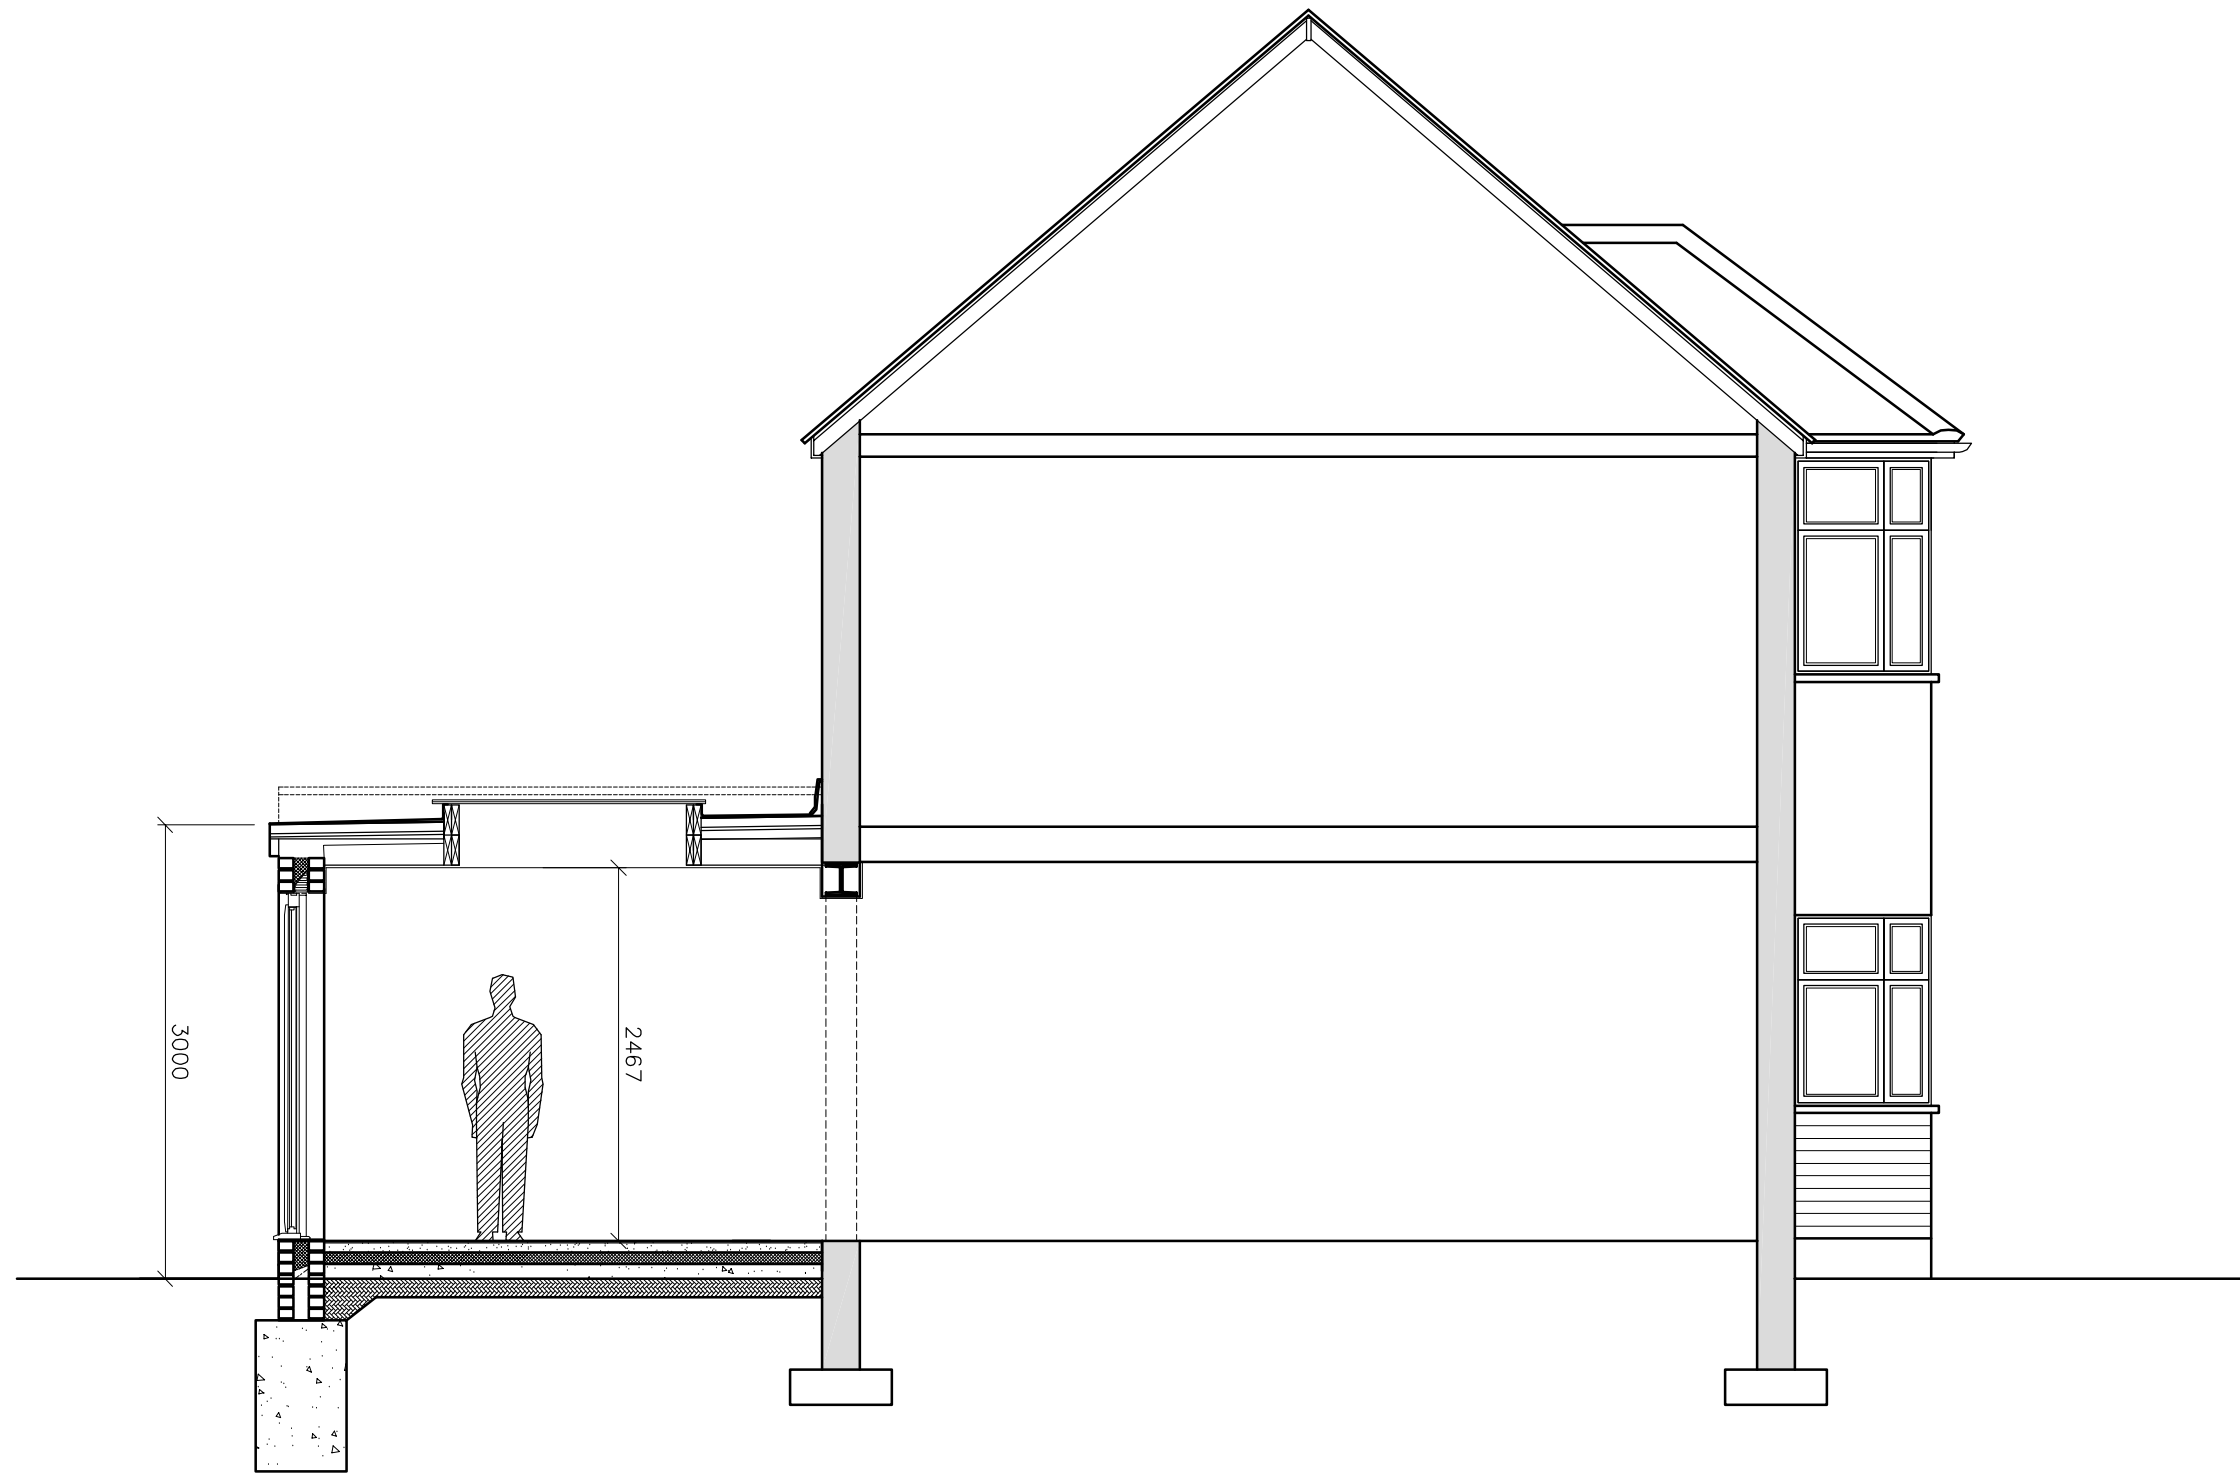

Proposed North West Facing Side Section / Elevation

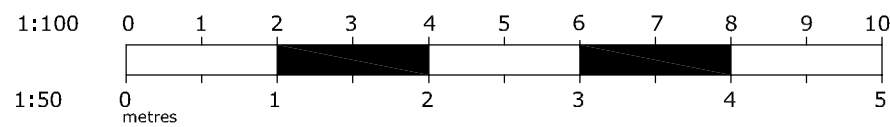

Chalkline
Chalkline Architectural Services



REV	DESCRIPTION	DATE

PROJECT
15 Selby Chase
Ruislip HA4 9AX

DETAIL
Proposed Ground Floor
Rear Extension
Planning Stage Details

SCALE 1:50 @ A3

DRAWN MP

DATE March 2018

CONTRACT DRAWING
SO-832-06

REV.