
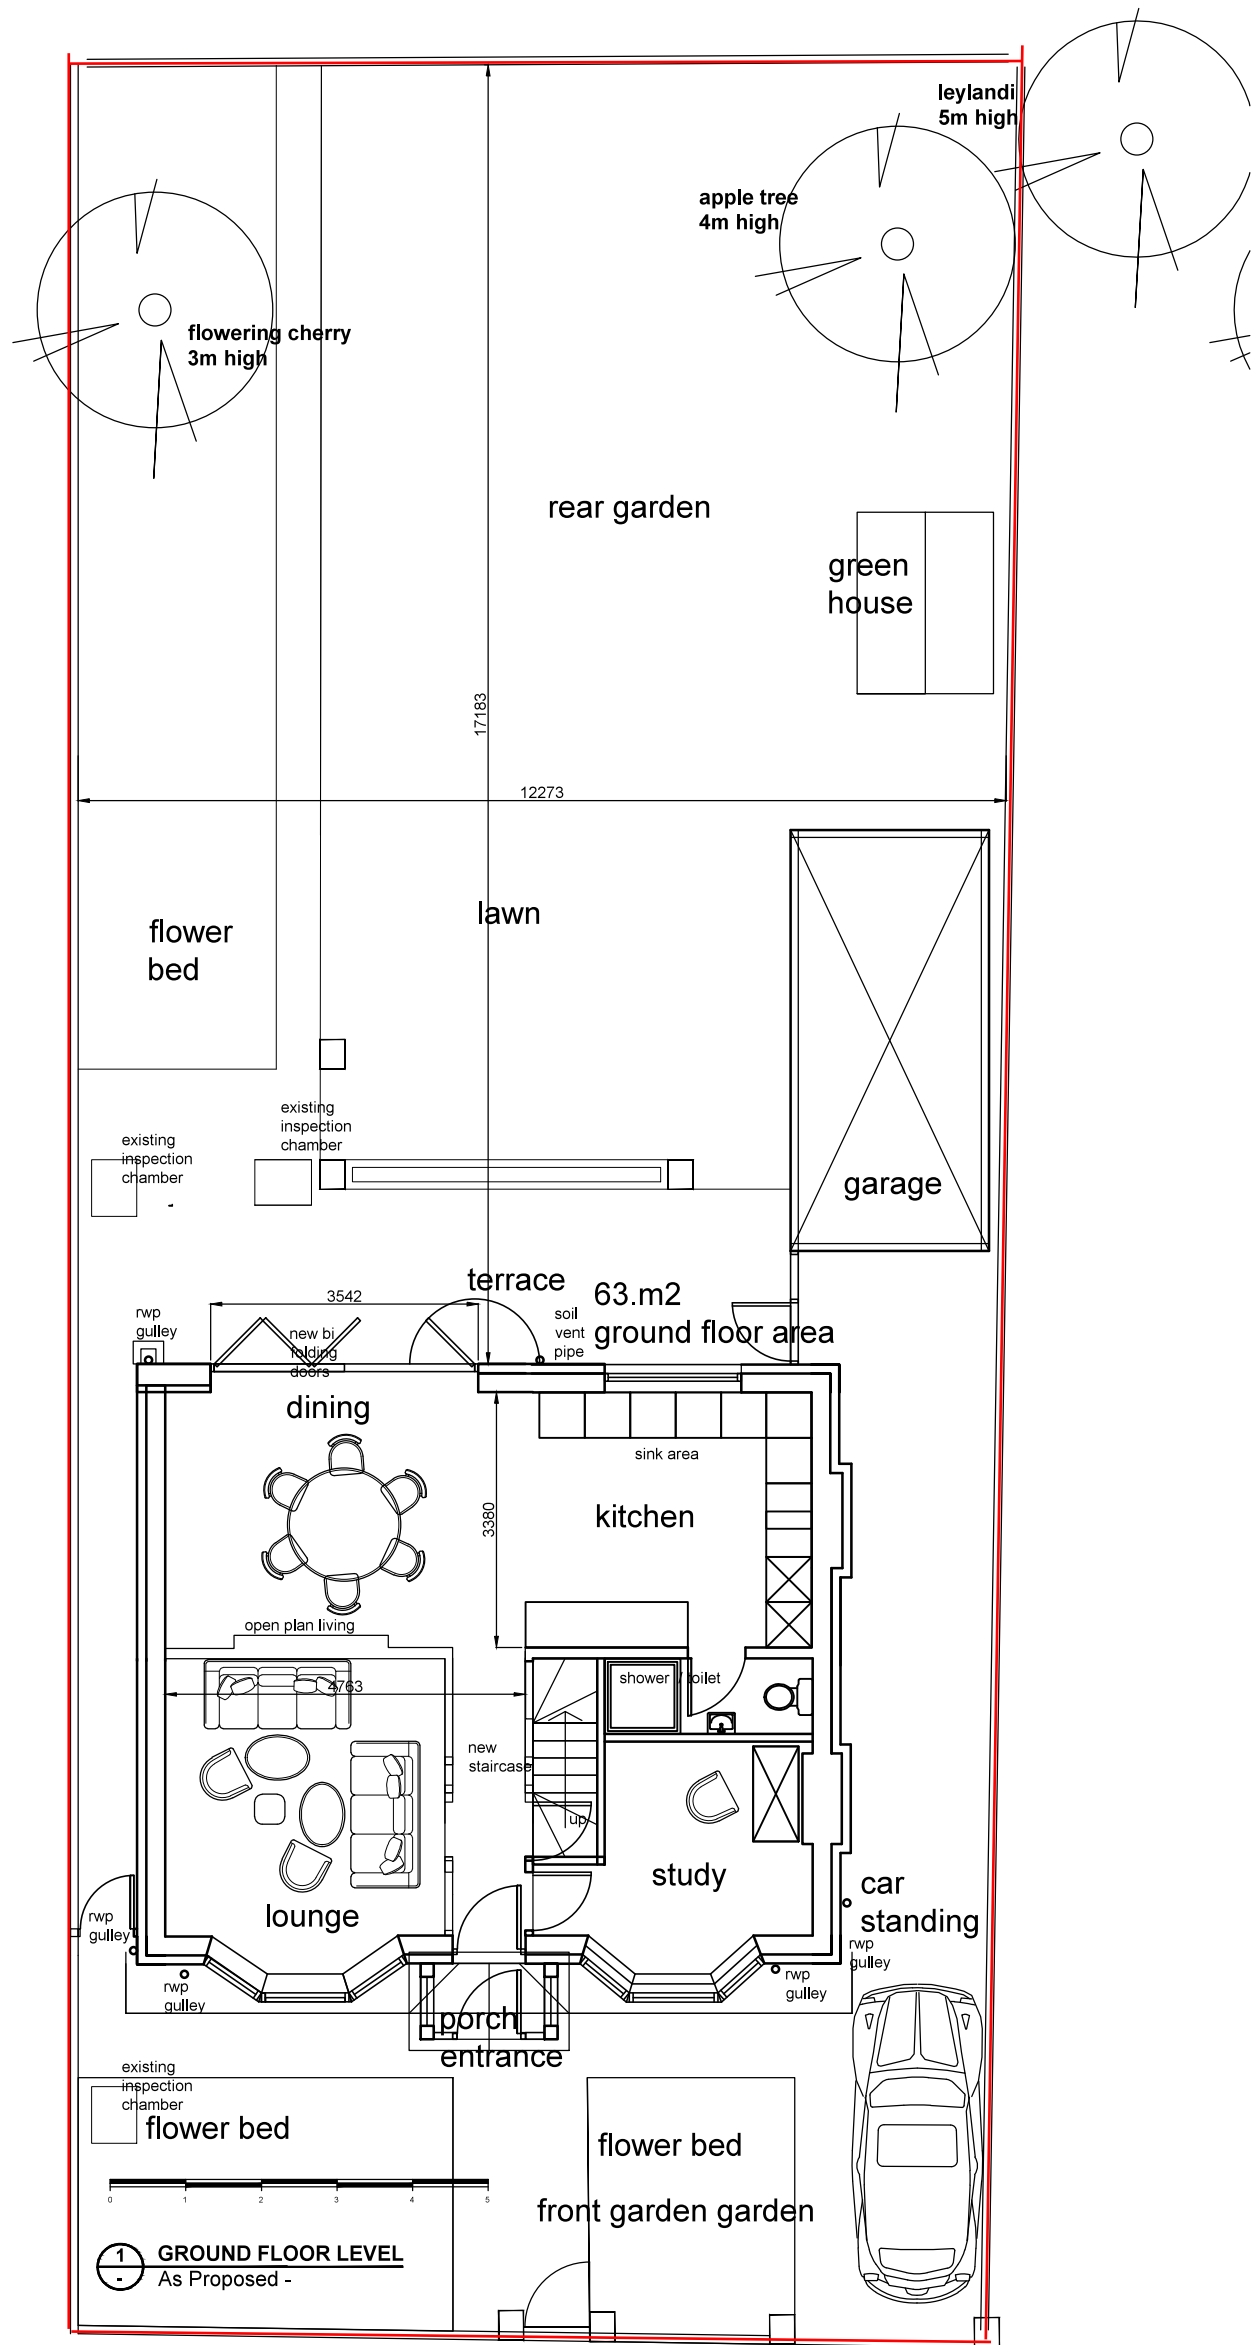


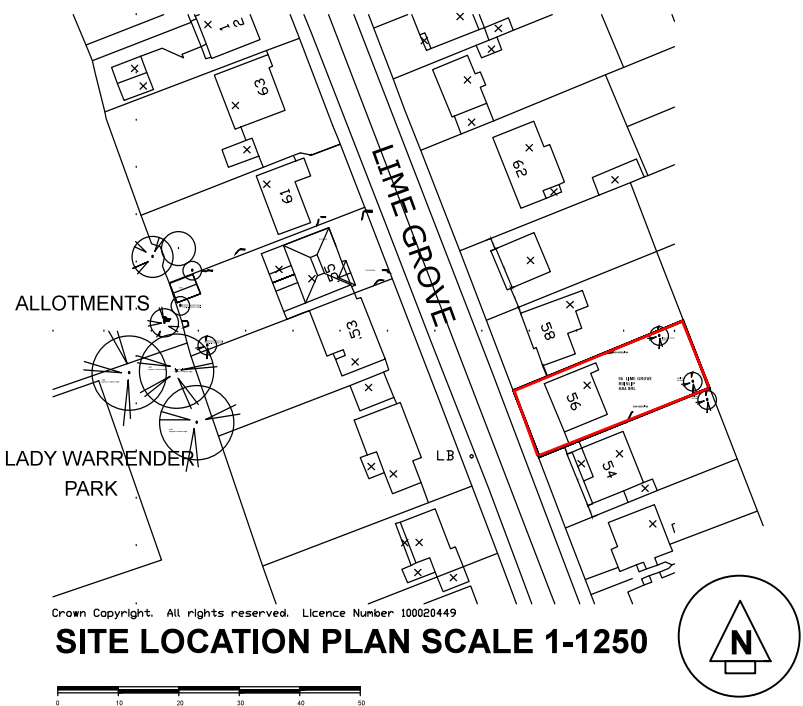

Rev;

REV. NOTES		DATE	BY
ALL DIMENSIONS TO BE CHECKED ON SITE BY CONTRACTOR & ALL DISCREPANCIES TO BE REPORTED TO SMITHCOLDHAM DESIGN LTD.			
CLIENT Mr P Canavan			
JOB TITLE 56 Lime Grove Ruislip HA4 8RL			
DRAWING TITLE Block Plans as Proposed Location Plan			
SCALE 1-100 and 1-1250 @ A1		DRAWING No 5886-18-104	
DATE March 2018		REVISION	
DRAWN BY Patrick Smith MCSD			
scd smith coldham design ltd 56 LIME GROVE, RUISLIP, MIDDLESEX, HA4 8RL M: 07774 476519 T: 020 8869 9681 E: patrick@smithcoldham.net design - architecture - brand development - project management			