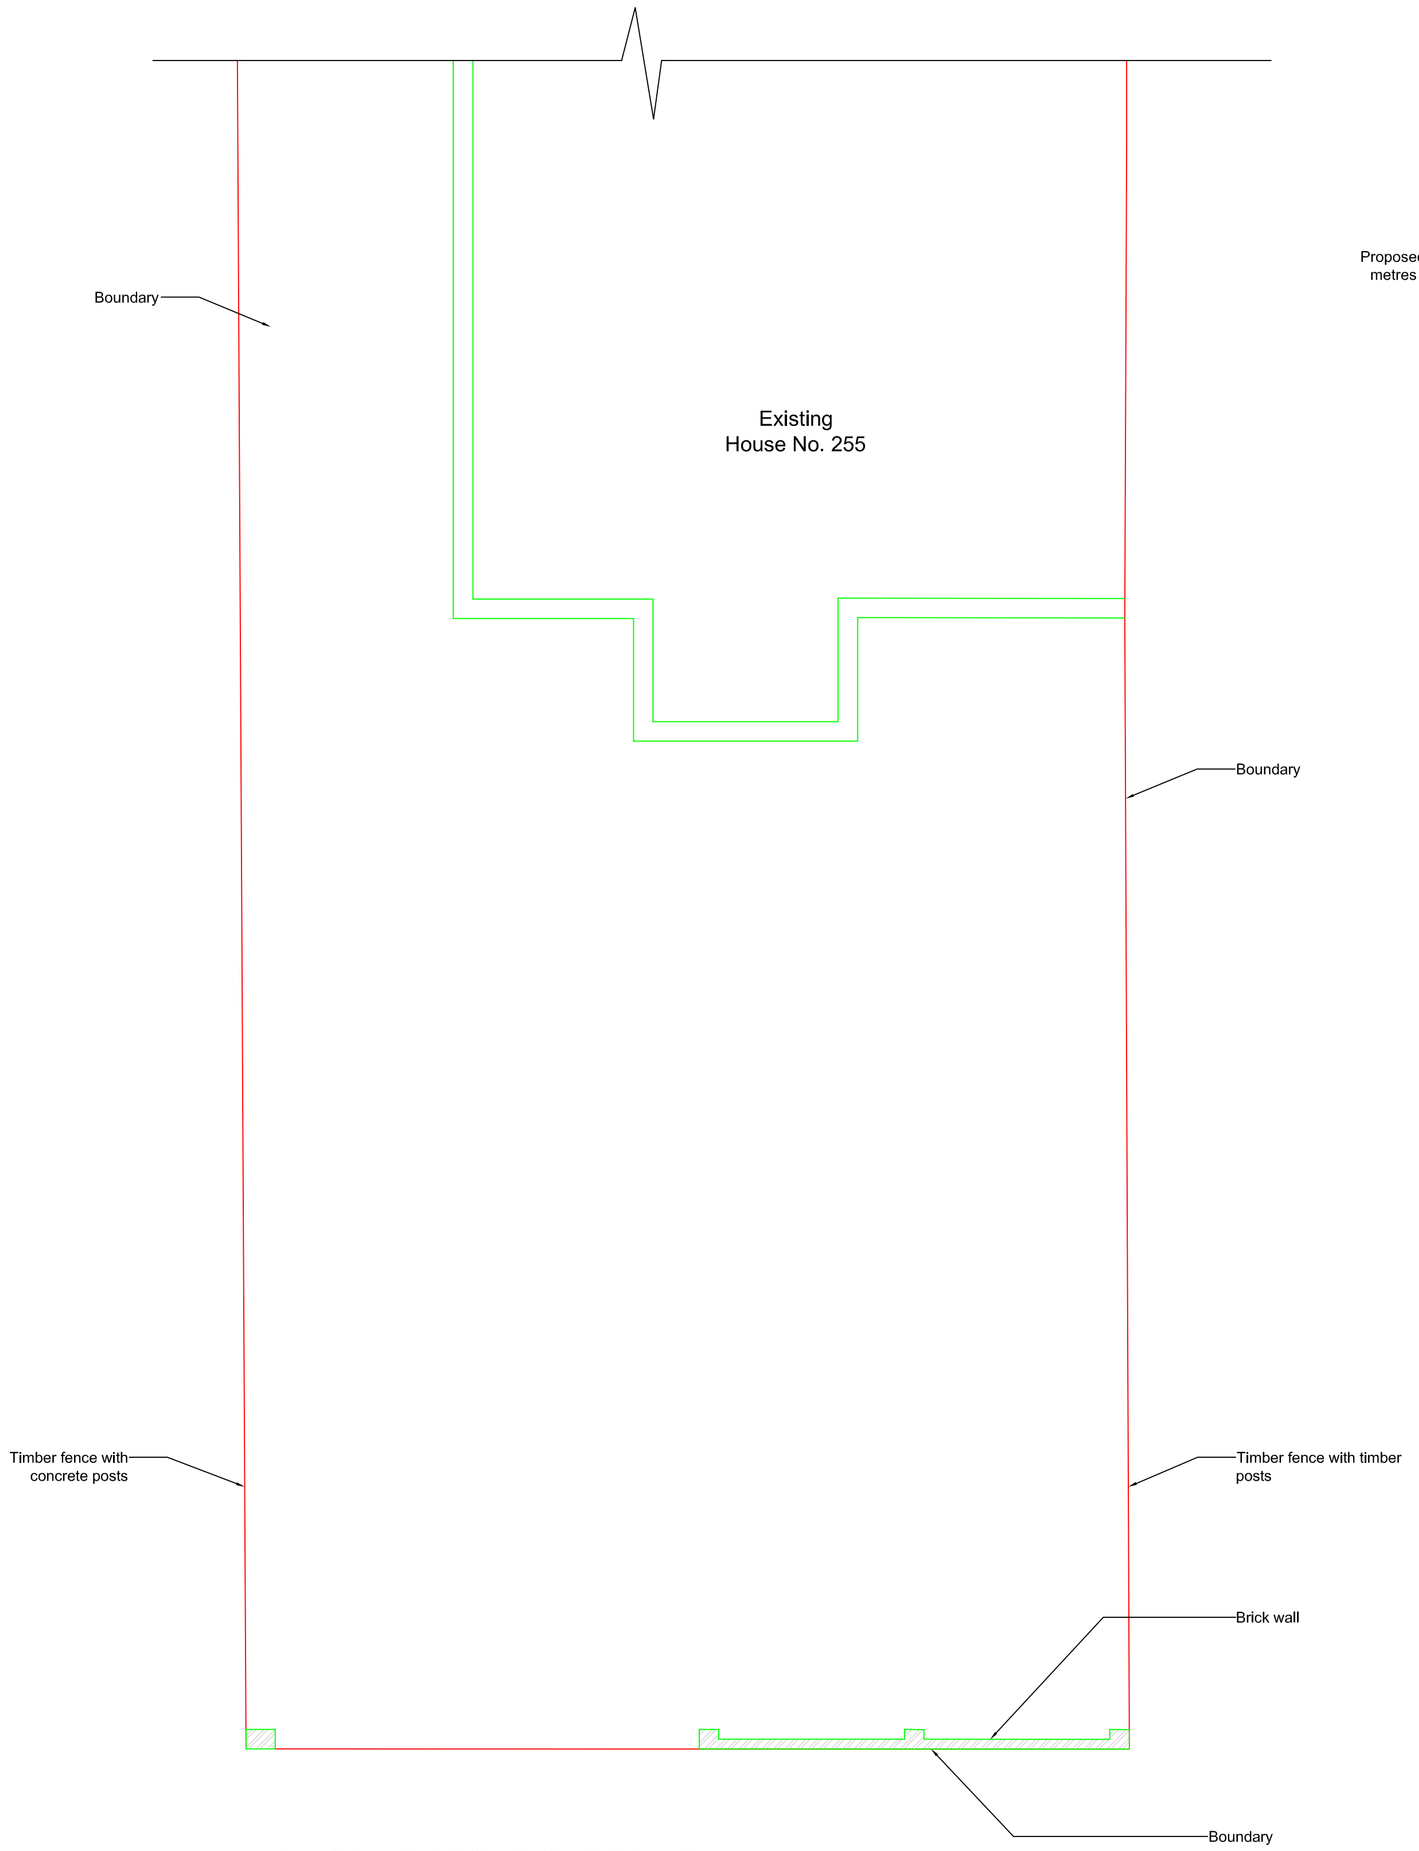

EXISTING FRONT GARDEN PLAN
1:50

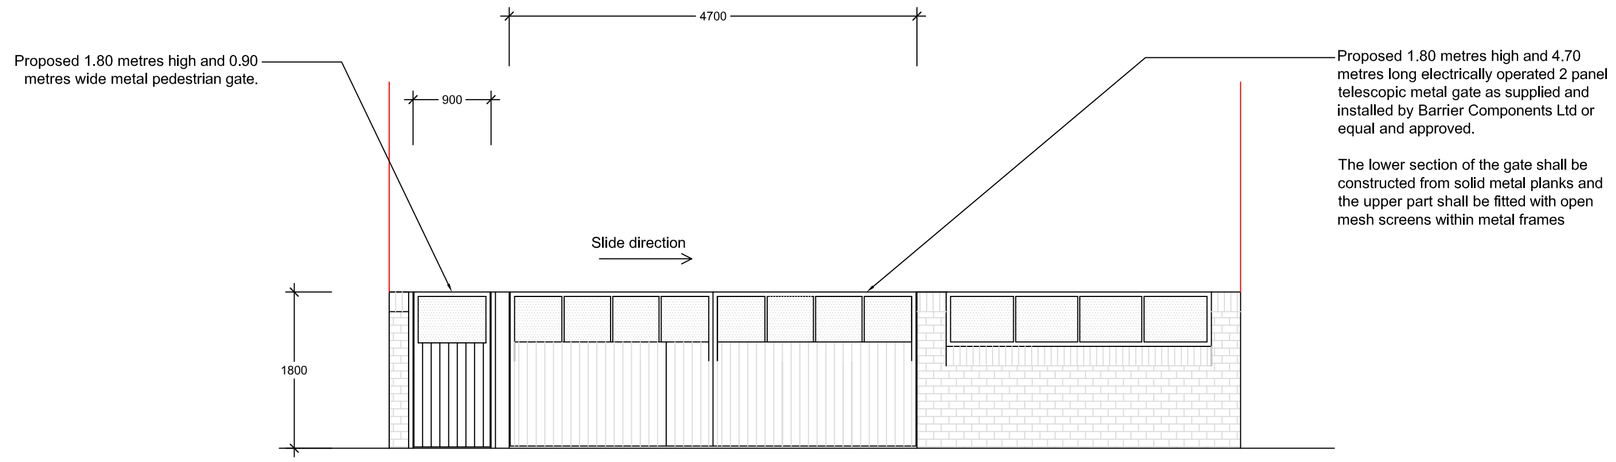

PROPOSED FRONT WALL ELEVATION
1:50

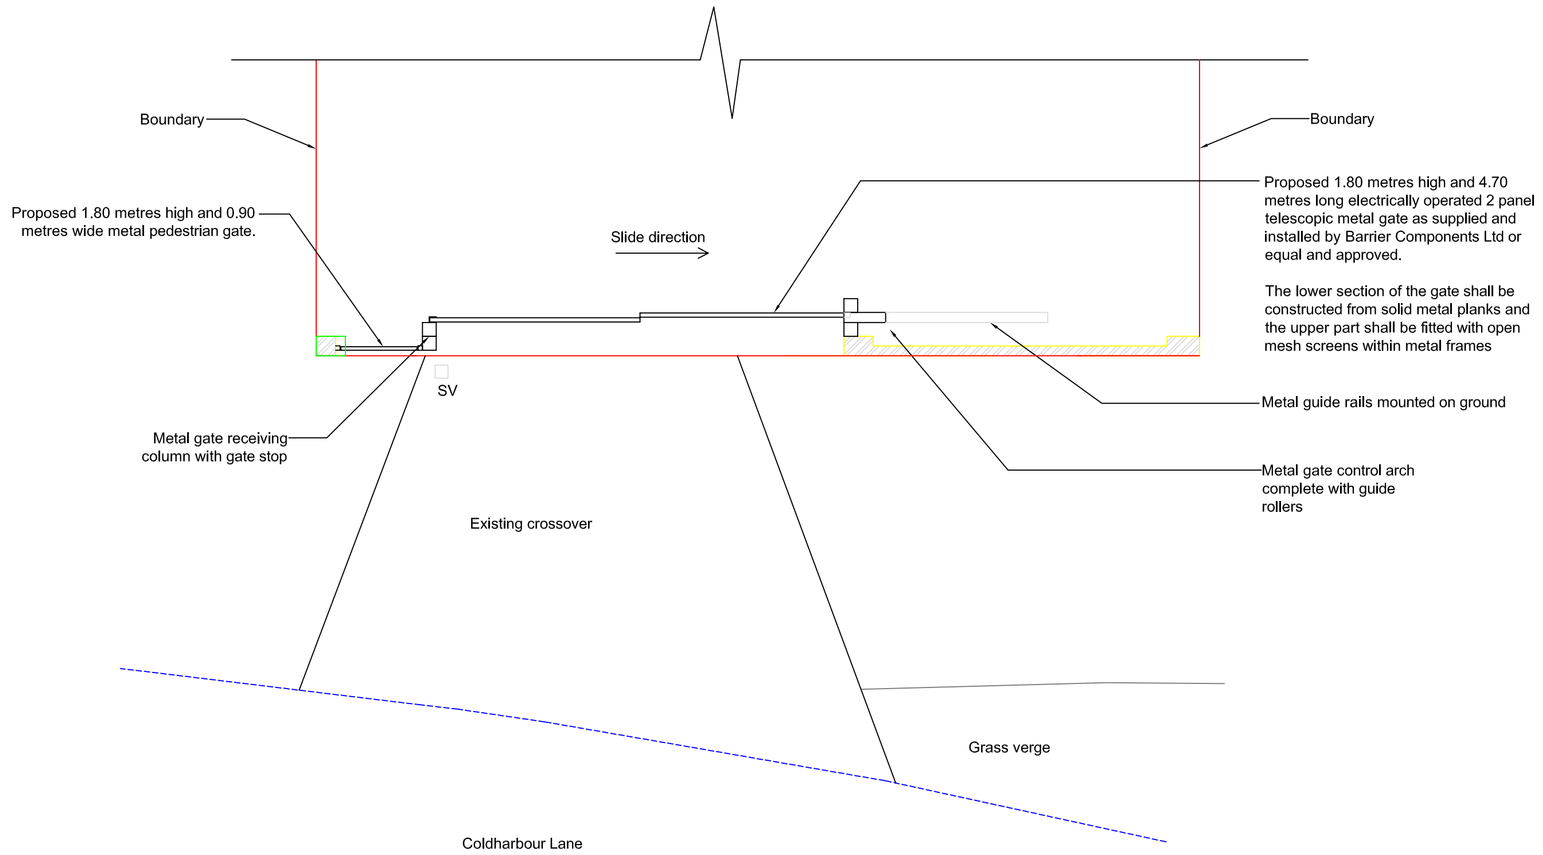

PROPOSED FRONT WALL & EXISTING CROSSOVER PLAN
1:50

1:50 1 m 2 m 5 m 10 m

WARNING NOTE:

This drawing is issued for design intent purposes only. Any dimensions taken from this drawing should be cross checked onsite and approved prior to any construction works. Any discrepancies between this drawing and site conditions should be brought to the attention of the supervising architect and project manager immediately.

LEGEND:

CONSTRUCTION NOTES:

rev	description	date
-	-	-

project
255 COLDHARBOUR LANE,
HAYES UB3 3EJ

title
PROPOSED FRONT GARDEN WALL
AND GATE PLAN & ELEVATIONS

client
Mr. N. Gurung

scale		date		
1	50	11	07	24

dwg. no.			revision
1540	A1	P01	-

REN
DESIGN & PROJECT MANAGEMENT
8 HAMILTON ROAD
COWLEY
UXBRIDGE
UB8 3AJ
t: 01895 461 866
f: 01895 464 471
m: 07548 992 975
e: dnutchey@aol.com