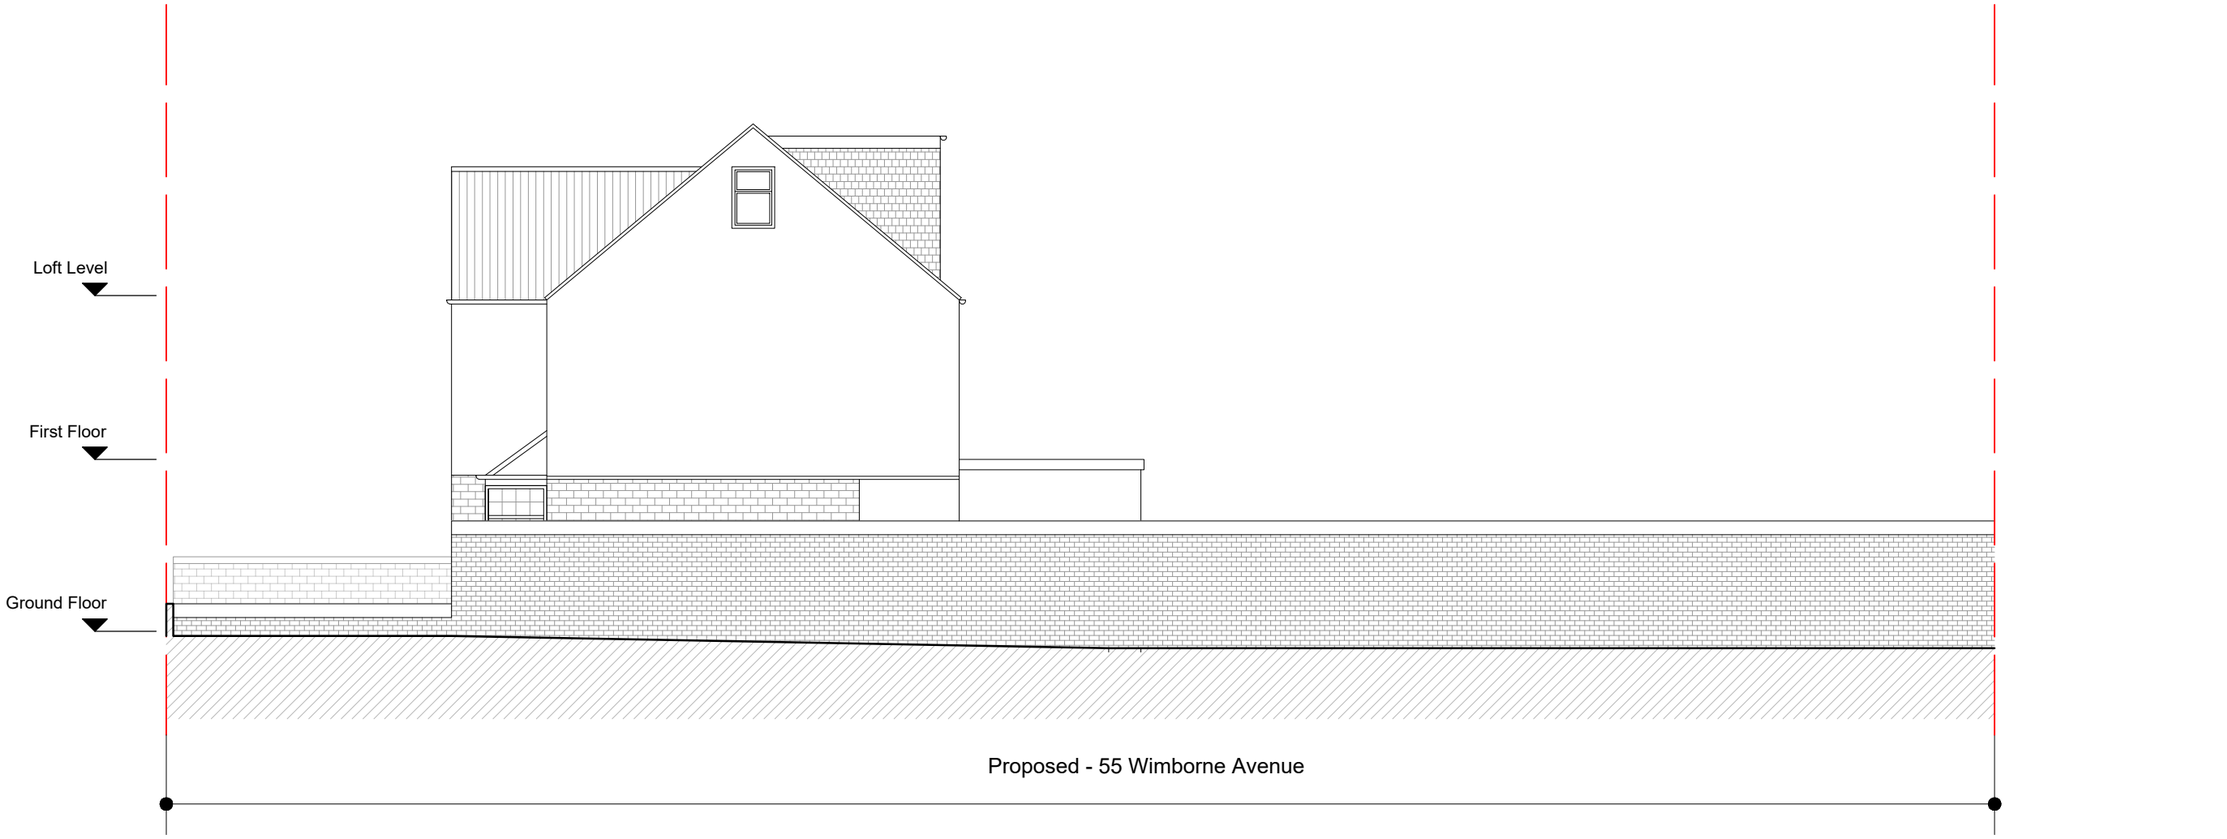


0 1m 5m 10m

Dimensions Written dimensions to be taken in preference to scaled dimensions. The Contractor is responsible for checking all dimensions before work starts.

Local Authority All work is to be carried out to the requirements, and to the satisfaction of the Local Authority. These drawings are for planning purposes only.

Discrepancies Any discrepancies to be brought to the attention of Drawing And Planning Ltd. Immediately.

REVISIONS

REV	DATE	DESCRIPTION	BY	CH

PROJECT TITLE
55 Wimborne Avenue

DRAWING TITLE
Proposed - Street Elevation(Dorchester Waye)

CLIENT
MrJagdev Verdding

DATE	REVISION	DRAWING No.	SCALE @ A3
Dec 2021	/	WMBAV-E405	1:100

DRAWINGANDPLANNING
www.drawingandplanning.com
0208 202 3665