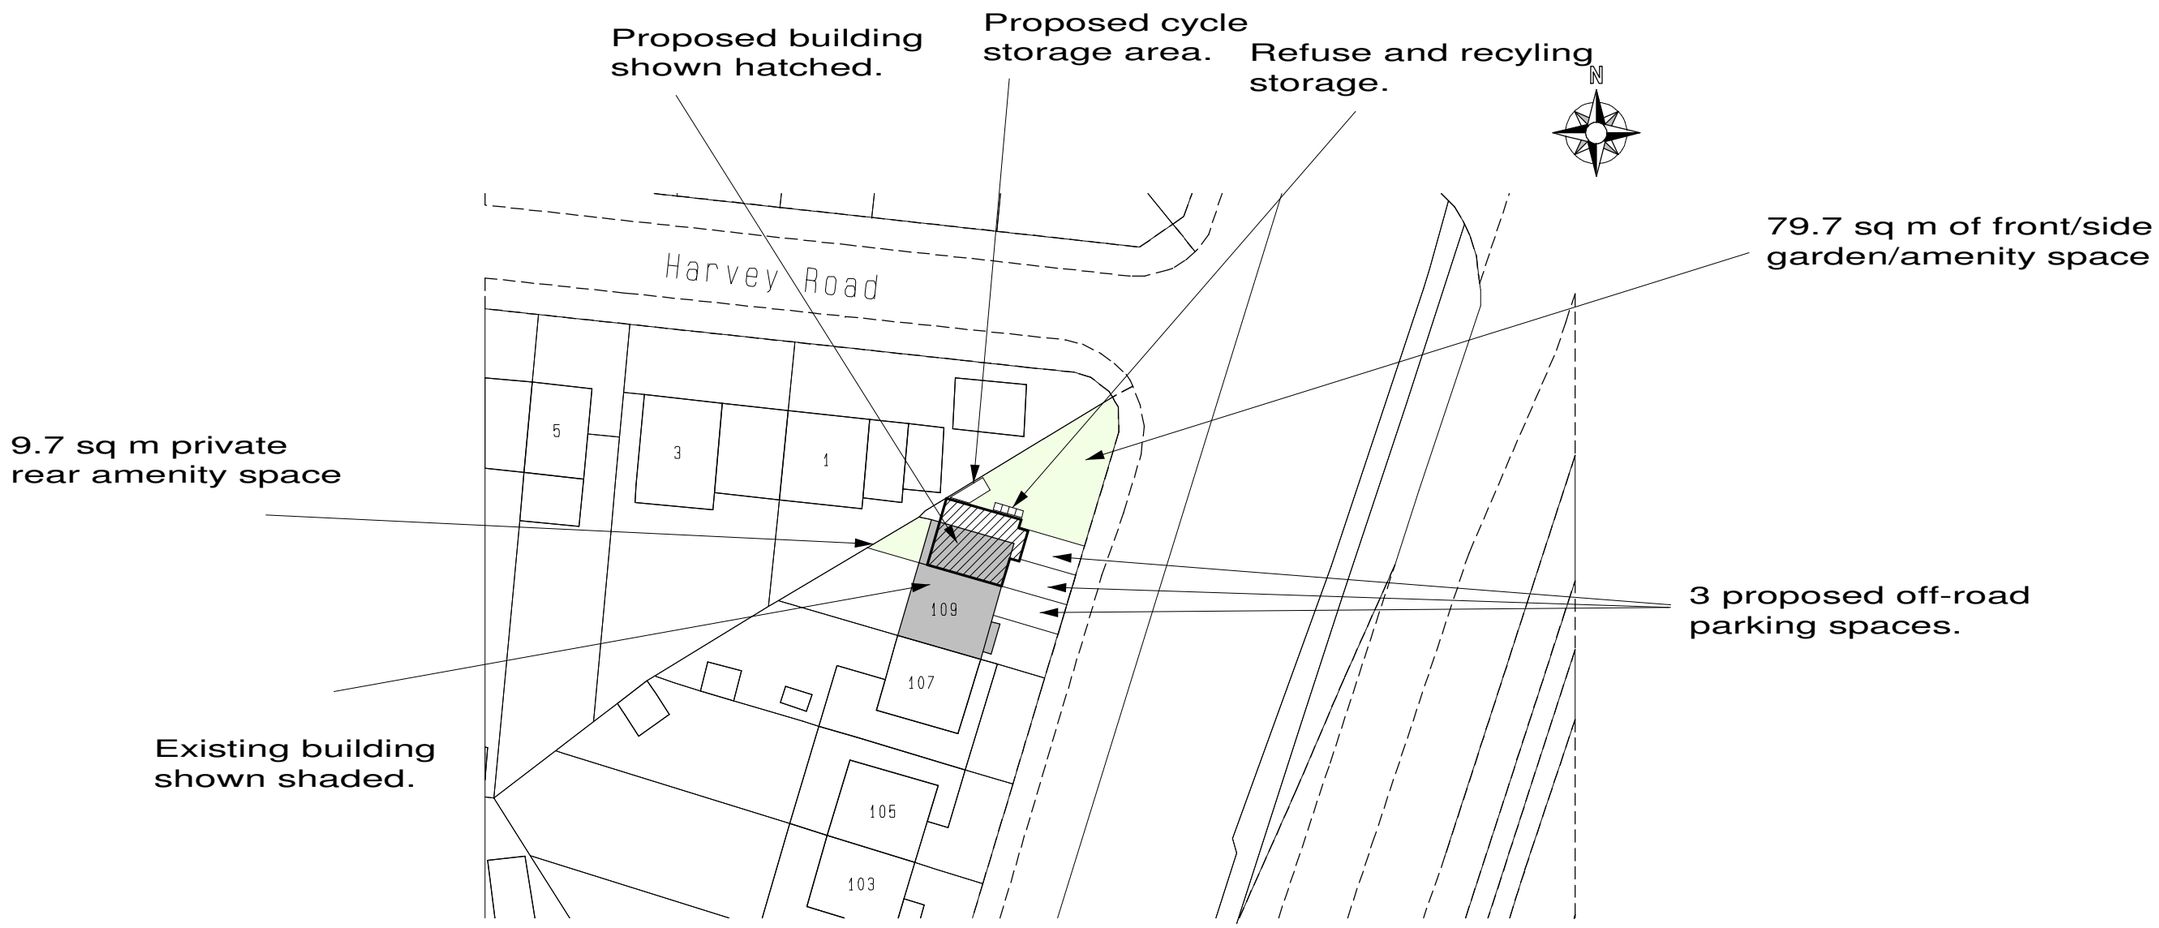


Block Plan Scale 1/500

0 10m 20m 30m 40m 50m

1/500 Bar Scale

These plans have been produced to a recognized scale and a standard paper size, both shown in the title block. If you have received this drawing as a pdf or similar file type, please check when printing that you have an accurately sized drawing using the scale bar provided.

Revision;

Site	109 Long Lane, Hillingdon UXBRIDGE UB10 0AR
Client	Ms S Fortella
Detail	Block Plan
Scale 1/500	Drawing Number 3680/4
Date 06/03/19	
Drawn by Rez	Size A3

F.J. Thompson & Co
RICS
Tel 01923 720277
Fax 01923 772910
email; surveys@fjthompson.co.uk
Old Kings Arms
30 Church Street
Rickmansworth
Hertfordshire
WD3 1DJ