




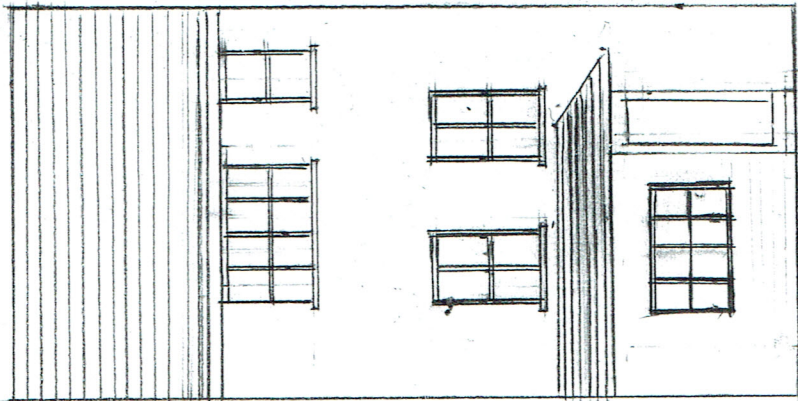


Proposed Front
Elevation

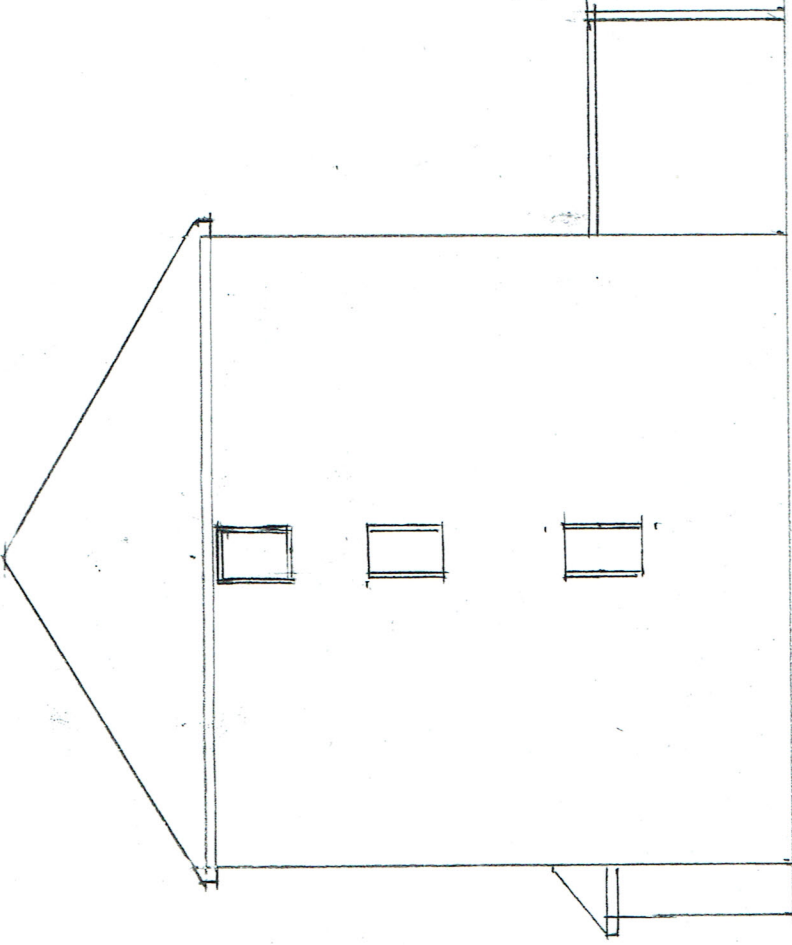


Existing Side
Elevation
Proposed Side
Elevation

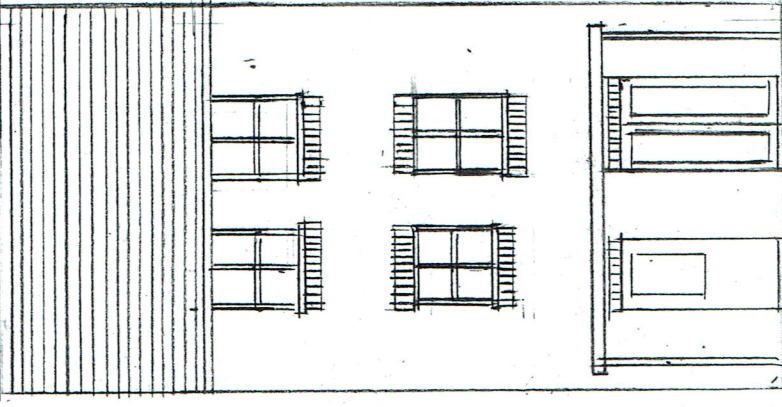

Existing Rear
Elevation
Proposed Rear
Elevation

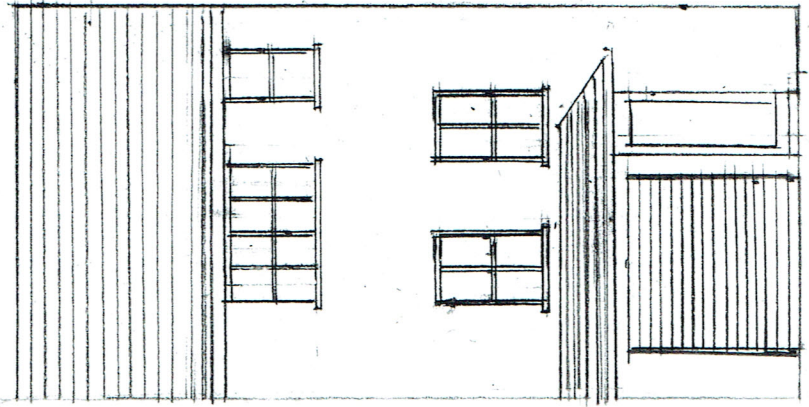

Existing Front
Elevation

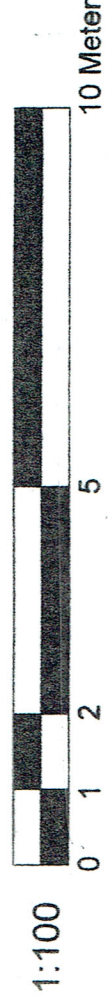

Address	Title	Scale: 1:100
30 Patching Way Hayes UB4 9YD	Existing and Proposed Elevations	Dr No 30PW/SB/01
		Date April 2018
		Drawn By SB
		Rev