



Proposed Side
Elevation

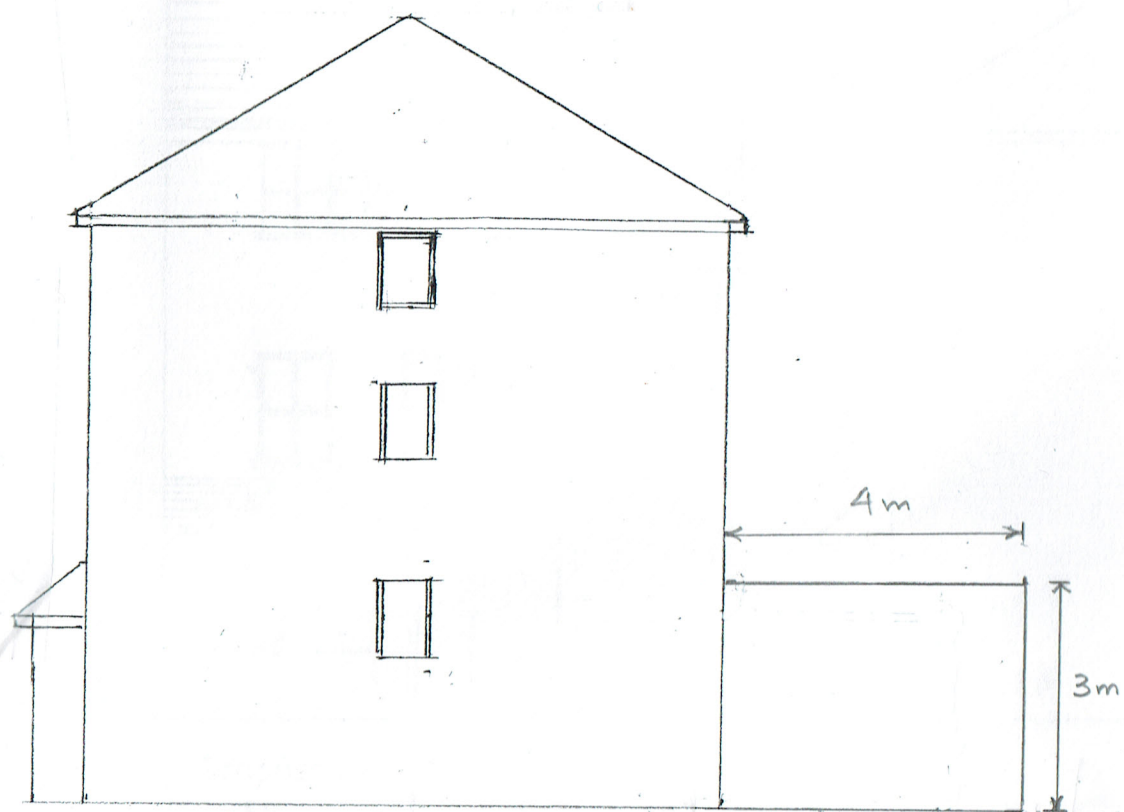


Proposed Rear
Elevation

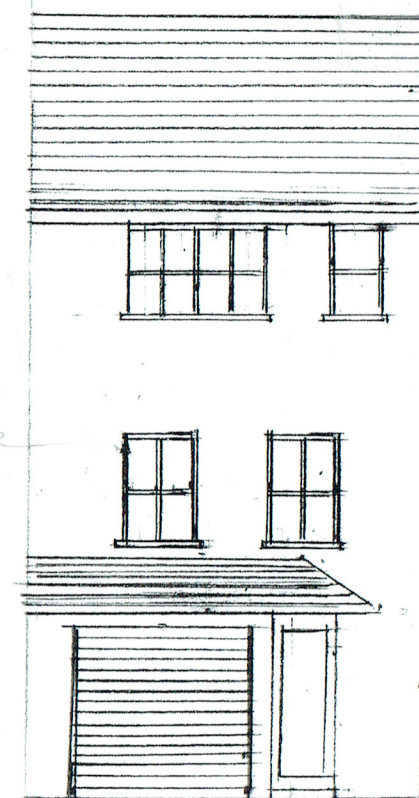


Existing Front
Elevation

Proposed Front
Elevation

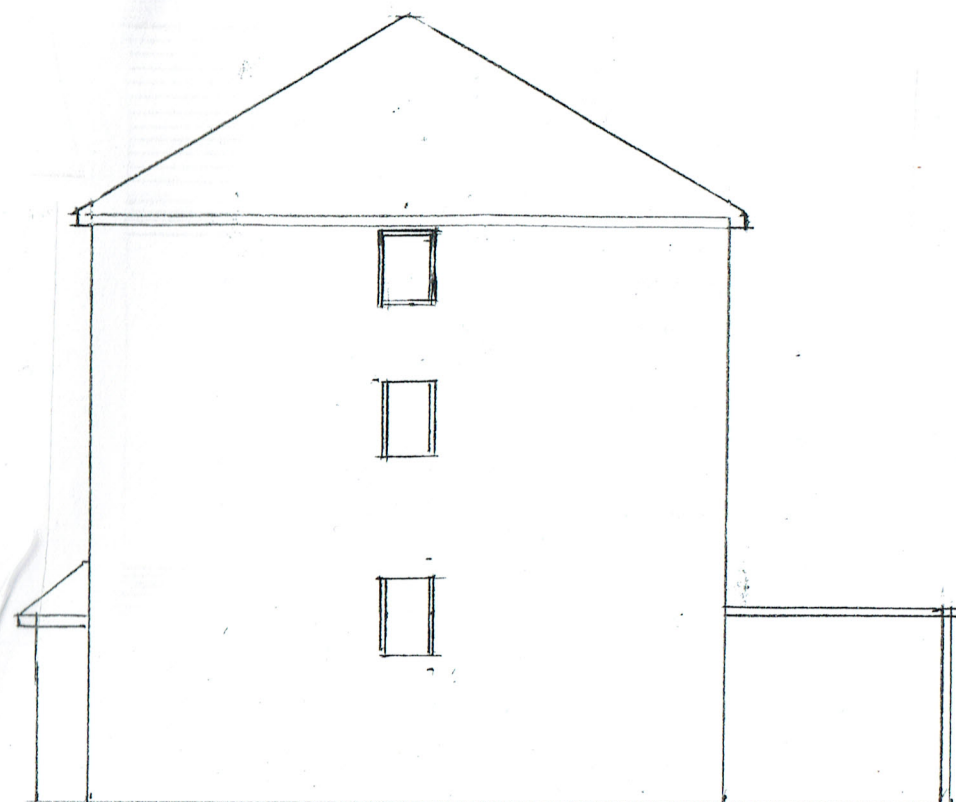


Existing Side
Elevation

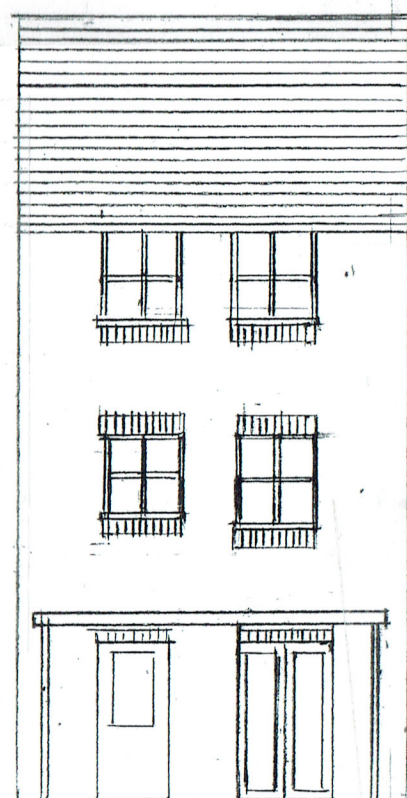

Existing Rear
Elevation

1:100

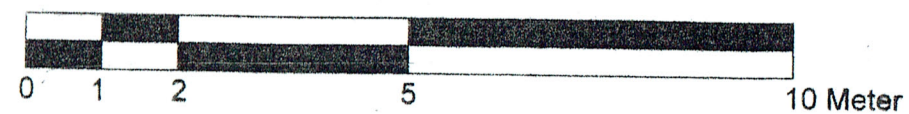

Address

30 Patching Way
Hayes
UB4 9YD

Title

Existing and Proposed
Elevations

Scale: 1:100

Dr No 30PW/SB/011

Date April 2018

Drawn By SB

Rev