
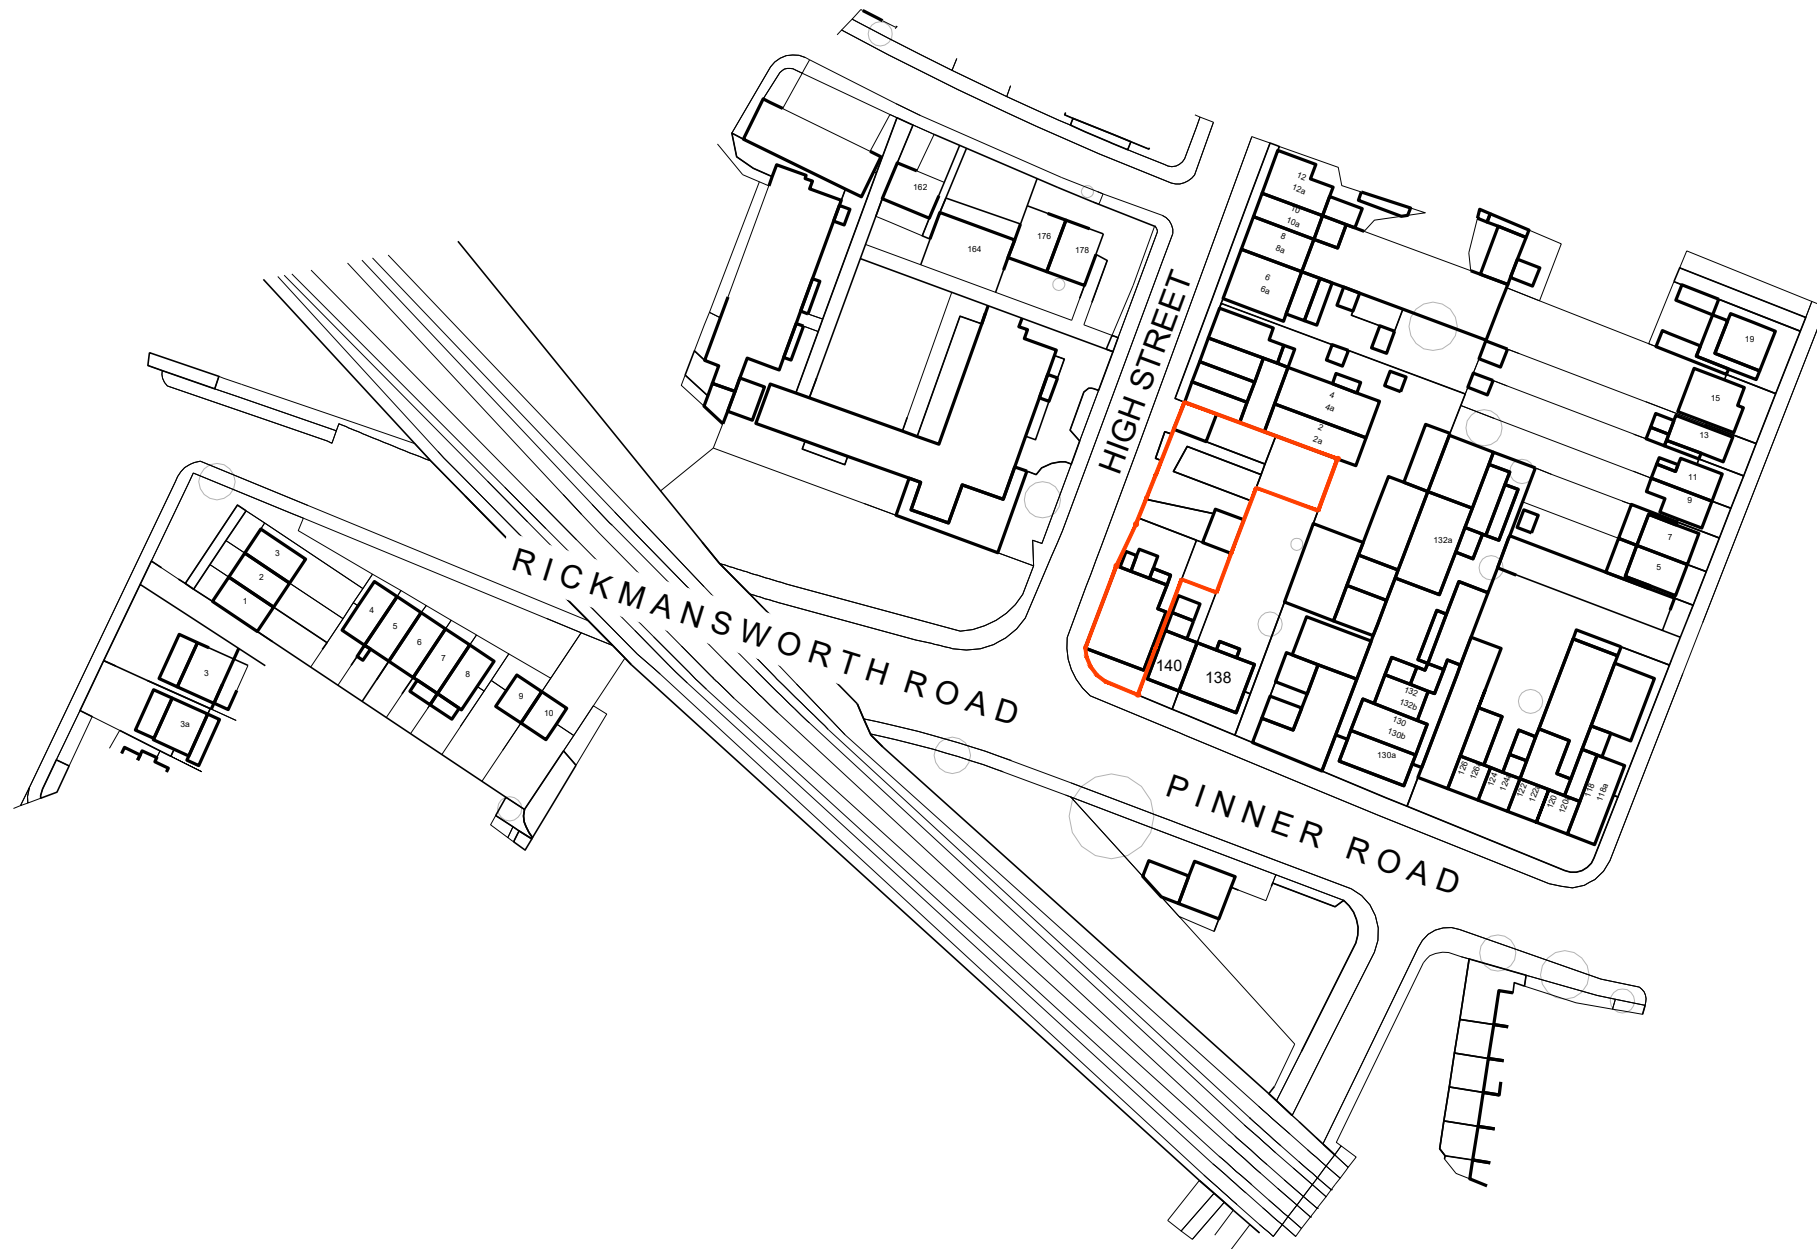


01

LOCATION PLAN

1:1250 @ A3

SCALE 1:1250

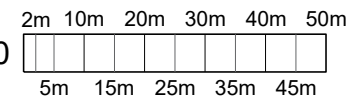

NOTES

DRAWINGS ARE DESIGN INTENT ONLY.
PRODUCTION DRAWINGS TO BE COMPLETED BY
CONTRACTOR TO MEASURED SITE DIMENSIONS
FOR DESIGNERS / ARCHITECT'S APPROVAL
PRIOR TO CONSTRUCTION.

CONTRACTOR TO ENSURE ALL MATERIALS AND
WORKMANSHIP COMPLIES WITH LOCAL
AUTHORITY REGULATIONS.

STRUCTURAL ENGINEER MUST BE EMPLOYED
WHERE APPLICABLE.

THIS DRAWING IS THE COPYRIGHT OF CAPELO
DESIGN LTD. THIS DRAWING CANNOT BE COPIED,
REPRODUCED, RETAINED OR DISCLOSED TO ANY
UNAUTHORISED PERSON.

PROJECT INFORMATION

SITE ADDRESS:
THE OLDE NORTHWOOD
NORTHWOOD
HA6 1BP

REVISION

REV	DESCRIPTION	DATE
-	1st ISSUE	14/09/20

DRAWING STATUS

- ☐ FOR INFORMATION
- ☐ FOR APPROVAL
- ☐ FOR COSTING ONLY
- ☒ FOR PLANNING APPROVAL

CAPELO

www.capepo.design / hello@capepo.design

CLIENT
SEVENTY FOUR PROP. CO.

PROJECT
THE OLDE NORTHWOOD
RESIDENTIAL DEVELOPMENT

DESCRIPTION
LOCATION PLAN

SCALE 1:1250 @A3 **DRAWN BY** MEC **DATE** SEP '20

DRAWING NO. 20114-A-010 **REVISION**