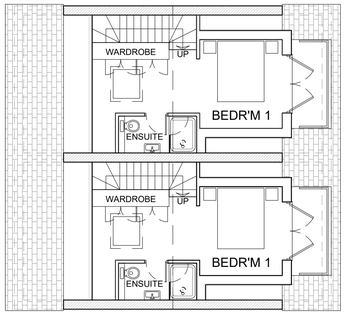

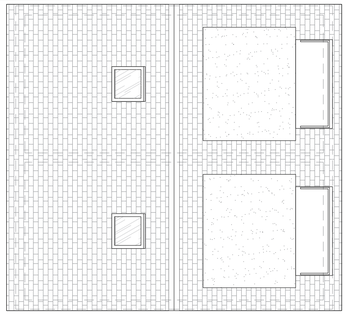

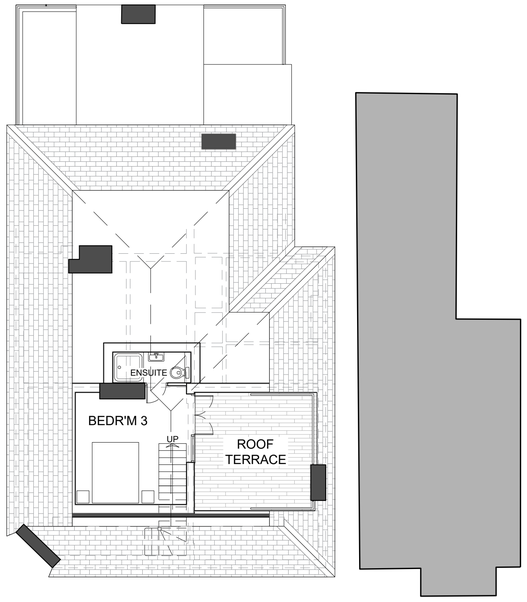

01 PROPOSED SECOND FLOOR PLAN
1:100 @ A1

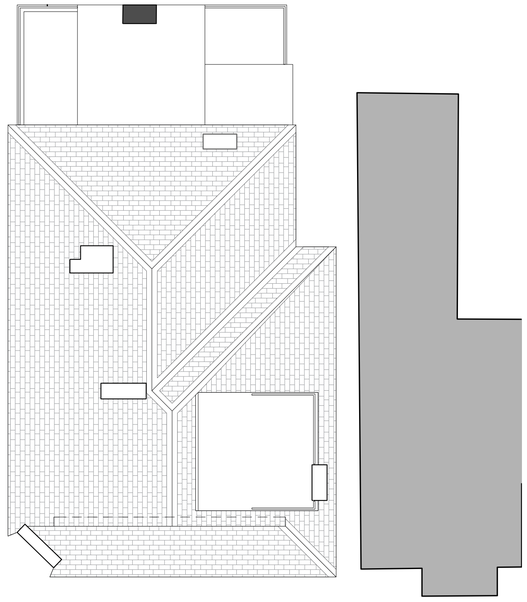

02 PROPOSED ROOF PLAN
1:100 @ A1

SCALE 1:100 1m 5m 10m

NOTES

DRAWINGS ARE DESIGN INTENT ONLY. PRODUCTION DRAWINGS TO BE COMPLETED BY CONTRACTOR TO MEASURED SITE DIMENSIONS FOR DESIGNERS / ARCHITECT'S APPROVAL PRIOR TO CONSTRUCTION.

CONTRACTOR TO ENSURE ALL MATERIALS AND WORKMANSHIP COMPLIES WITH LOCAL AUTHORITY REGULATIONS.

STRUCTURAL ENGINEER MUST BE EMPLOYED WHERE APPLICABLE.

THIS DRAWING IS THE COPYRIGHT OF CAPELO DESIGN LTD. THIS DRAWING CANNOT BE COPIED, REPRODUCED, RETAINED OR DISCLOSED TO ANY UNAUTHORISED PERSON.

PROJECT INFORMATION

SITE ADDRESS:
THE OLDE NORTHWOOD
NORTHWOOD
HA6 1BP

REVISION

REV	DESCRIPTION	DRAWN	DATE
-	1st ISSUE	MEC	14/09/20

DRAWING STATUS

- [ ] FOR INFORMATION
- [ ] FOR APPROVAL
- [ ] FOR COSTING ONLY
- [x] FOR PLANNING APPROVAL

CAPELO
www.capelo.design / hello@capelo.design

CLIENT
SEVENTY FOUR PROP. CO.

PROJECT
THE OLDE NORTHWOOD RESIDENTIAL DEVELOPMENT

DESCRIPTION
PROPOSED SECOND FLOOR AND ROOF PLANS

SCALE	DRAWN BY	DATE
1:100 @ A1	MEC	SEP. '20

DRAWING NO. 20114-A-P101
REVISION

Copyright © CAPELO Design Ltd.
9/14/20 4:08 PM