01 PROPOSED ELEVATION -A-
1:100 @ A1

02 PROPOSED ELEVATION -B-
1:100 @ A1

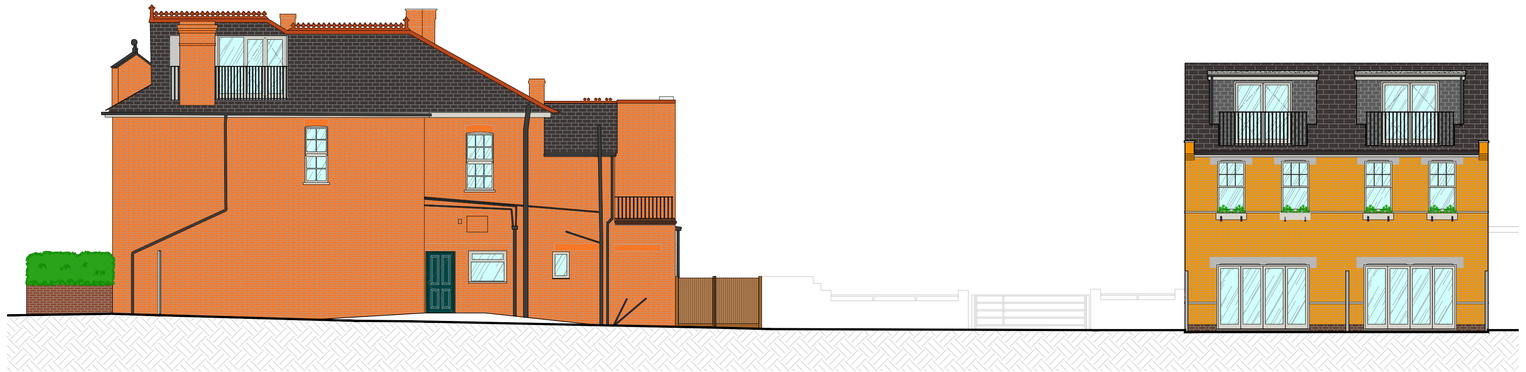

03 PROPOSED ELEVATION -C-
1:100 @ A1

04 PROPOSED ELEVATION -D-
1:100 @ A1

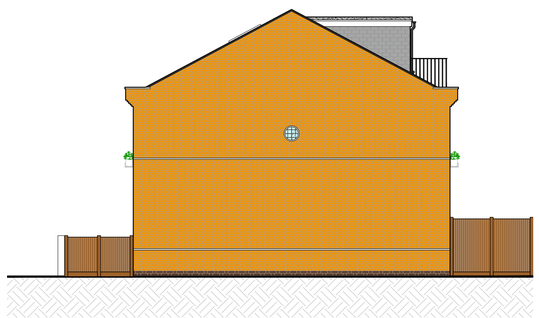

05 PROPOSED ELEVATION -E-
1:100 @ A1

SCALE 1:100 1m 5m 10m

## NOTES

DRAWINGS ARE DESIGN INTENT ONLY. PRODUCTION DRAWINGS TO BE COMPLETED BY CONTRACTOR TO MEASURED SITE DIMENSIONS FOR DESIGNERS / ARCHITECT'S APPROVAL PRIOR TO CONSTRUCTION.

CONTRACTOR TO ENSURE ALL MATERIALS AND WORKMANSHIP COMPLIES WITH LOCAL AUTHORITY REGULATIONS.

STRUCTURAL ENGINEER MUST BE EMPLOYED WHERE APPLICABLE.

THIS DRAWING IS THE COPYRIGHT OF CAPELO DESIGN LTD. THIS DRAWING CANNOT BE COPIED, REPRODUCED, RETAINED OR DISCLOSED TO ANY UNAUTHORISED PERSON.

## PROJECT INFORMATION

**SITE ADDRESS:**
THE OLDE NORTHWOOD
NORTHWOOD
HA6 1BP

## REVISION

| REV | DESCRIPTION | DRAWN | DATE |
|---|---|---|---|
| - | 1st ISSUE | MEC | 14/09/20 |

## DRAWING STATUS

- [ ] FOR INFORMATION
- [ ] FOR APPROVAL
- [ ] FOR COSTING ONLY
- [x] FOR PLANNING APPROVAL

CAPELO
www.capelo.design / hello@capelo.design

**CLIENT**
SEVENTY FOUR PROP. CO.

**PROJECT**
THE OLDE NORTHWOOD RESIDENTIAL DEVELOPMENT

**DESCRIPTION**
PROPOSED EXTERIOR ELEVATIONS

| SCALE | DRAWN BY | DATE |
|---|---|---|
| 1:100 @ A1 | MEC | SEP. '20 |

**DRAWING NO.** 20114-A-P200
**REVISION**

Copyright © CAPELO Design Ltd.

9/14/20 4:24 PM