



GENERAL NOTE:
THIS DRAWING HAS BEEN GENERATED USING
SURVEY DATA FROM OTHERS. TO AVOID
ISSUES RESULTING FROM DISCREPENCIES,
DIMENSIONS AND/OR INFORMATION SHOWN OR
REQUIRED FOR EXISTING FEATURES SHOULD BE
ACQUIRED OR CHECKED ON SITE.

REVISION NOTE:
A - 26.03.2021: PORCH OF NUMBER 18 TO BE REMOVED.

SETTING OUT NOTE FOR CONTRACTOR:
IS THE RESPONSIBILITY OF THE CONTRACTOR TO CHECK ALL SETTING OUT
INFORMATION (LEVELS, DIMENSIONS, CO-ORDINATES, ETC) INDICATED ON THIS
DRAWING FOR THE WHOLE OF THE WORKS PRIOR TO COMMENCEMENT OF THE
WORKS AND RECORD THE RESULTS ON A COPY OF THIS DRAWING.
THE DESIGN TEAM SHALL BE NOTIFIED OF ANY DISCREPANCIES AND NO WORK
SHALL BE COMMENCED UNTIL FURTHER INSTRUCTIONS ARE RECEIVED IN WRITING.


© Coventry Design Limited
THIS DRAWING IS COPYRIGHT AND IT IS A BREACH OF
THAT COPYRIGHT FOR THEM TO BE USED IN WHOLE
OR PARTIALLY WITHOUT WRITTEN PERMISSION FROM
US IN ADVANCE. DO NOT SCALE. IF IN DOUBT ASK.

PROJECT: Land adjacent to 18 West Avenue, Hayes - UB3 2EY
TITLE: Proposed side elevation

SCALE: 1:100 @ A3
DATE: AUG 2020

DRG No: 013425
12a

Coventry Design Associates

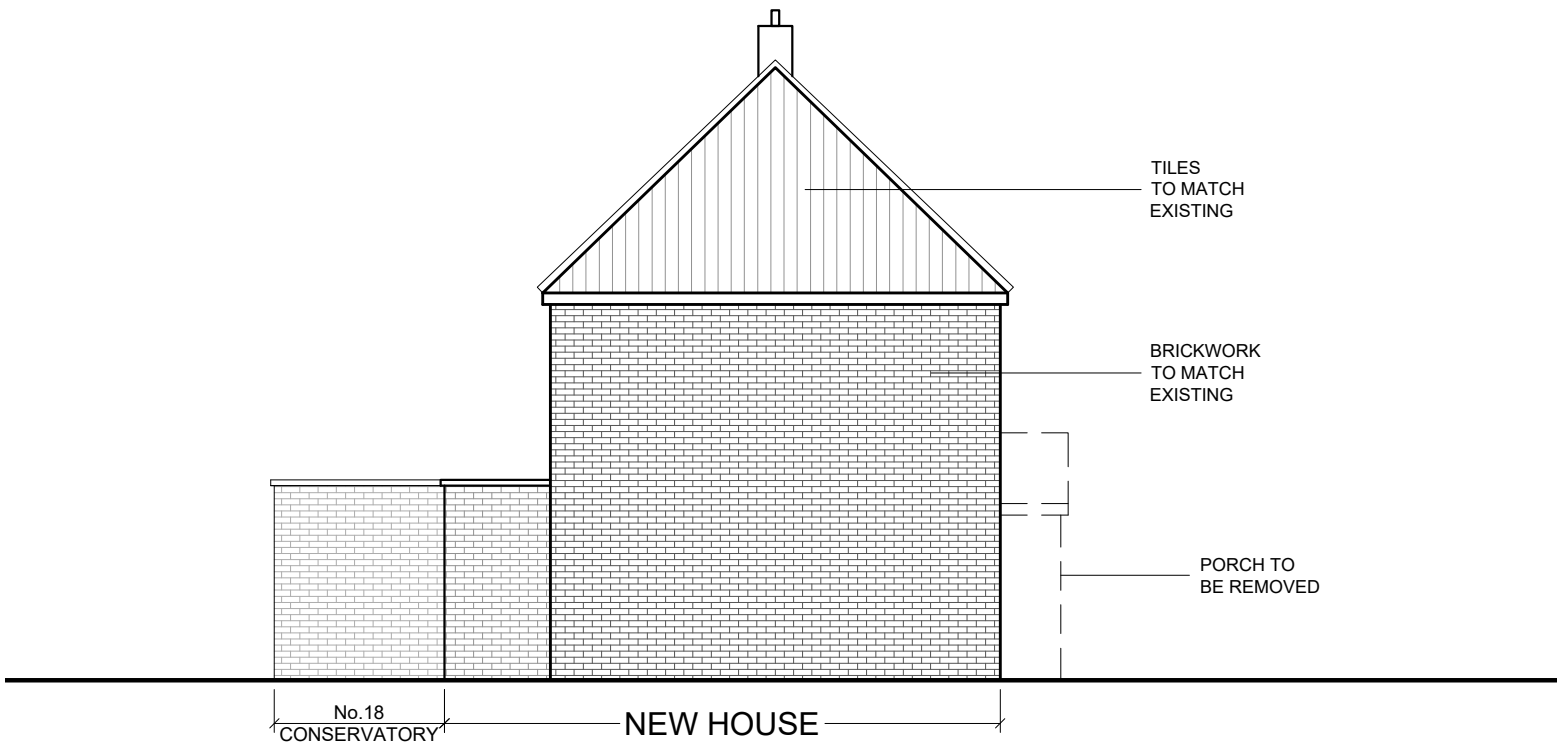

PROPOSED SIDE ELEVATION



Coventry Design Limited
25A Creek Road, Hampton Court
Surrey KT8 9BE
+44 (0) 20 8941 1406
info@coventrydesign.com
www.coventrydesign.com

Land adjacent to 18 West Avenue, Hayes - UB3 2EY

