

MICHAEL OAKES ARCHITECTS LTD.



Michael Oakes (Director) B.A. Hons Arch, Dipl. Arch, Registered Architect
Liam Whitfield B.A. Hons Arch, M.A. Arch

REGISTERED ARCHITECTS, DESIGNERS + ILLUSTRATORS

Telephone: 01895 235089 - E-mail: michaeloakesarchitect@googlemail.com



Site Location Plan

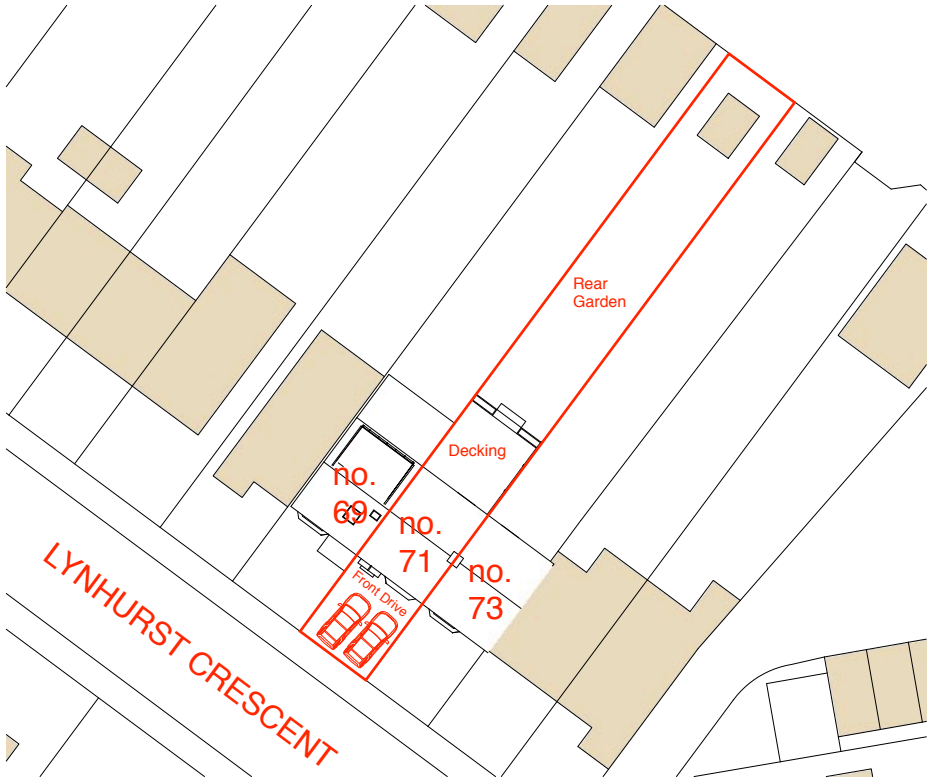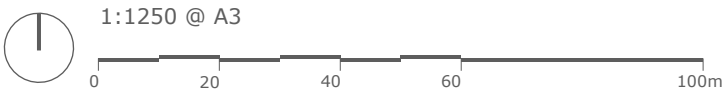

Block Plan



Address	Client	Date
71 Lynhurst Crescent, Hillingdon, UB10 9EG	Janine Maya-Smith	July 2018

Drawing Title
Location + Block Plan
Planning Application for a Single Storey Rear Extension to a Terraced Property

Project no. / Stage /	Drawing no. / Revision
0200- PLA-	01_A
Revision notes:	Drawn by: IR
A - First Issue	

MICHAEL OAKES ARCHITECTS LTD.

Michael Oakes (Director) B.A. Hons Arch, Dipl. Arch, Registered Architect
Liam Whitfield B.A. Hons Arch, M.A. Arch

REGISTERED ARCHITECTS, DESIGNERS + ILLUSTRATORS


Telephone: 01895 235089 - E-mail: michaeloakesarchitect@googlemail.com



View from Lynhurst Crescent



Views from Lynhurst Crescent

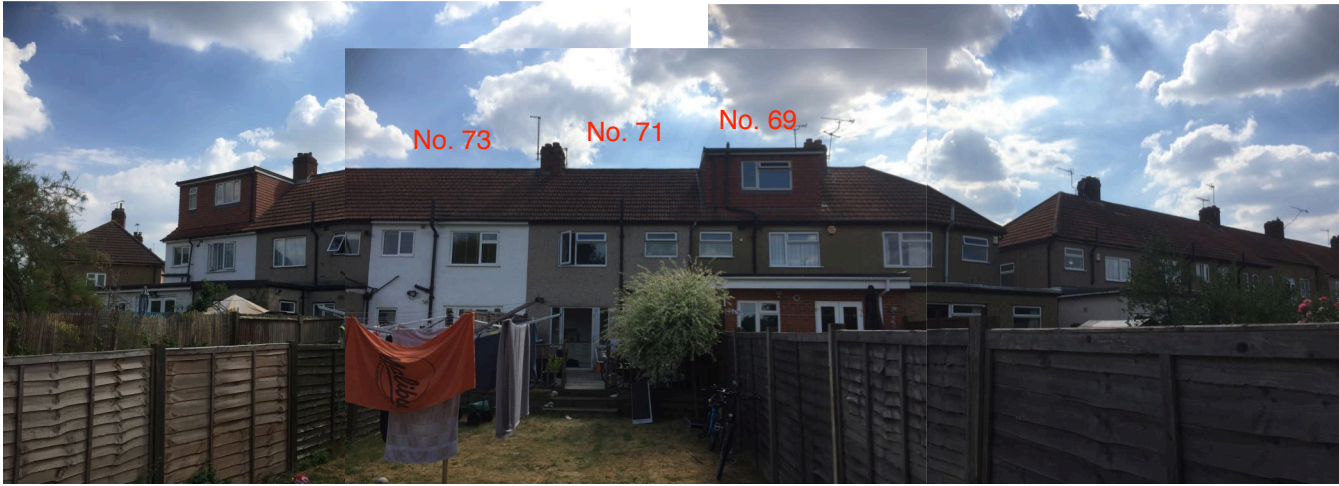

View from rear garden



View from rear garden

Address	Client	Date
71 Lynhurst Crescent, Hillingdon, UB10 9EG	Janine Maya-Smith	July 2018

Drawing Title
Site Photos Photos Taken on 05.07.18

Planning Application for a Single Storey Rear
Extension to a Terraced Property

Project no. / Stage /	Drawing no. / Revision
0200- PLA-	02_A
Revision notes:	Drawn by: IR
A - First Issue	

MICHAEL OAKES ARCHITECTS LTD.


Michael Oakes (Director) B.A. Hons Arch, Dipl. Arch, Registered Architect
Liam Whitfield B.A. Hons Arch, M.A. Arch

REGISTERED ARCHITECTS, DESIGNERS + ILLUSTRATORS

Telephone: 01895 235089 - E-mail: michaeloakesarchitect@googlemail.com



Views from rear garden

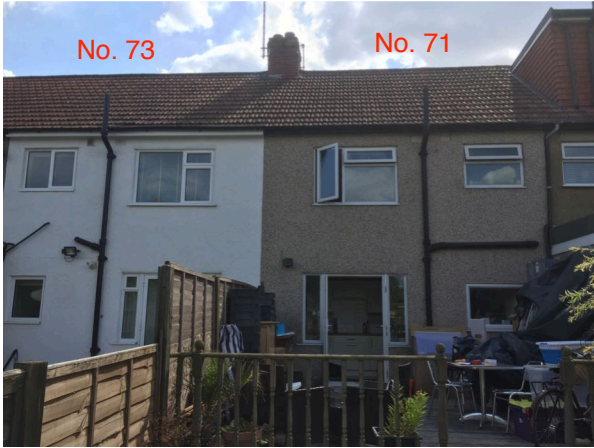

Views from existing loft space



View form rear garden towards No. 69 rear extension



Views from existing loft space



Address	Client	Date
71 Lynhurst Crescent, Hillingdon, UB10 9EG	Janine Maya-Smith	July 2018

10 Parkfield Avenue, Hillingdon, Middlesex, UB10 0DF, Great Britain

Drawing Title
Site Photos
Photos Taken on 05.07.18

Planning Application for a Single Storey Rear
Extension to a Terraced Property

Project no. / Stage /	Drawing no. / Revision
0200- PLA-	03_A
Revision notes:	Drawn by: IR
A - First Issue	


Copyright © Michael Oakes Architects Ltd. 2018
Print all drawings in full colour at A3 size - Do not scale drawings

MICHAEL OAKES ARCHITECTS LTD.


Michael Oakes (Director) B.A. Hons Arch, Dipl. Arch, Registered Architect
Liam Whitfield B.A. Hons Arch, M.A. Arch

REGISTERED ARCHITECTS, DESIGNERS + ILLUSTRATORS

Telephone: 01895 235089 - E-mail: michaeloakesarchitect@googlemail.com

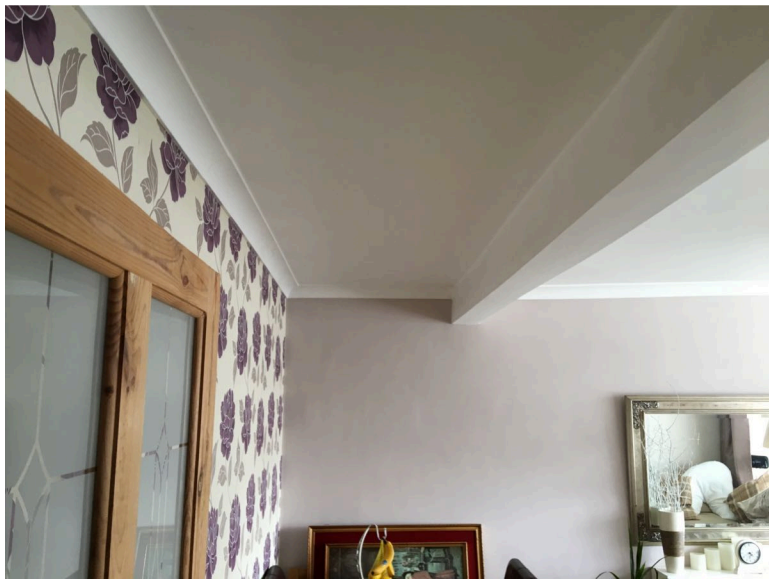

Exiting structure in livingroom

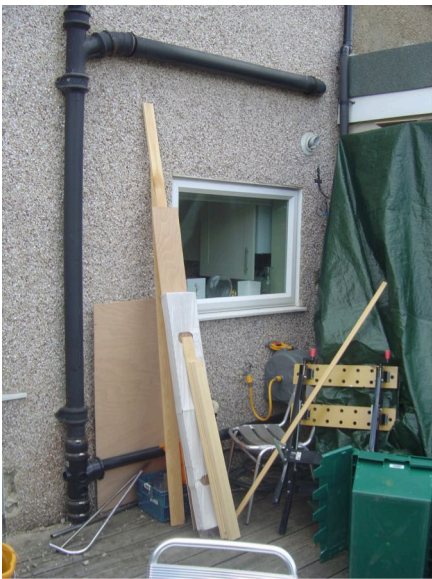

Views from rear garden



Address	Client	Date
71 Lynhurst Crescent, Hillingdon, UB10 9EG	Janine Maya-Smith	July 2018

Drawing Title
Site Photos
Photos Taken on 05.07.18
Planning Application for a Single Storey Rear Extension to a Terraced Property


Project no. / Stage /	Drawing no. / Revision
0200- PLA-	04_A
Revision notes:	Drawn by: IR
A - First Issue	

MICHAEL OAKES ARCHITECTS LTD.


Michael Oakes (Director) B.A. Hons Arch, Dipl. Arch, Registered Architect
Liam Whitfield B.A. Hons Arch, M.A. Arch

REGISTERED ARCHITECTS, DESIGNERS + ILLUSTRATORS


Telephone: 01895 235089 - E-mail: michaeloakesarchitect@googlemail.com

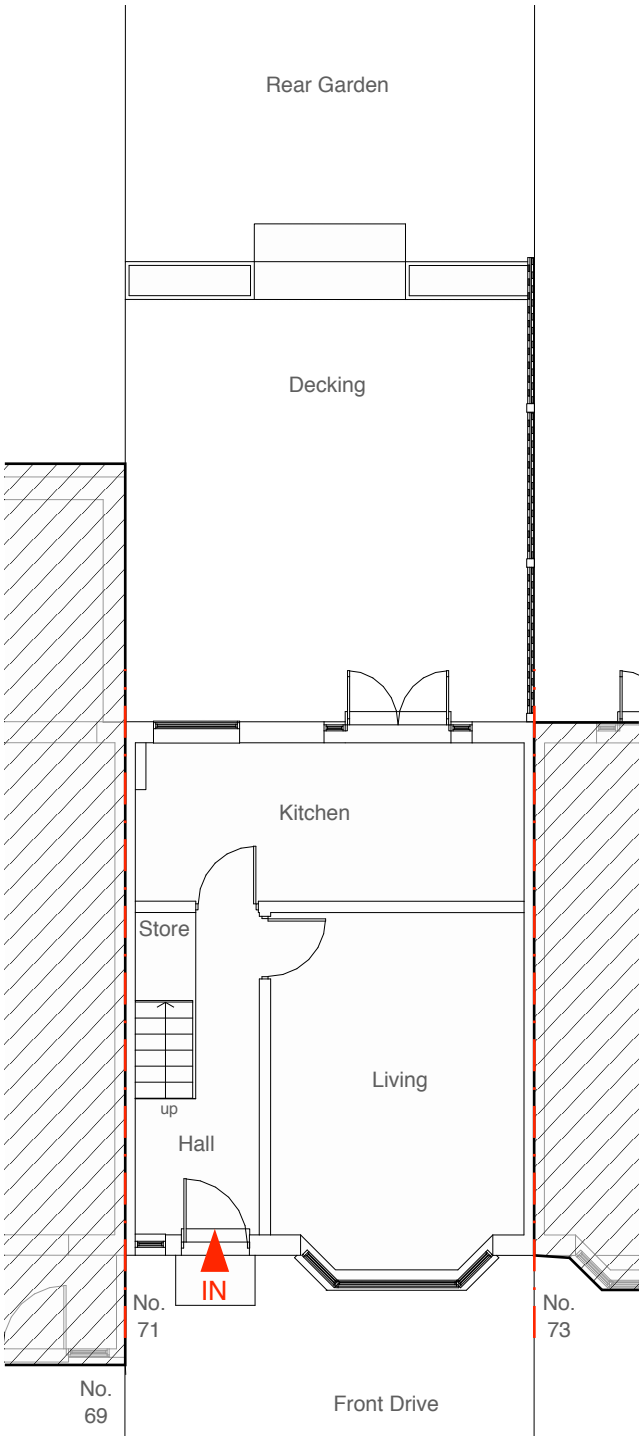

Existing Ground Floor Plan

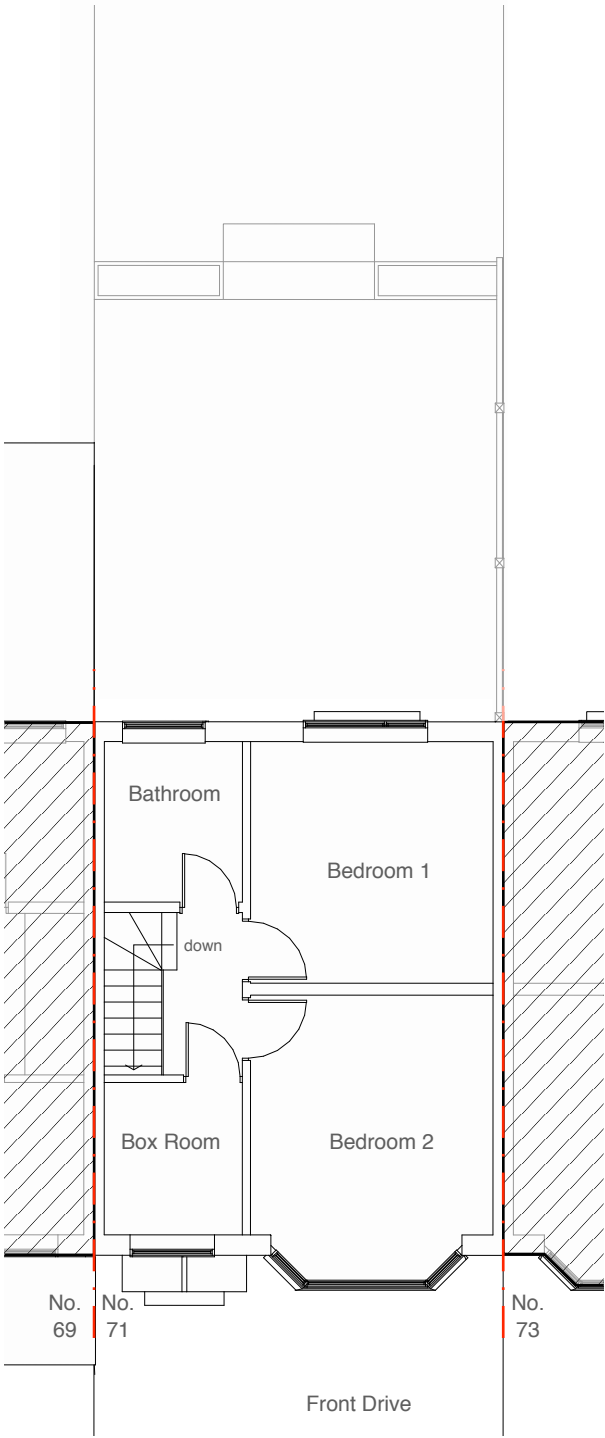

Existing First Floor Plan

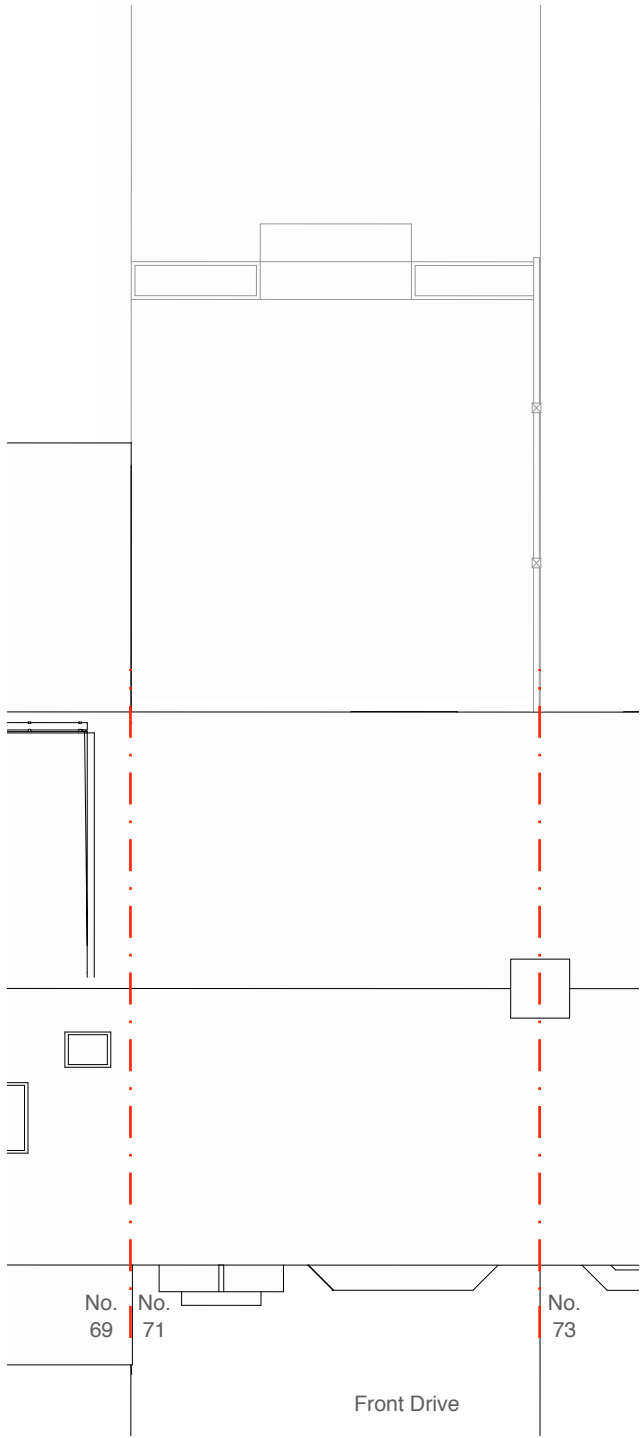

Existing Roof Plan

Address Client Date
71 Lynhurst Crescent, Janine Maya-Smith July 2018
Hillingdon, UB10 9EG



1:100 @ A3

0 1 2 3 4 5 10m

Drawing Title
Existing
Floor Plans

Planning Application for a Single Storey Rear
Extension to a Terraced Property

Project no. / Stage / Drawing no. / Revision
0200- PLA- 05_A
Revision notes: Drawn by: IR
A - First Issue

MICHAEL OAKES ARCHITECTS LTD.


Michael Oakes (Director) B.A. Hons Arch, Dipl. Arch, Registered Architect
Liam Whitfield B.A. Hons Arch, M.A. Arch

REGISTERED ARCHITECTS, DESIGNERS + ILLUSTRATORS

Telephone: 01895 235089 - E-mail: michaeloakesarchitect@googlemail.com



Existing Front Elevation

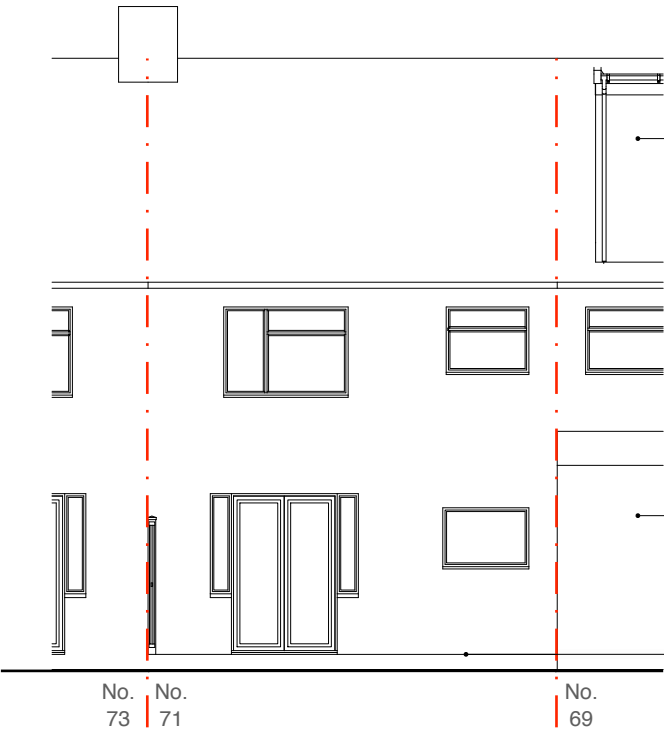


Existing Rear Elevation


No. 69 dormer
No. 69 rear extension

No. 69 rear extension

Decking

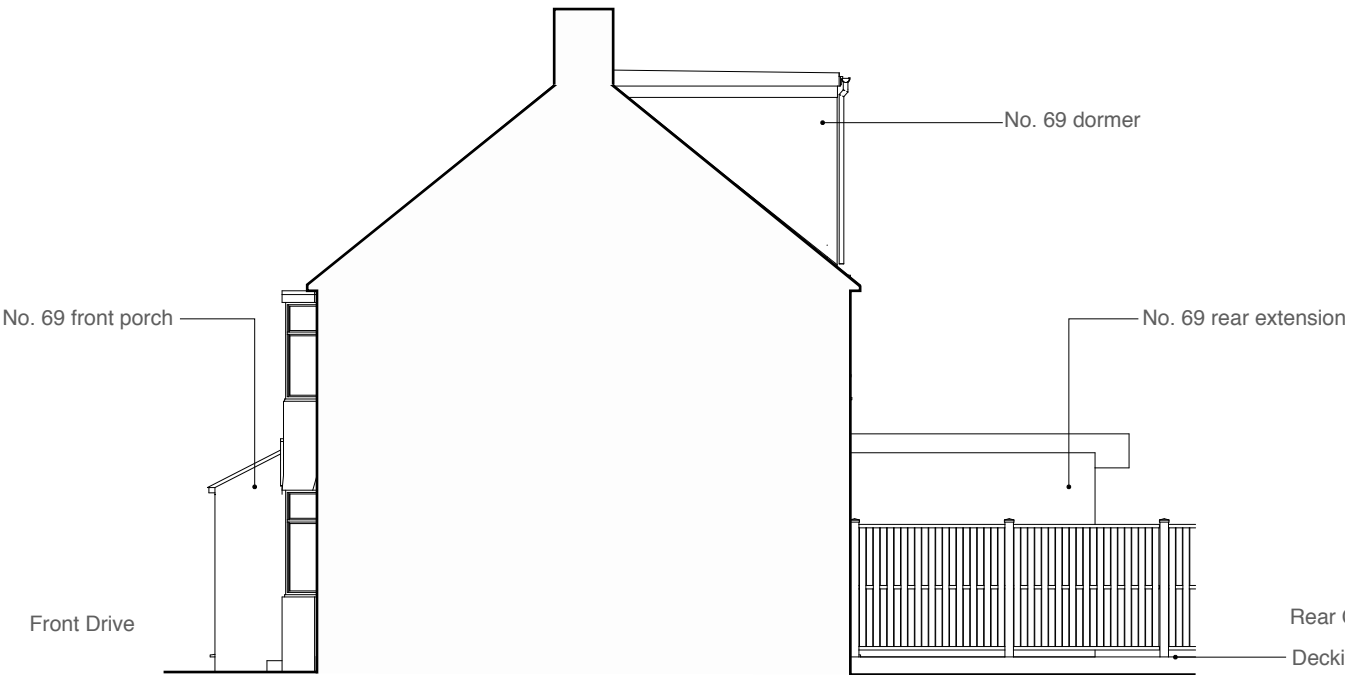


Existing Side Elevation shown in section through party wall with no. 73

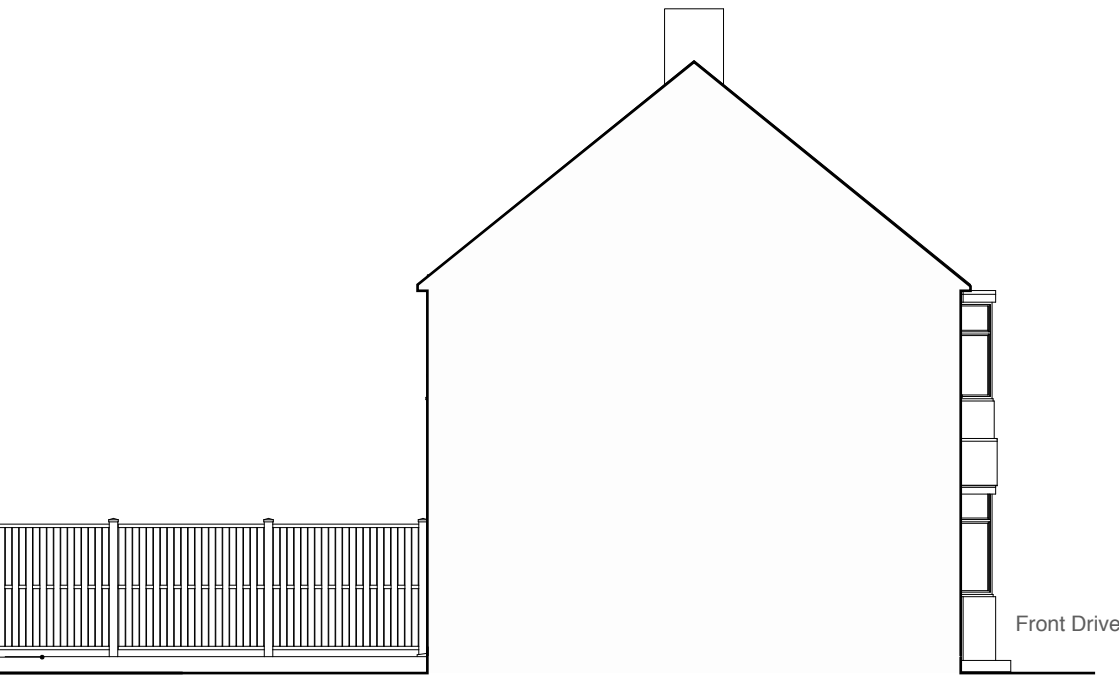

Existing Side Elevation shown in section through party wall with no. 69

Address	Client	Date
71 Lynhurst Crescent, Hillingdon, UB10 9EG	Janine Maya-Smith	July 2018

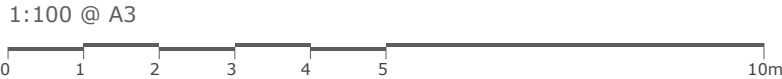

Drawing Title
Existing Elevations

Project no. / Stage /	Drawing no. / Revision
0200- PLA-	06_A
Revision notes:	Drawn by: IR
A - First Issue	

Planning Application for a Single Storey Rear
Extension to a Terraced Property

MICHAEL OAKES ARCHITECTS LTD.

Michael Oakes (Director) B.A. Hons Arch, Dipl. Arch, Registered Architect
Liam Whitfield B.A. Hons Arch, M.A. Arch

REGISTERED ARCHITECTS, DESIGNERS + ILLUSTRATORS


Telephone: 01895 235089 - E-mail: michaeloakesarchitect@googlemail.com




3D view from Lynhurst Crescent




3D view from Lynhurst Crescent

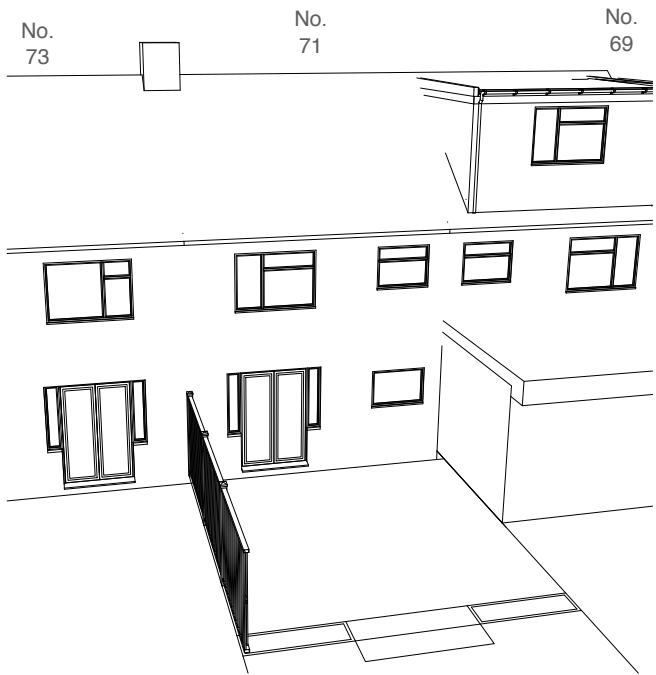

Bird's eye view towards rear garden

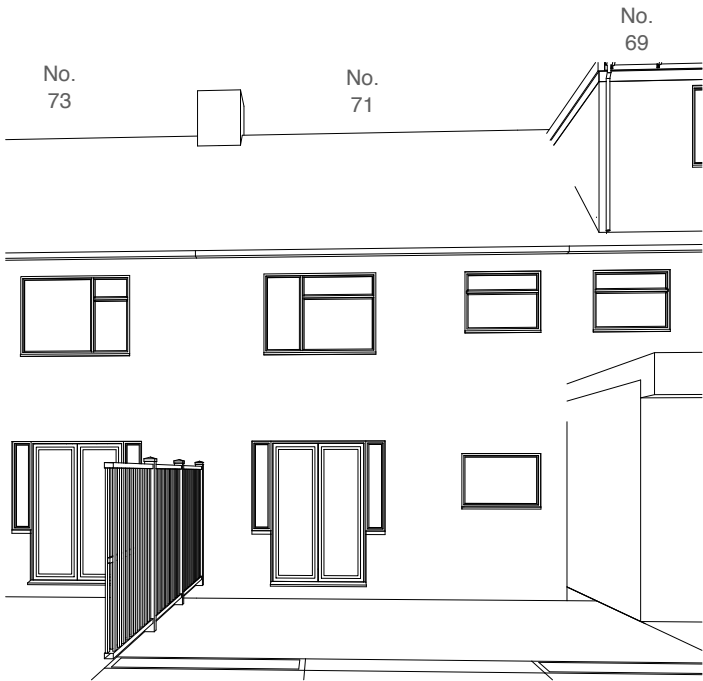

3D view from rear garden

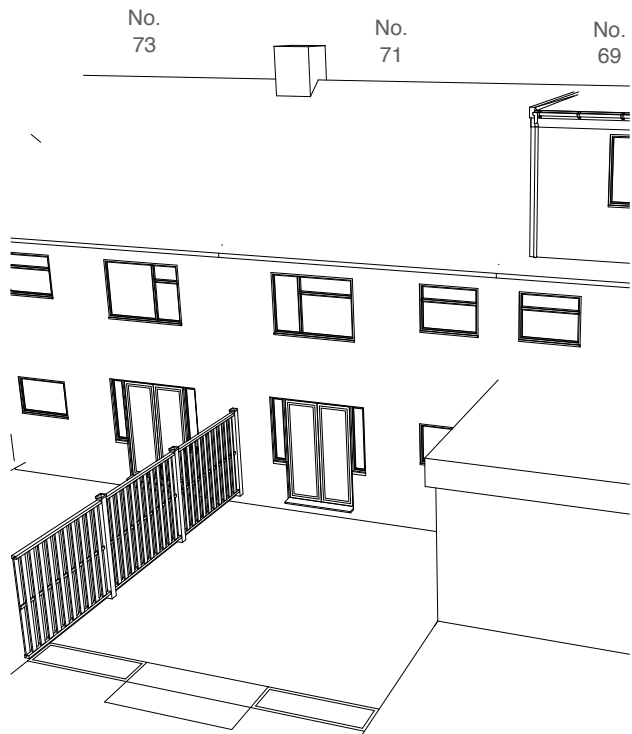

Bird's eye view towards rear garden

Address	Client	Date
71 Lynhurst Crescent, Hillingdon, UB10 9EG	Janine Maya-Smith	July 2018

Drawing Title
Existing 3D Views

Project no. / Stage /	Drawing no. / Revision
0200- PLA-	07_A
Revision notes:	Drawn by: IR
A - First Issue	

Planning Application for a Single Storey Rear
Extension to a Terraced Property