
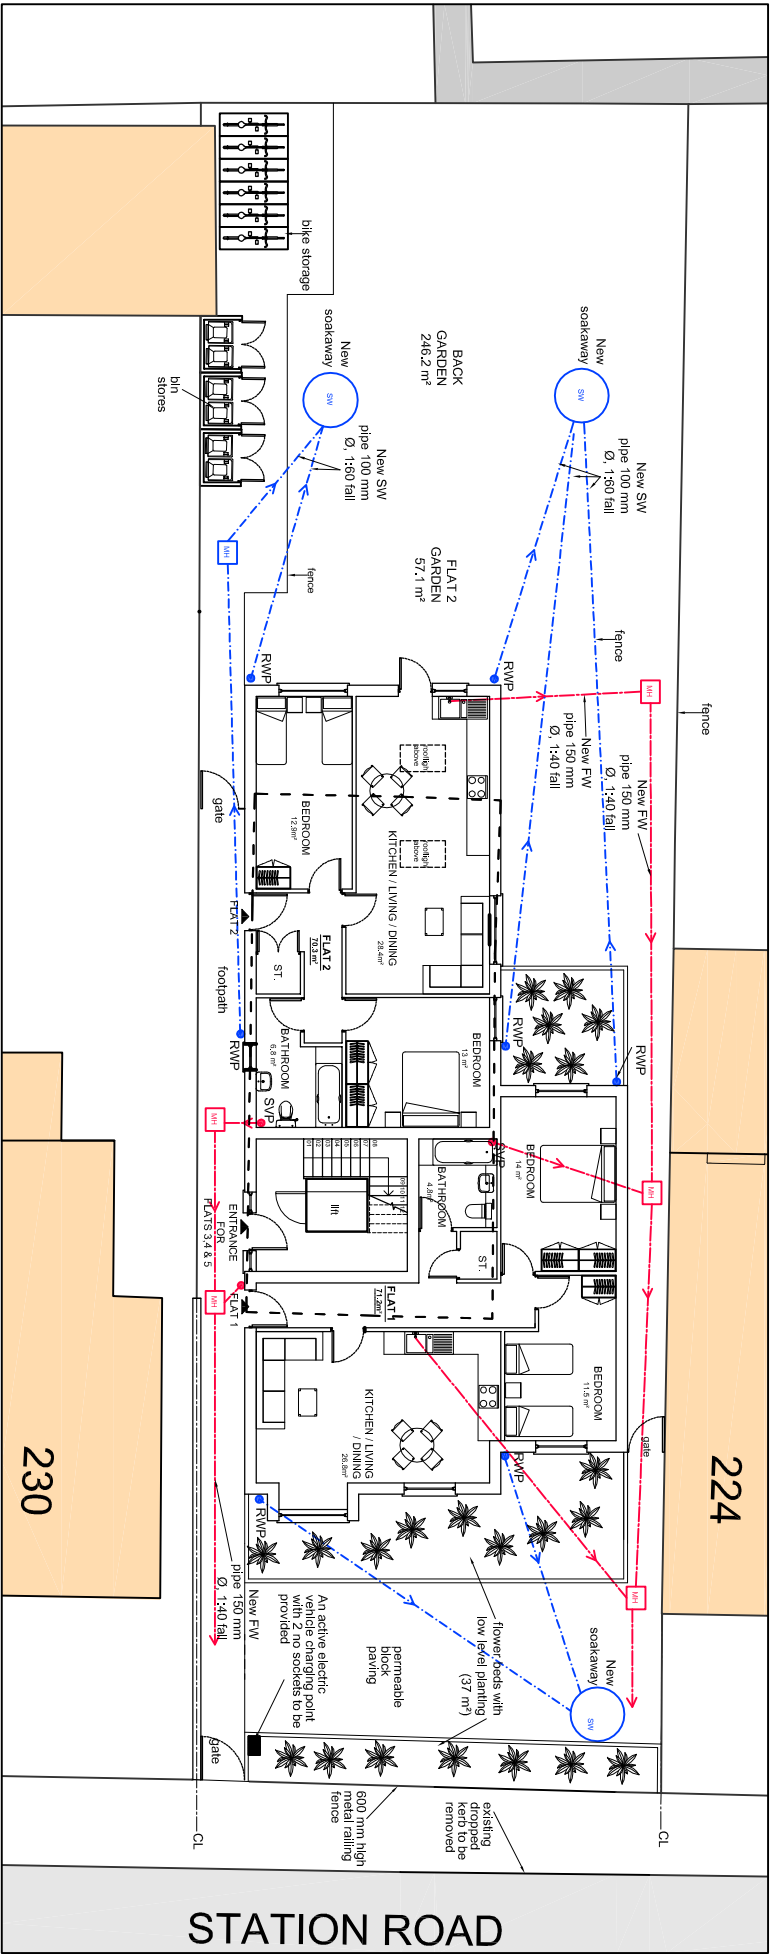


NOTES


The Contractor must verify all dimensions at the site before setting out, commencing work, or making any shop drawings. Any discrepancies must be reported to the Contract Administrator / Architect before proceeding.

This drawing to be used for estimating purposes only. The Contractor must not use this drawing for construction until the structural design has been carried out and confirmation given by Building Control that the design is acceptable. Architect's drawings to be used in conjunction with the structural drawings.

DO NOT SCALE FROM THIS DRAWING.

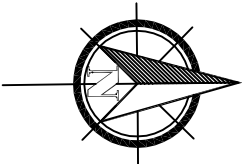

PROPOSED DRAINAGE

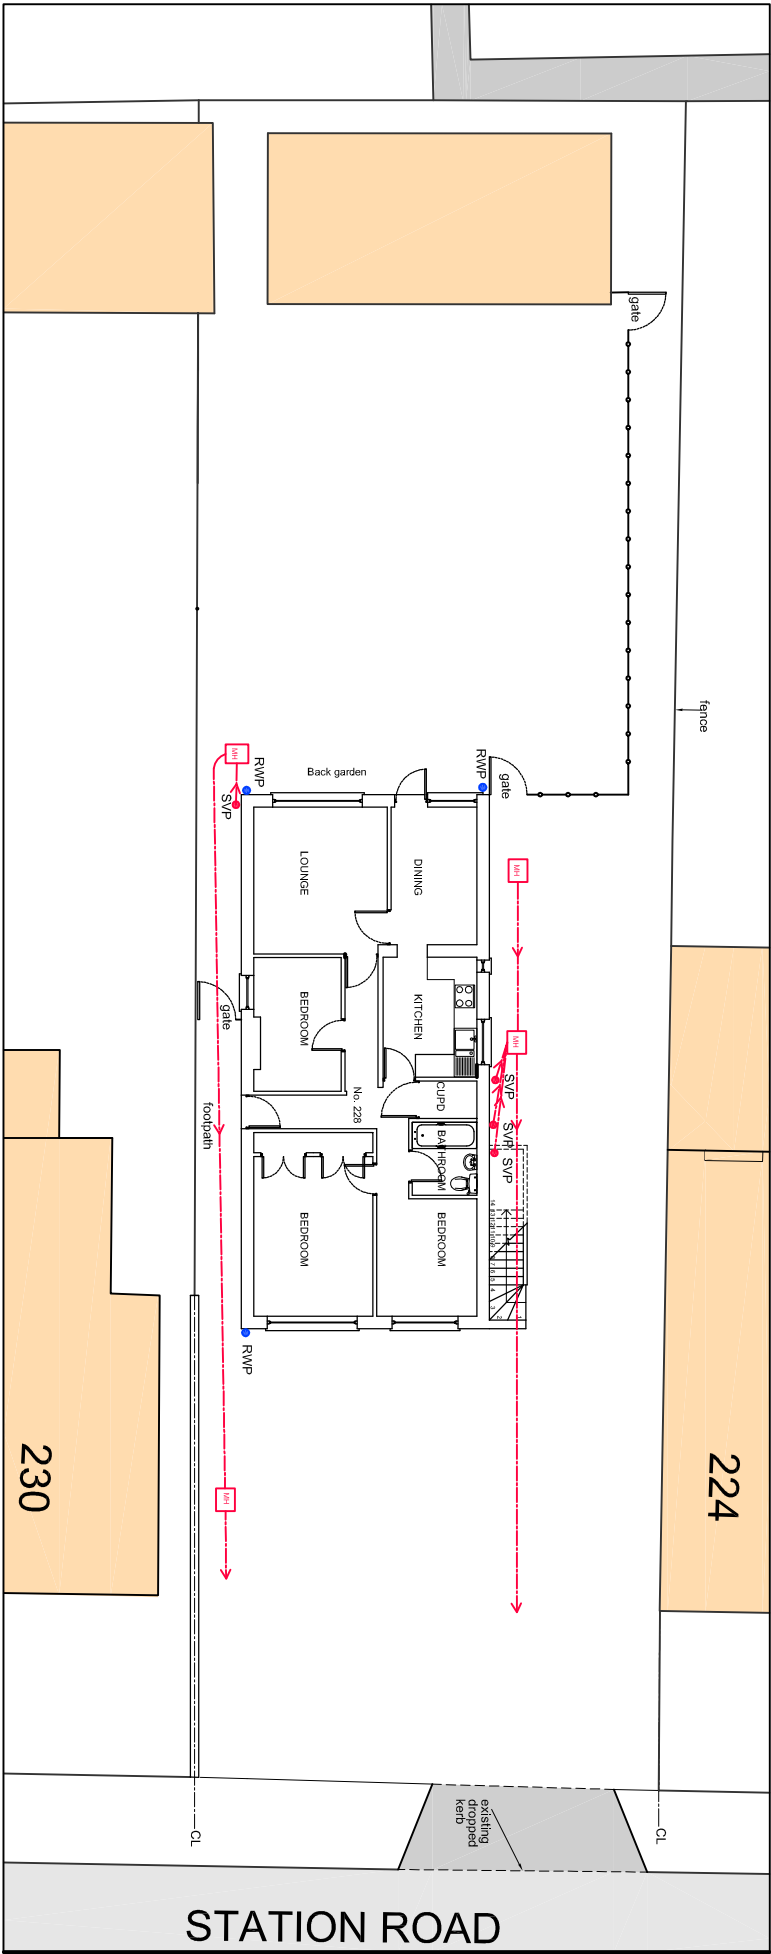

EXISTING DRAINAGE

PROJECT
226-228 STATION ROAD, HAYES UB3 4AN
NEW 3 no 2-BEDROOM FLATS,
1 no 1-BEDROOM FLAT & 1 no STUDIO FLAT

DESCRIPTION
EXISTING & PROPOSED DRAINAGE

GGC DESIGN LTD
CHARTERED ARCHITECT
Tel: 01895 610 932
Mob: 07976 732 636
g.g.c@btinternet.com

SCALE 1:200 @ A3	DRAWN BY JT	CHECKED BY GC	DATE 22/11/21
DRAWING No. 226-228 SR / P / 11			REV. B