


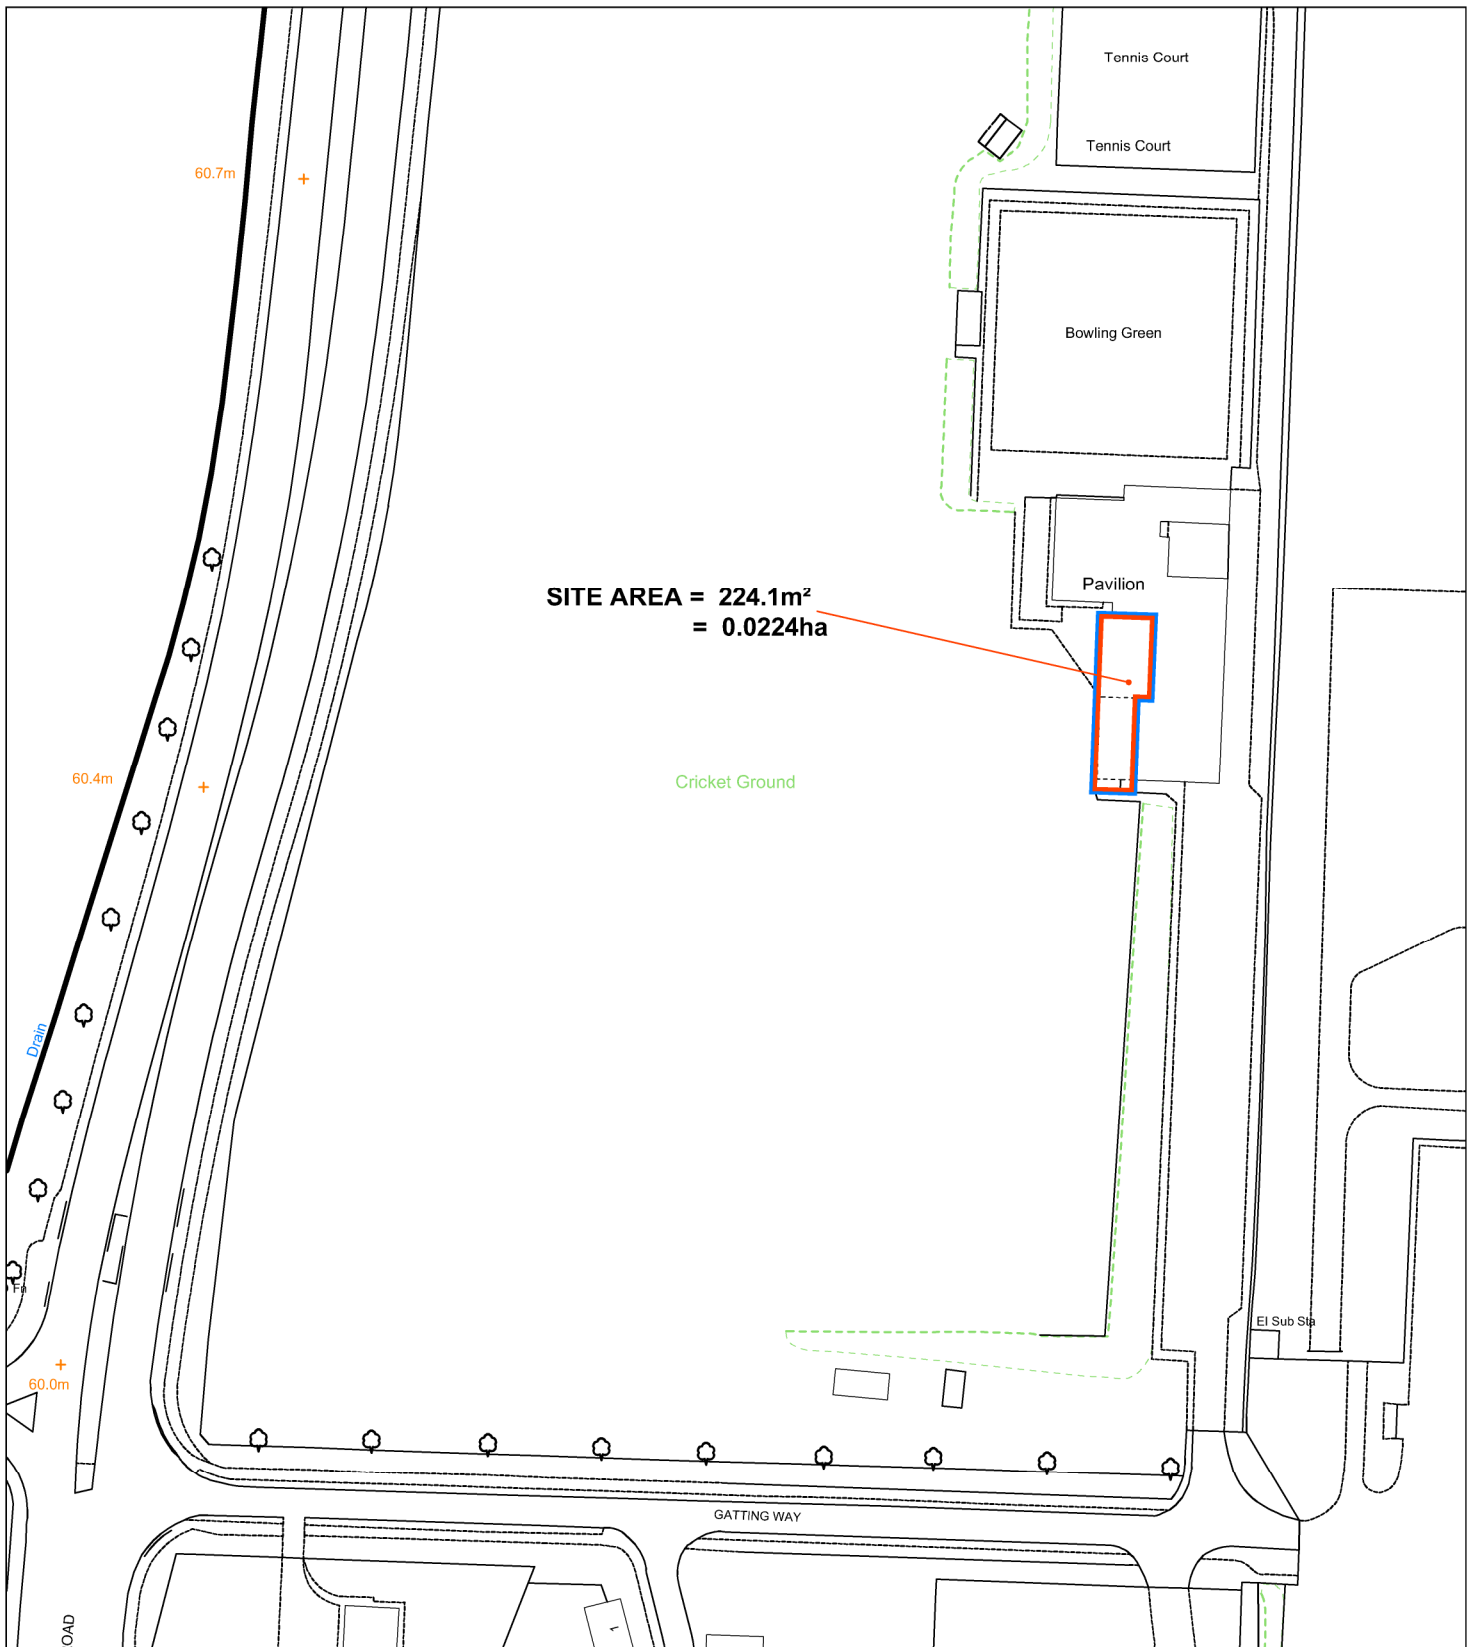

0 25 50 75 100 125m
Scale 1:1250



HILLINGDON
LONDON

RESIDENTS SERVICES, CAPITAL PROGRAMME
2E/10, CIVIC CENTRE, UXBRIDGE, UB8 1UW
Tel: 01895 250 111
Fax: 01895 277 224

NOTES: - DO NOT SCALE FROM THIS DRAWING. The Contractor must verify all dimensions at the site before setting out, commencing work, or making any shop drawings. Any discrepancies must be reported to the Contract Administrator before proceeding.

Rev	Revision notes	Initials	Date
-	-	-	-
Project UXBRIDGE SPORTS CLUB DDA WORKS		Scale 1:1250@A4	
Description SITE LOCATION PLAN		Date MAY 2018	
		Drawing No. 2018/D156/P/01	
		Drawn by DB	Checked by DB
		Rev.	