



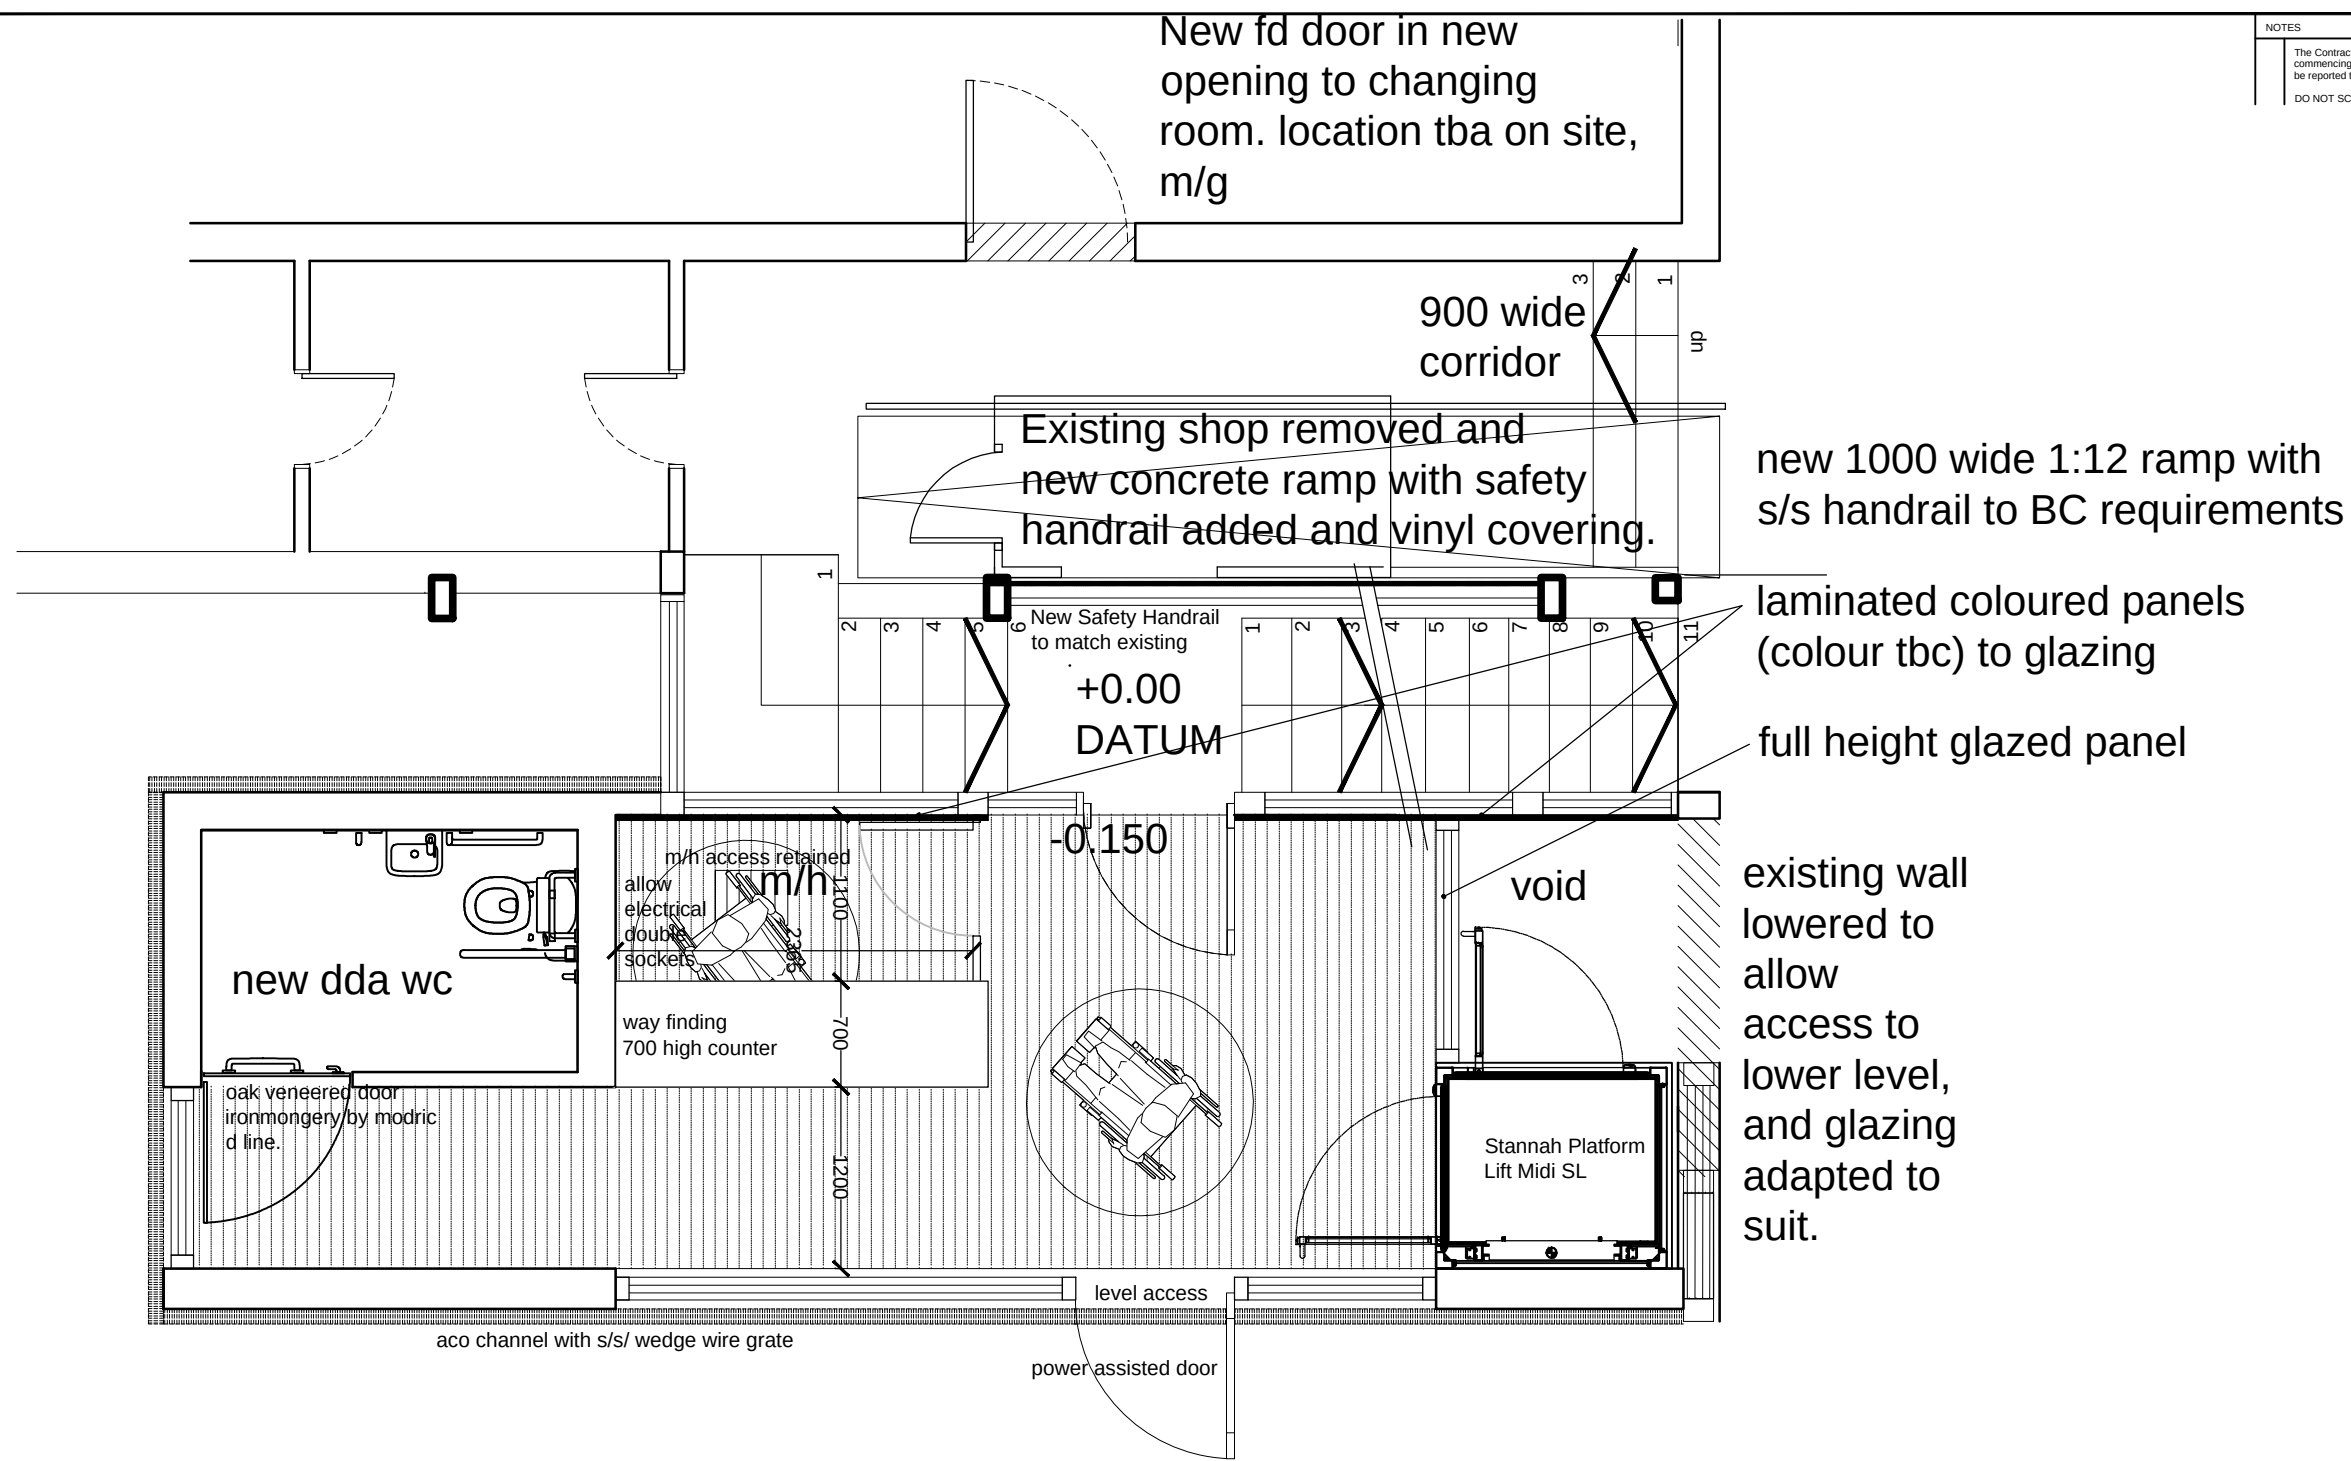

NOTES

The Contractor must verify all dimensions at the site before setting out, commencing work, or making any shop drawings. Any discrepancies must be reported to the Contract Administrator before proceeding.

DO NOT SCALE FROM THIS DRAWING

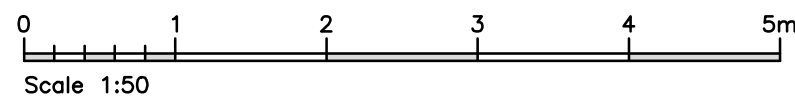

A	Notes added and updated, full height internal glazing panel added. Glazing width increased.	db	13/07/18
Rev	Revision notes	Initials	Date
 HILLINGDON LONDON RESIDENTS SERVICES, CAPITAL PROGRAMME 2E/11, CIVIC CENTRE, UXBRIDGE, MIDDLESEX, UB8 1UW Tel: 01895 250 111			
PROJECT UXBRIDGE SPORTS CLUB DDA WORKS PARK ROAD, UXBRIDGE MIDDLESEX, UB8 1NR			
DESCRIPTION PROPOSED DETAIL PLAN OF ENTRANCE			
SCALE 1:50@A3	DRAWN BY db	CHECKED BY	DATE MAY 2018
DRAWING No. 2018/D156/P/05			REV. A