
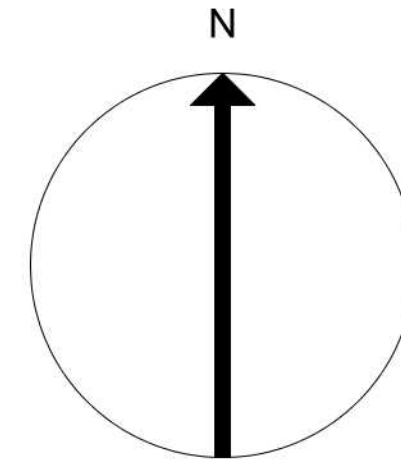


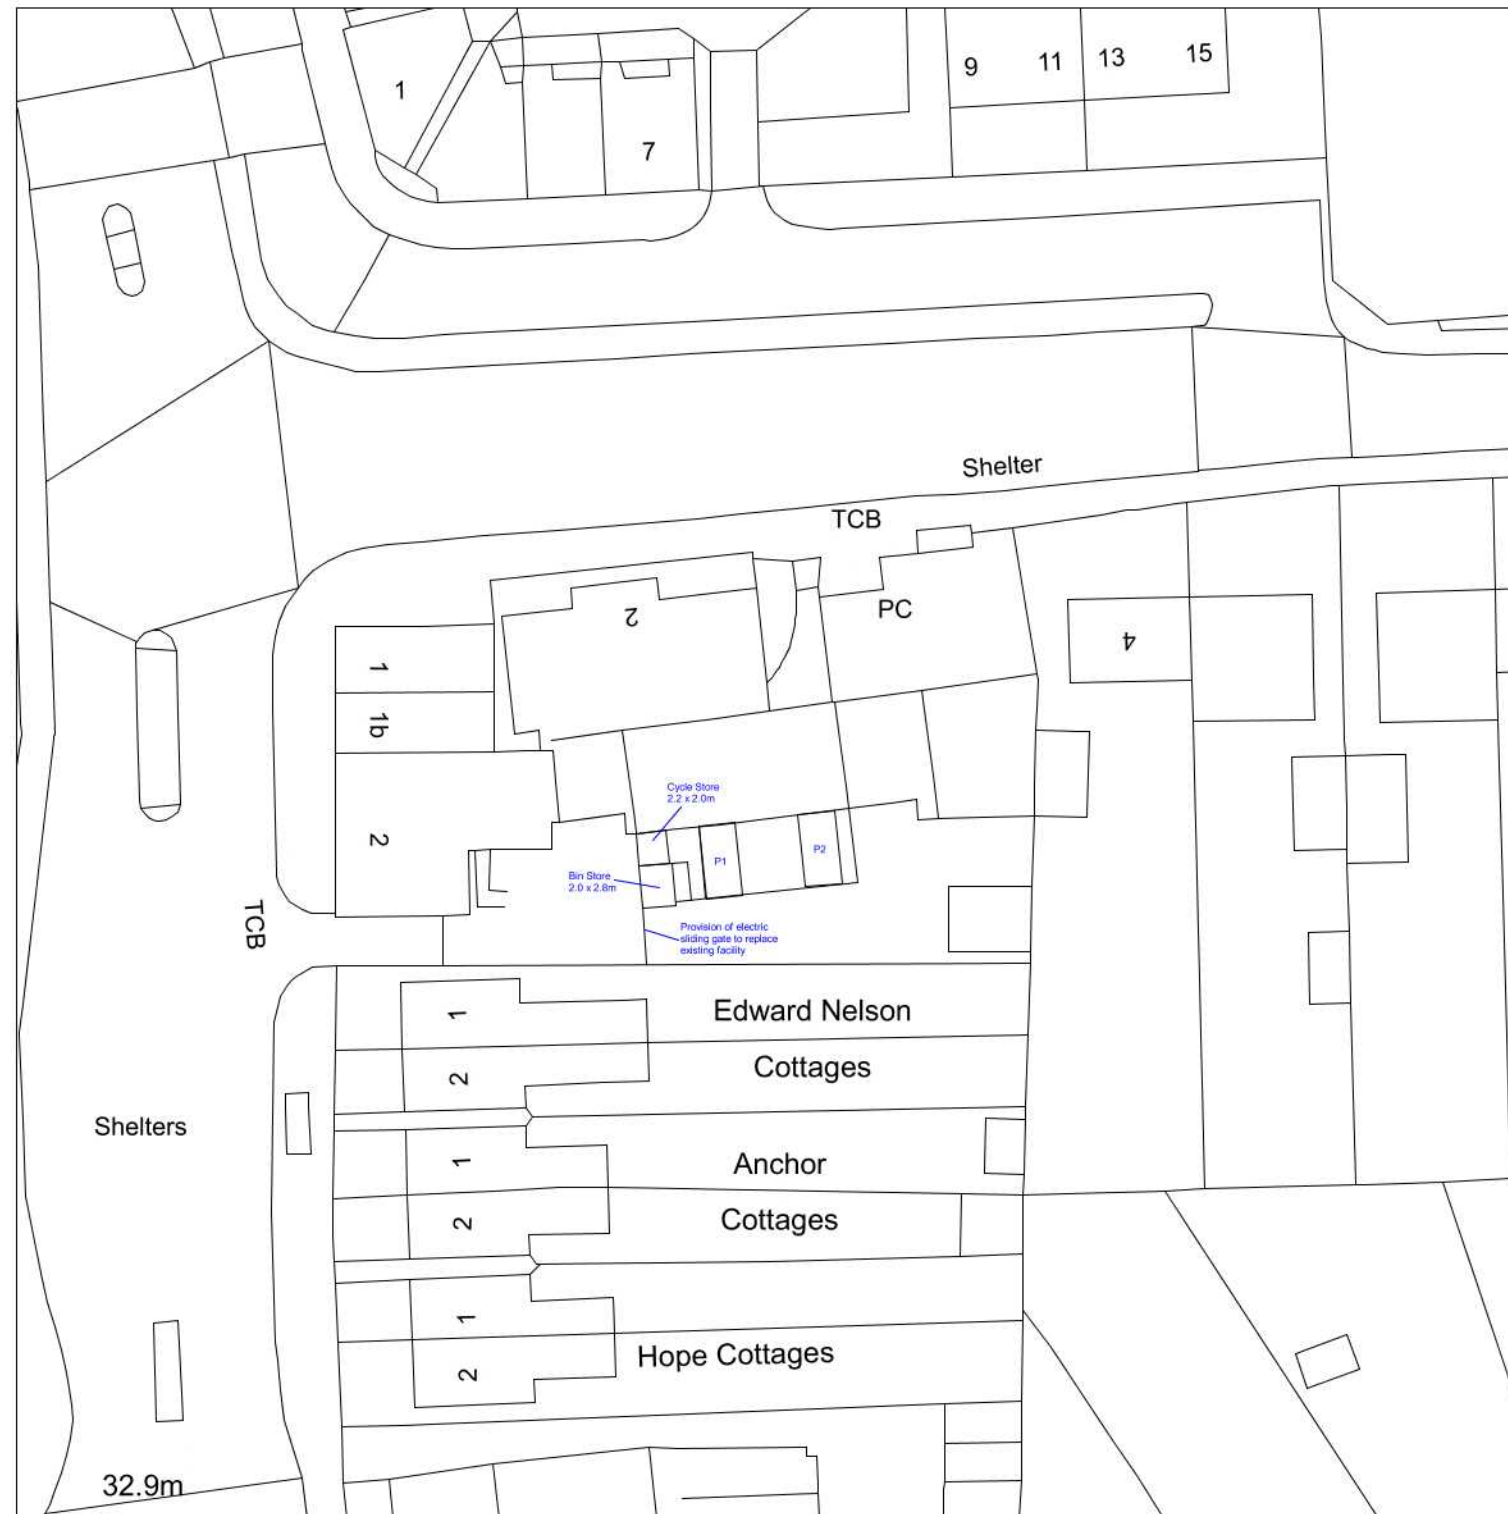

BLOCK PLAN
SCALE 1:500

Application: Change of use of the building from B8 to residential.			
Client:	Mr V Herbert	Date:	02 nd Oct 2020
Site:	3 High Street, Uxbridge UB8 2EB	Drawn By:	Gurps Benning
Scale:	Refer to Drawing @ A2	Dwg.No:	GTD757-05FPA3

G T DESIGNZ LTD <i>Building Designs & Technical services</i>	
GT Designz Ltd, 5th Floor, Hyde Park Hayes 3, 11 Millington Road, Hayes, UB3 4AZ.	Tel : 0208 212 7981 Mob : 07854 351 934 Email : enquiries@gtdesignzLtd.com

Copyright © 2020 GT Designz LTD
(All rights reserved)