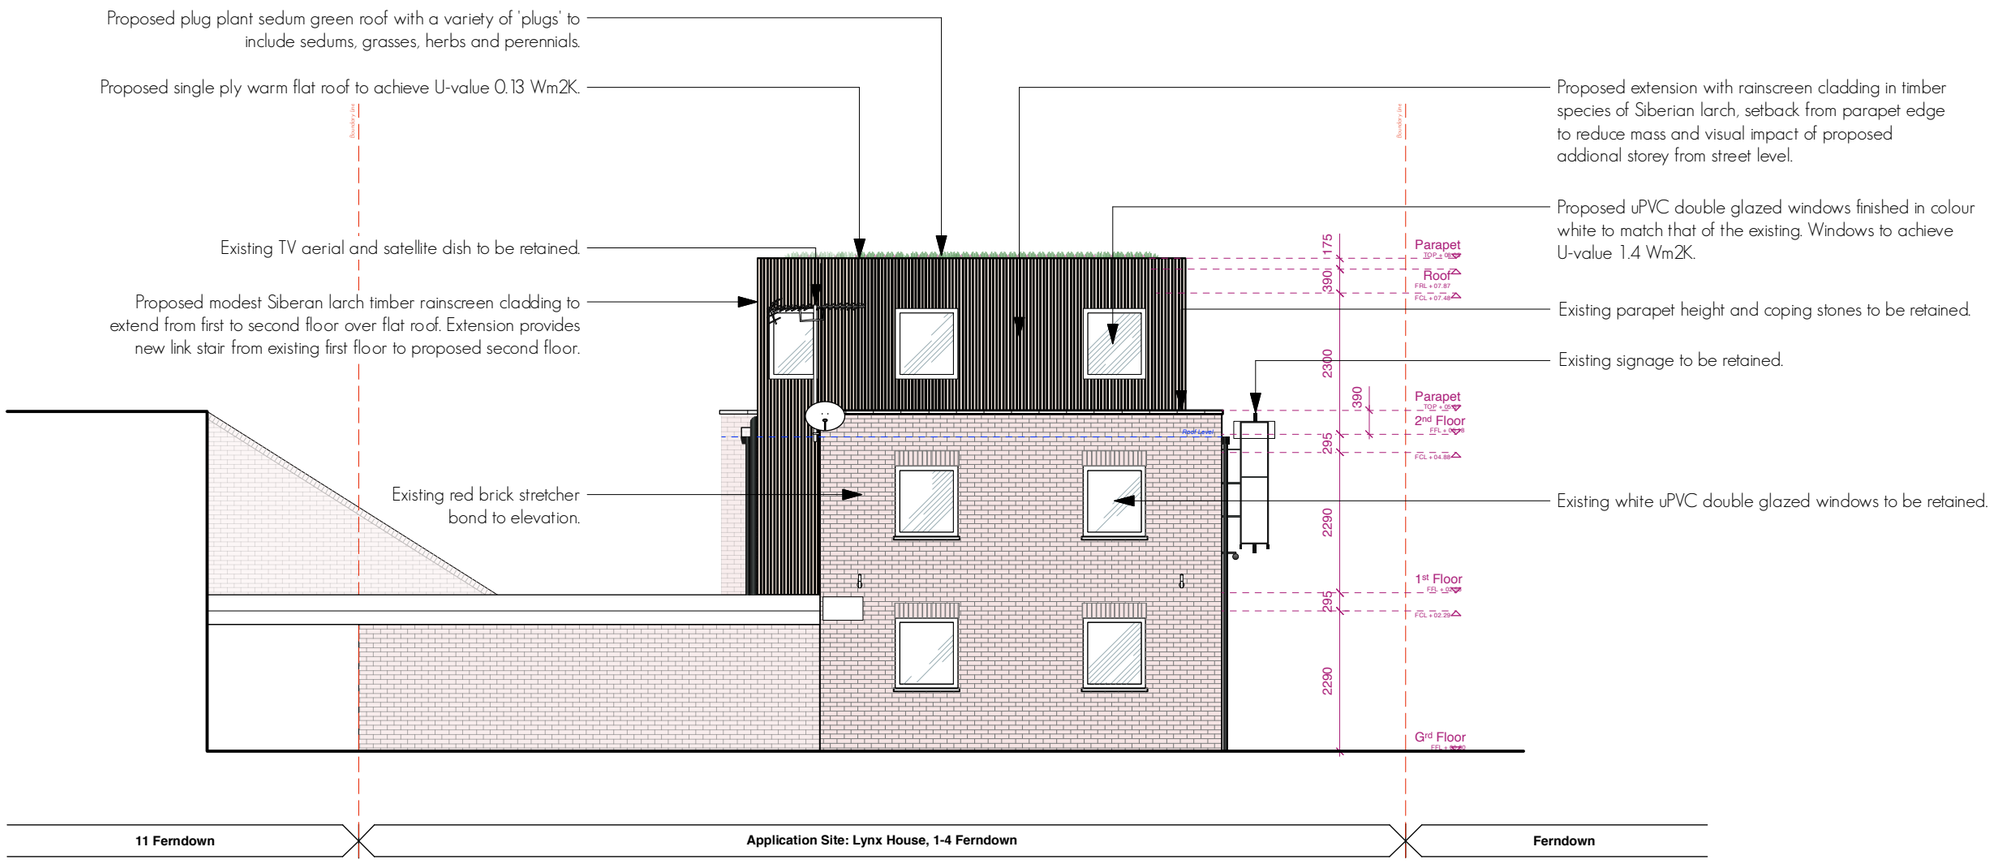

PLANNING

0 1m 2m 3m 4m 5m

PROPOSED SOUTH ELEVATION

02	24/02/2022	Issued for Planning

This drawing is the copyright of Sketch Studio Architects. Not to be reproduced, retained or disclosed to any unauthorised person either wholly or in part without written permission.

Do not scale off this drawing. All indicated dimensions to be checked and verified on site by the contractor before commencement of any fabrication drawings or work whatsoever on site. Report any discrepancies to the Architect immediately.
Drawings to be read in conjunction with relevant drawings and specification.

© Sketch Studio Architects 2019

PROJECT **LYNX HOUSE 1-4 FERNDOWN NORTHWOOD HILLS LONDON, HA6 IPQ**

CLIENT **LYNX VENTURES LTD**

SCALE **1:100 @ A3** | DATE **24/02/2022** | DWG BY **SF**

CHCKD. **-** | DWG NO. / REV. **706-PL-302- 02**

DRAWING TITLE **PROPOSED SOUTH ELEVATION**

SKETCH STUDIO ARCHITECTS
Whitebeam Cottage
Leckhampton Lane
Cheltenham
Gloucestershire
GL51 4XW

T: 07940 007838
E: simon@sketchstudioarchitects.com
www.sketchstudioarchitects.com