



Approved Plan Layout



Planning Reference 73927/APP/2019/841 - Single storey rear extension was approved 30th April 2019.



Proposed Plan Layout

The proposed plans take the reference from the approved rear extension layout and are designed in the same dimensions.

The only changes are the internal wall positions. It is re-arranged to fit 5 x Studio self-contained flats and 1 x 1-bed self-contained flat.

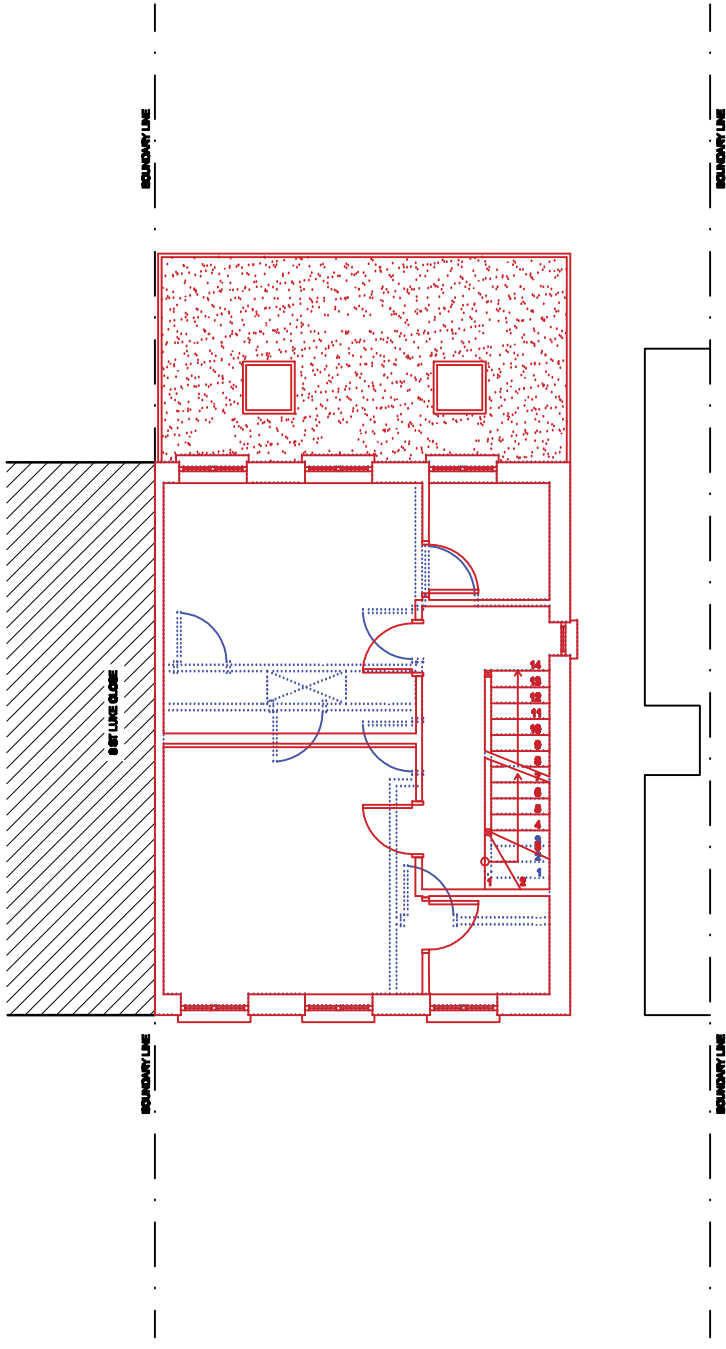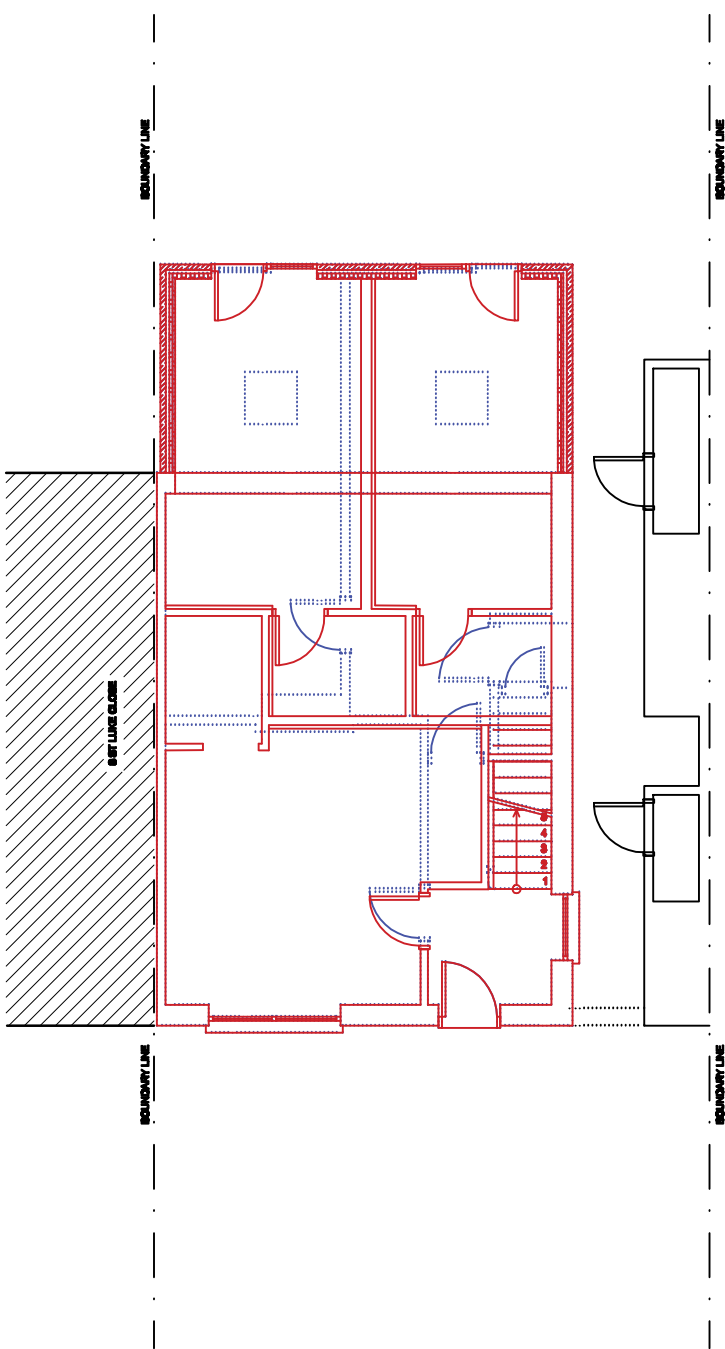

1. DO NOT SCALE DRAWINGS. All dimensions to be checked on site. Errors to be reported immediately to architect. To be read in conjunction with all relevant architect services and engineers drawings. 2. Contractors, sub - contractors and suppliers to verify any critical dimensions on site prior to fabrication of any building element. Any discrepancies to be reported to the architect. 3. This drawing to be read in conjunction with all relevant specifications, engineers and specialist consultants information and any discrepancies reported prior to installation.	Revisions	Key - Plans / Sections	Project 6 ST LUKE CLOSE			Leyer Architecture Flat 3 16A Vivian Avenue London NW4 5UT E info@leyerarchitecture.com W www.leyerarchitecture.com T +44 (0) 7460009006		
			Title					
			Scale 1:100 @ A3	Drawing No BL_05	Rev	Job No	Status	Author
						Drawing by: CHAN BERNAT UYBAL Date: 05/05/21		