

NOTES

MATERIALS

Proposed windows:
double-glazed with outward
opening side and top-hung
casements, with PVCu frames,
colour : White or with applied
woodgrain foil finish, colour
Rosewood.



Window sections from Eurocell
70mm window and door system,
with intermediate 7021 outer
frames and internal beading,
or equal approved.

Elevations from outside


Dimensions are brick opening
sizes, measured externally.

No access to upper floors -
Dimensions estimated - accurate
to + or - 25mm.

REVISION	DATE
----------	------

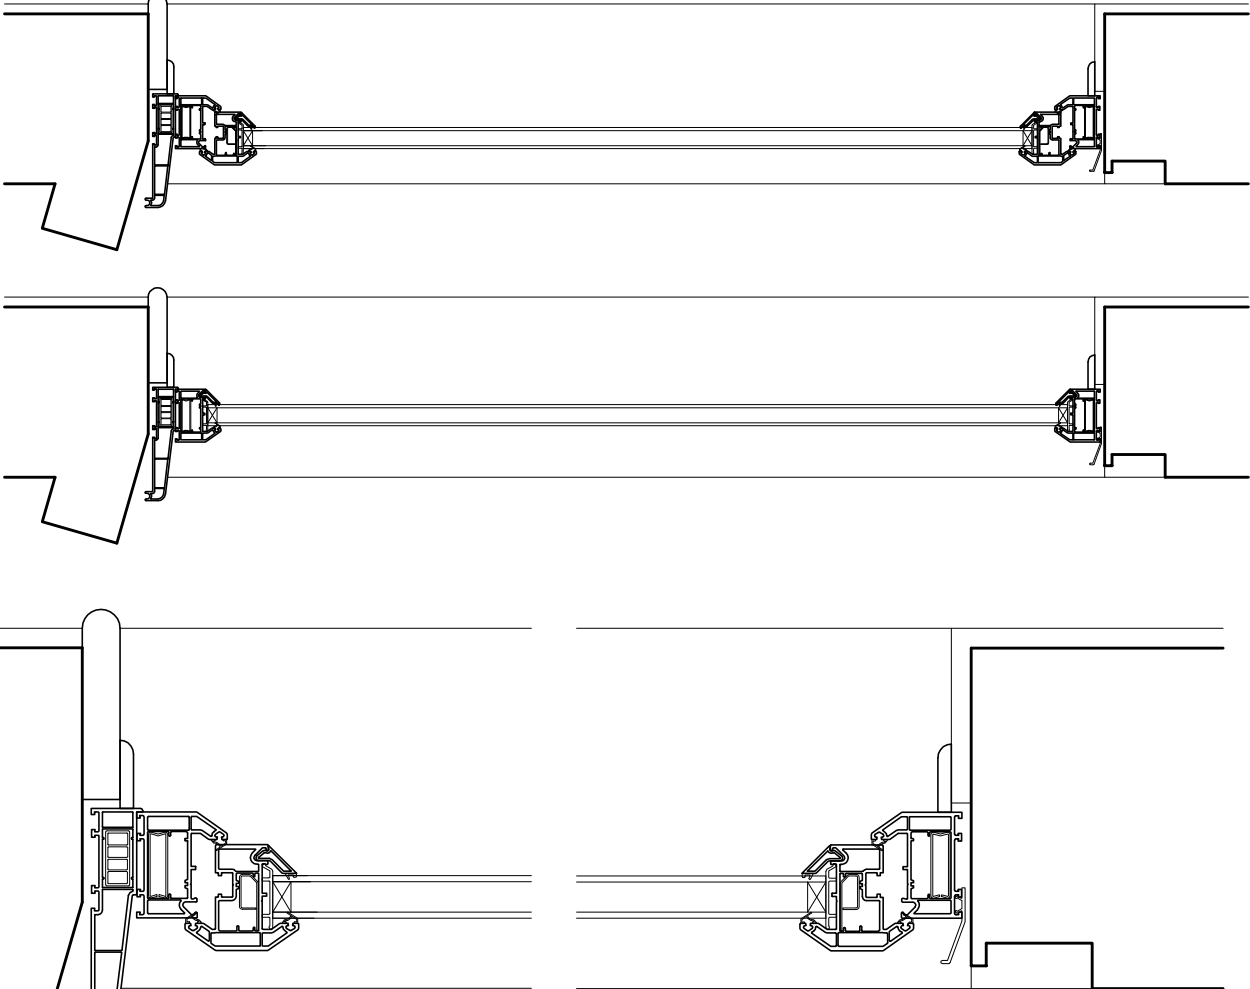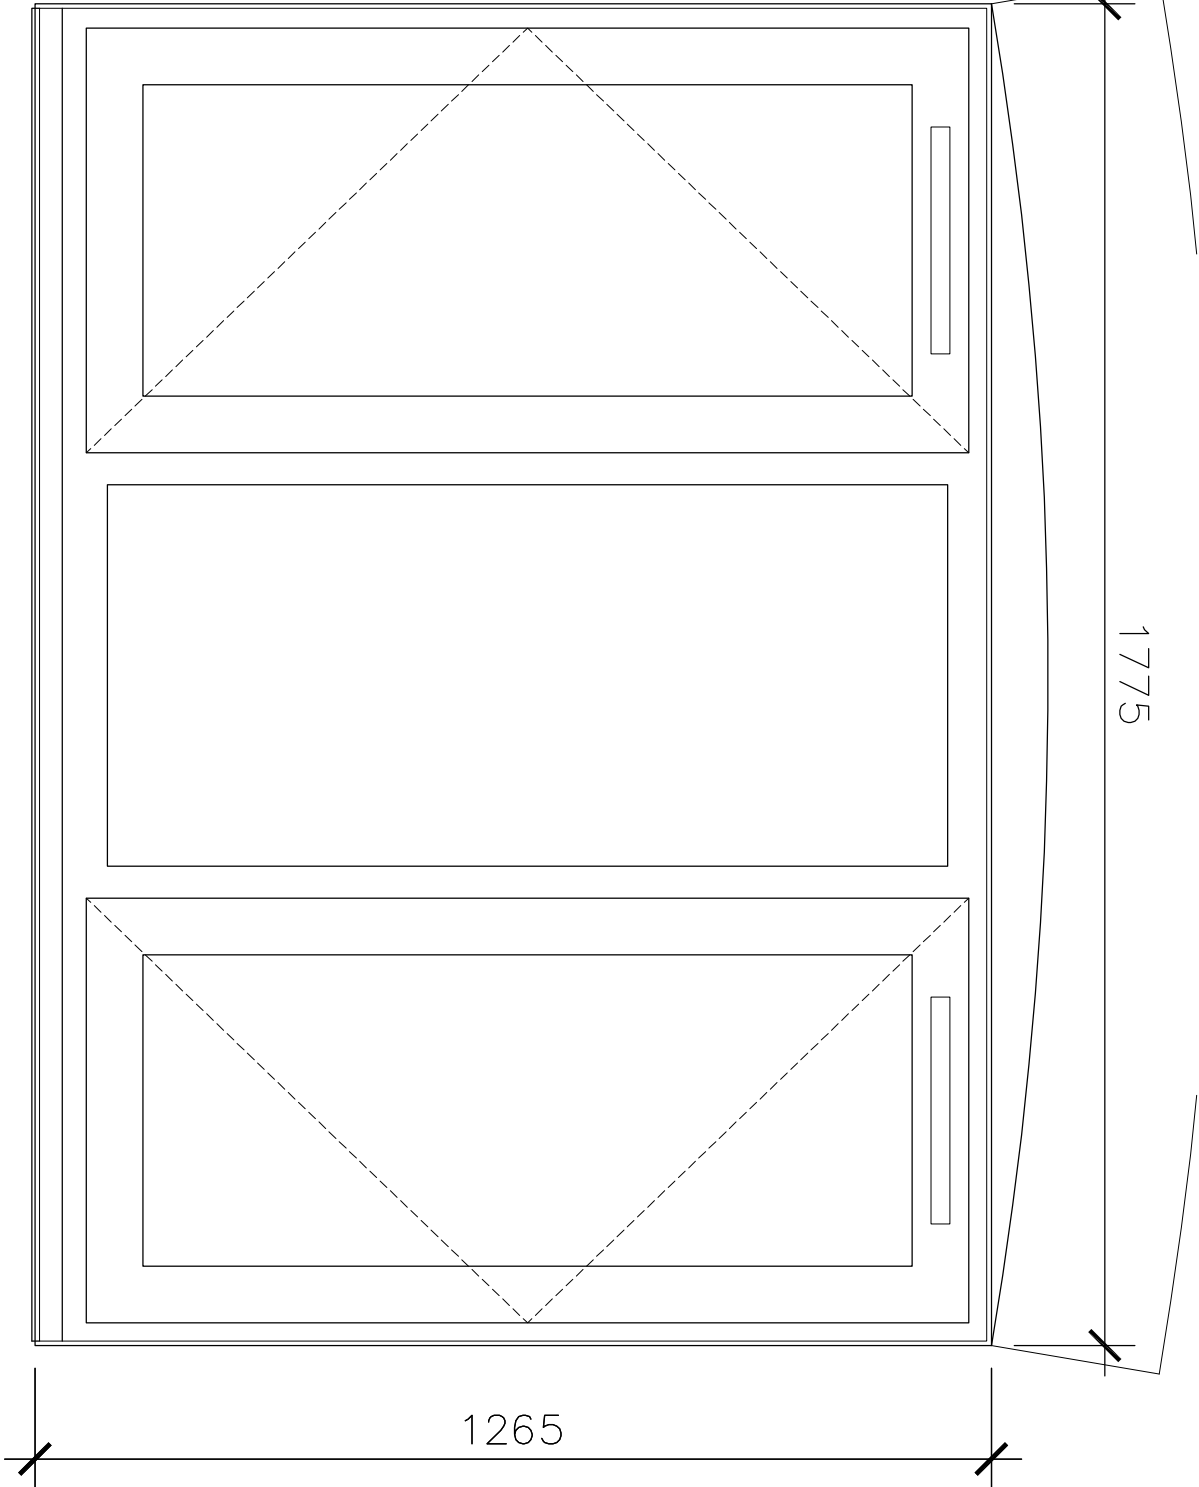

SECTION DETAILS 1 : 5

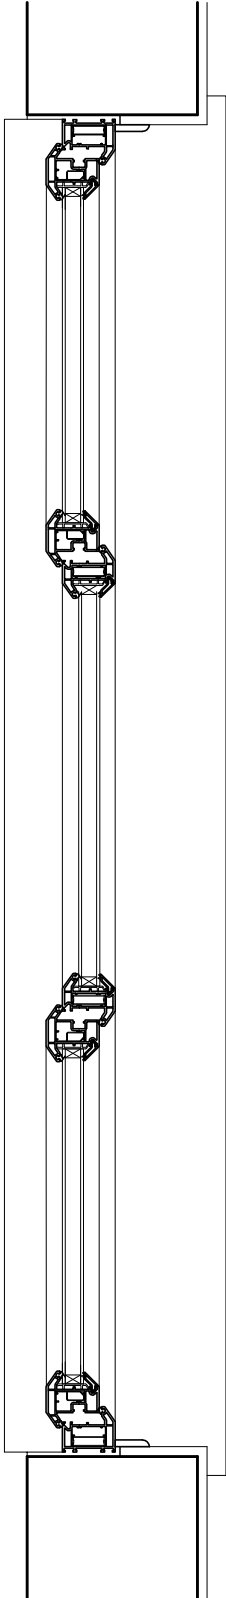

RANDALL SHAW BILLINGHAM
Architects Energy Consultants Planners
54 Harconha Road London N16 0SA
e-mail : rsb@randallshaw.co.uk
tel : 020 7254 7472

JOB TITLE
PEABODY
WILLOW TREE LANE ESTATE
WINDOW REPLACEMENT

DWG TITLE
TYPICAL CASEMENT WINDOW
DETAILS

SCALE	1 : 5, 10 @ A3	DWN.	bs
DATE	6/ 18	CHK.	kr
DWG NO.	231/ 681	REV.	

NOTES

MATERIALS

Proposed windows:
double-glazed with outward
opening side and top-hung
casements, with PVCu frames,
colour : White or with applied
woodgrain foil finish, colour
Rosewood.



Window sections from Eurocell
70mm window and door system,
with intermediate 7021 outer
frames and internal beading,
or equal approved.

Elevations from outside



Dimensions are brick opening
sizes, measured externally.

No access to upper floors -
Dimensions estimated - accurate
to + or - 25mm.

REVISION	DATE

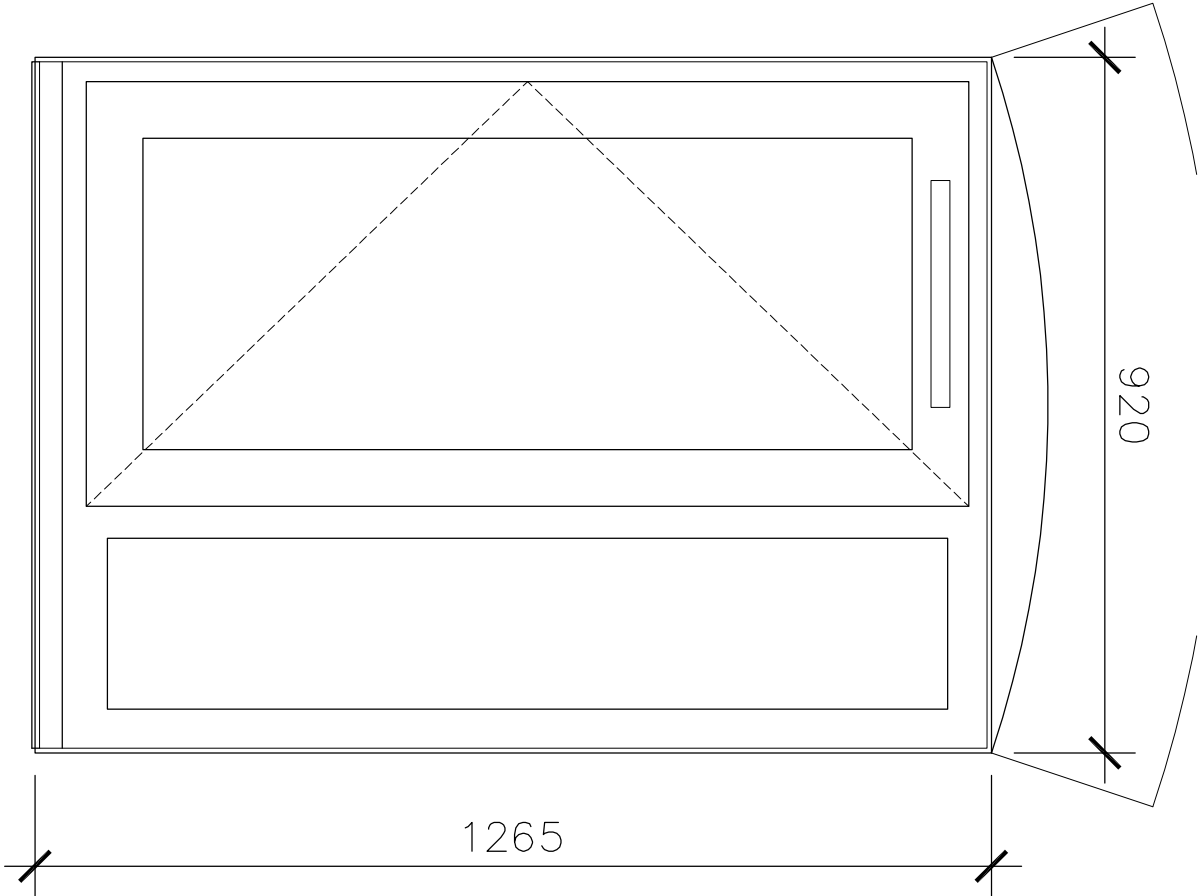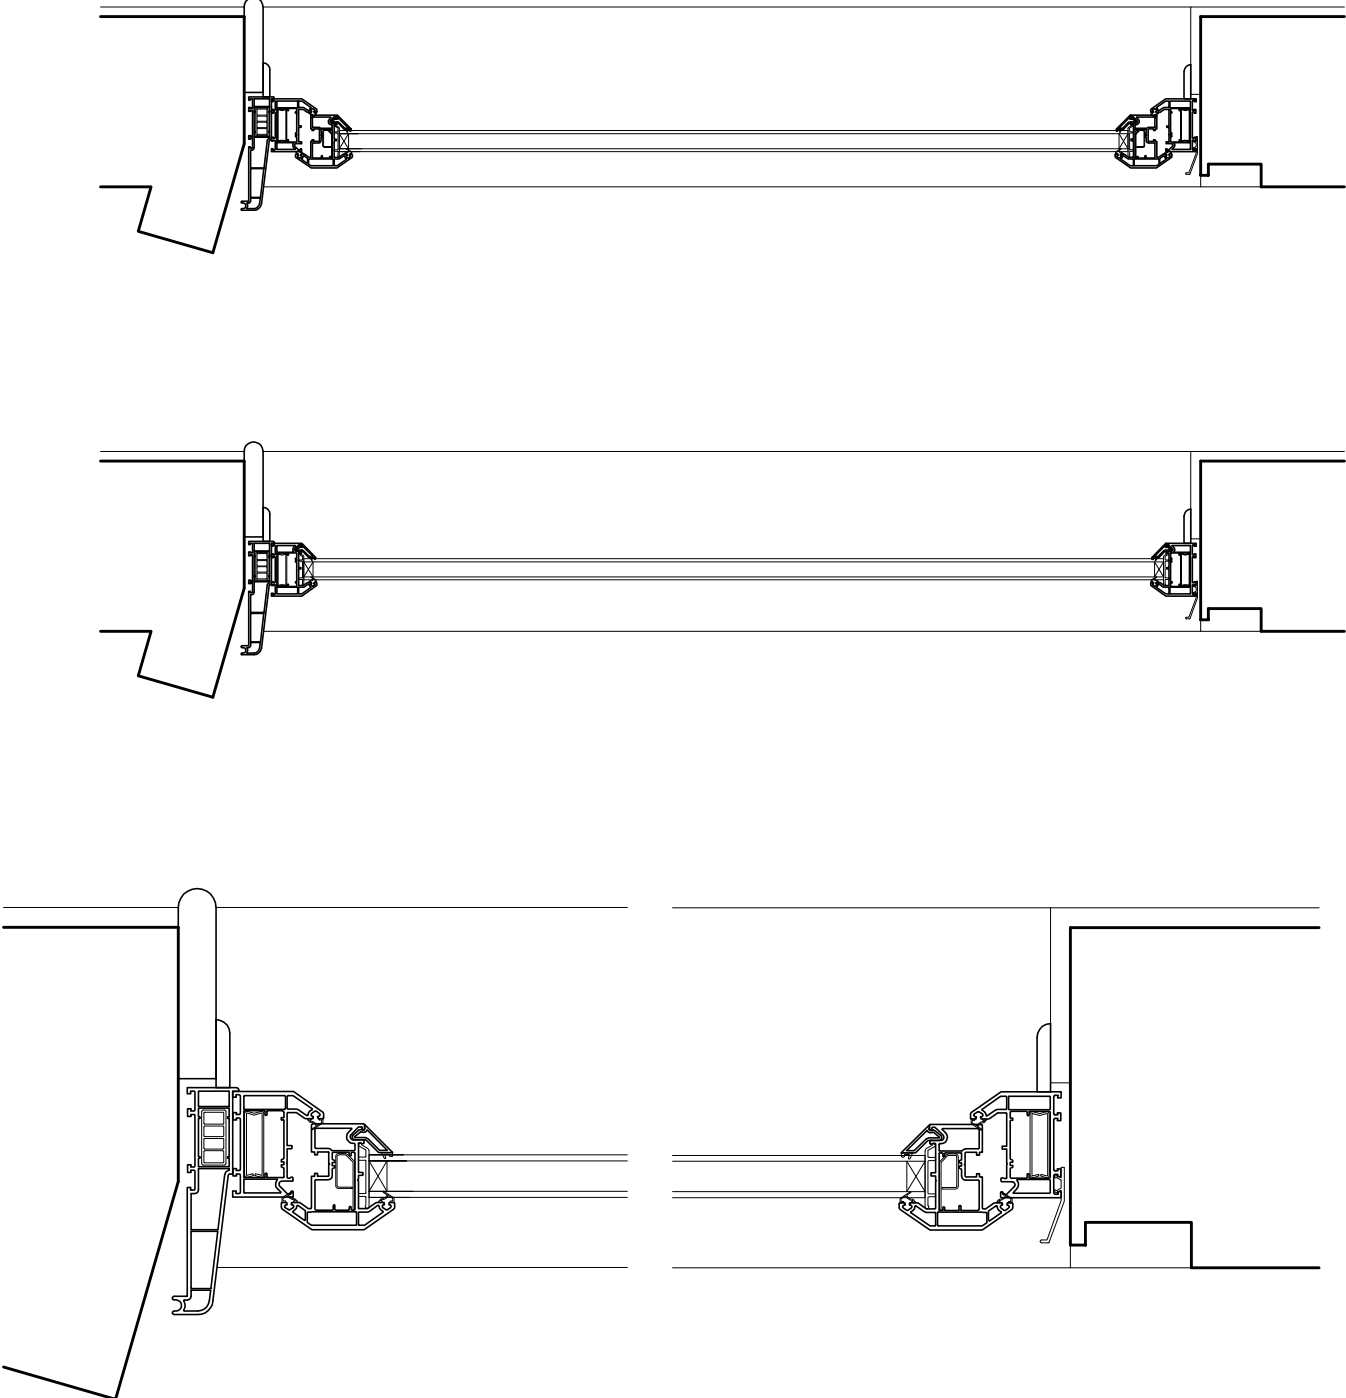

SECTION DETAILS 1 : 5

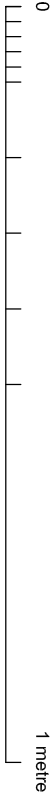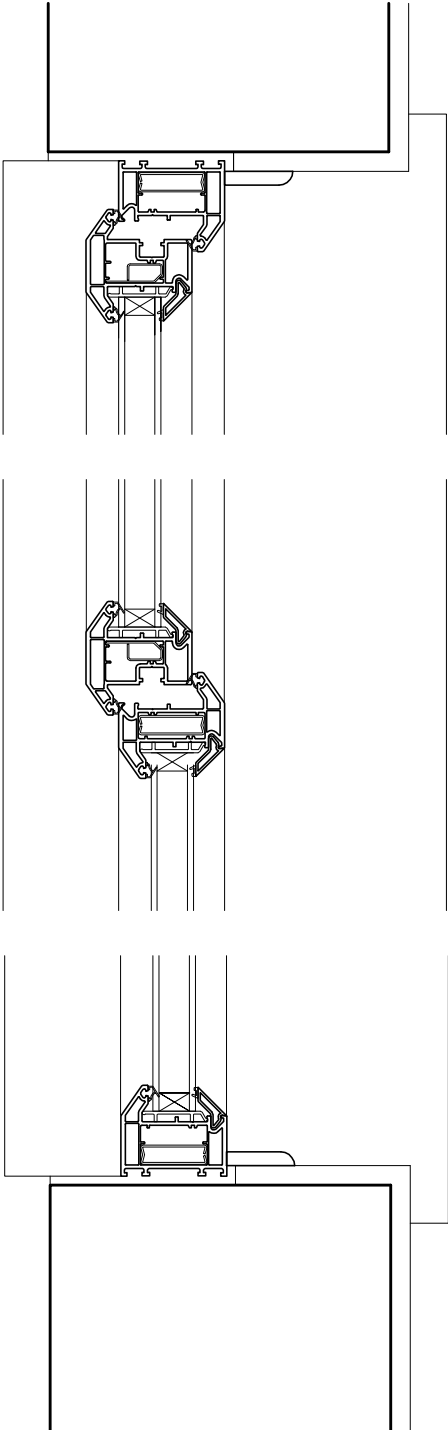

PLAN DETAILS 1 : 5

RANDALL SHAW BILLINGHAM
Architects Energy Consultants Planners
54 Harcombe Road London N16 0SA
e-mail : rsb@randallshaw.co.uk
tel : 020 7254 7472

Do not scale this drawing.
All dimensions to be checked by the Contractor
before construction proceeds.
© Randall Shaw Billingham

JOB TITLE
PEABODY
WILLOW TREE LANE ESTATE
WINDOW REPLACEMENT
DWG TITLE
TYPICAL CASEMENT WINDOW
DETAILS

SCALE	1 : 5, 10 @ A3	DWN.	bs
DATE	6/ 18	CHK.	kr
DWG NO.	231/ 682	REV.	

NOTES

MATERIALS

Proposed windows:
double-glazed with outward
opening side and top-hung
casements, with PVCu frames,
colour : White or with applied
woodgrain foil finish, colour
Rosewood.





Window sections from Eurocell
70mm window and door system,
with intermediate 7021 outer
frames and internal beading,
or equal approved.

Elevations from outside


Dimensions are brick opening
sizes, measured externally.

No access to upper floors -
Dimensions estimated - accurate
to + or - 25mm.

REVISION	DATE
----------	------

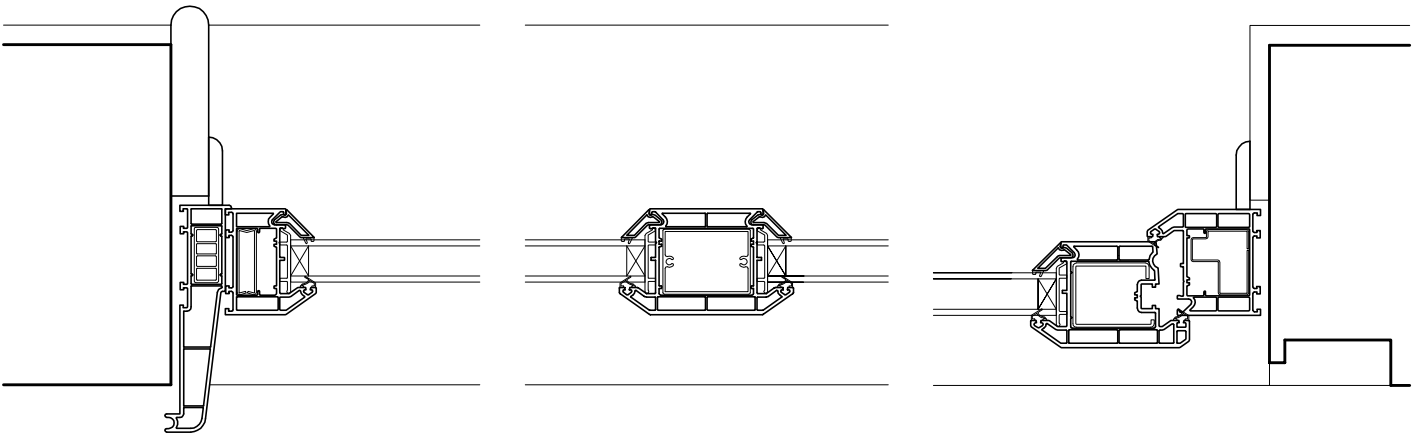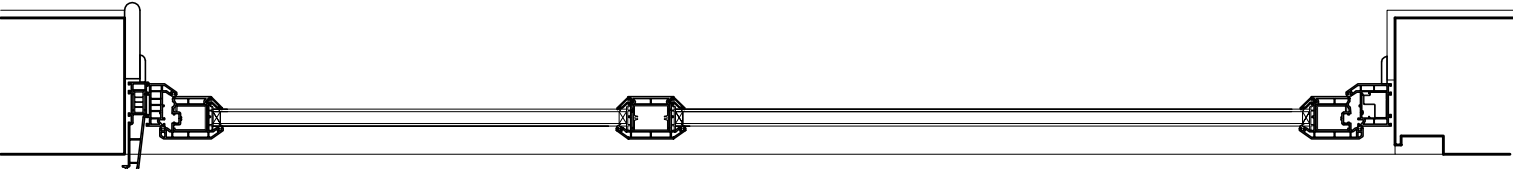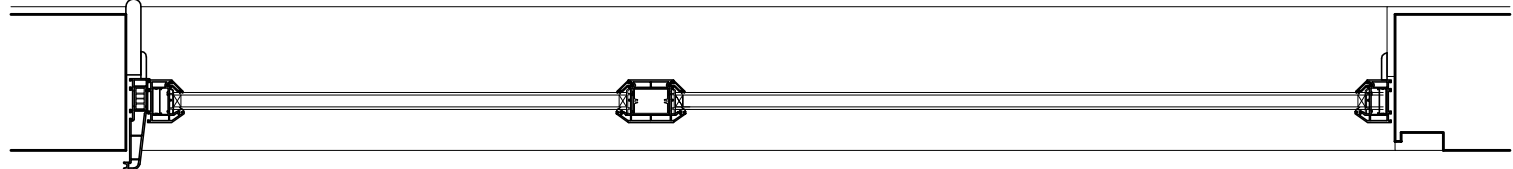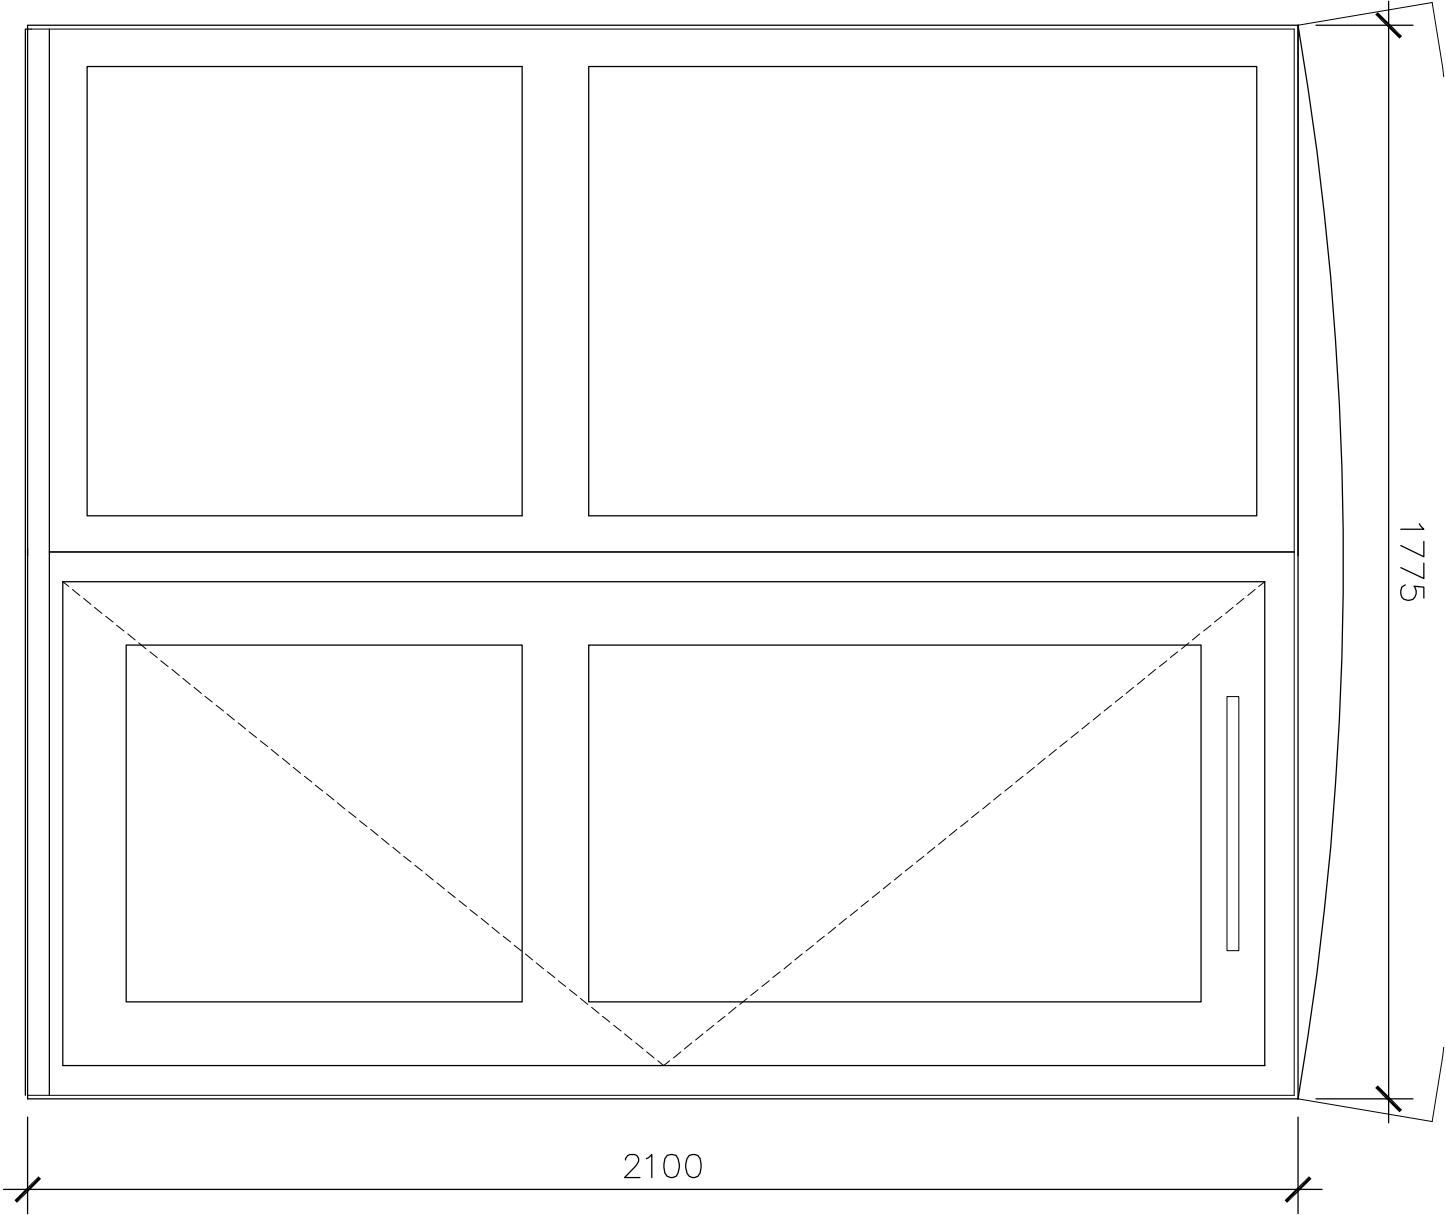

SECTION DETAILS 1 : 5

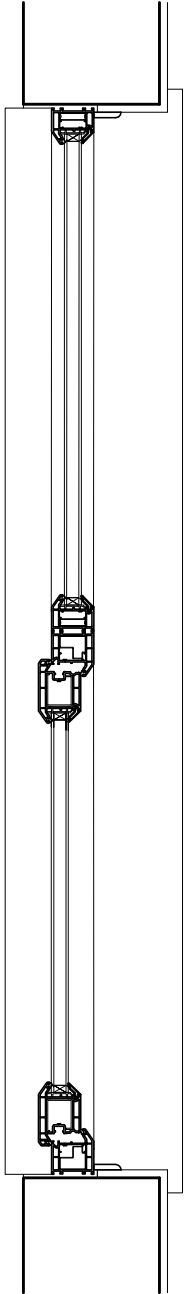

PLAN DETAILS 1 : 5

RANDALL SHAW BILLINGHAM
Architects Energy Consultants Planners
54 Harcombe Road London N16 0SA
e-mail : rsb@randallshaw.co.uk
tel : 020 7254 7472

JOB TITLE
PEABODY
WILLOW TREE LANE ESTATE
WINDOW REPLACEMENT

DWG TITLE
TYPICAL GLAZED SCREEN
DETAILS

SCALE	1 : 5, 12.5 @ A3	DWN.	bs
DATE	6/ 18	CHK.	kr
DWG NO.	231/ 683	REV.	