

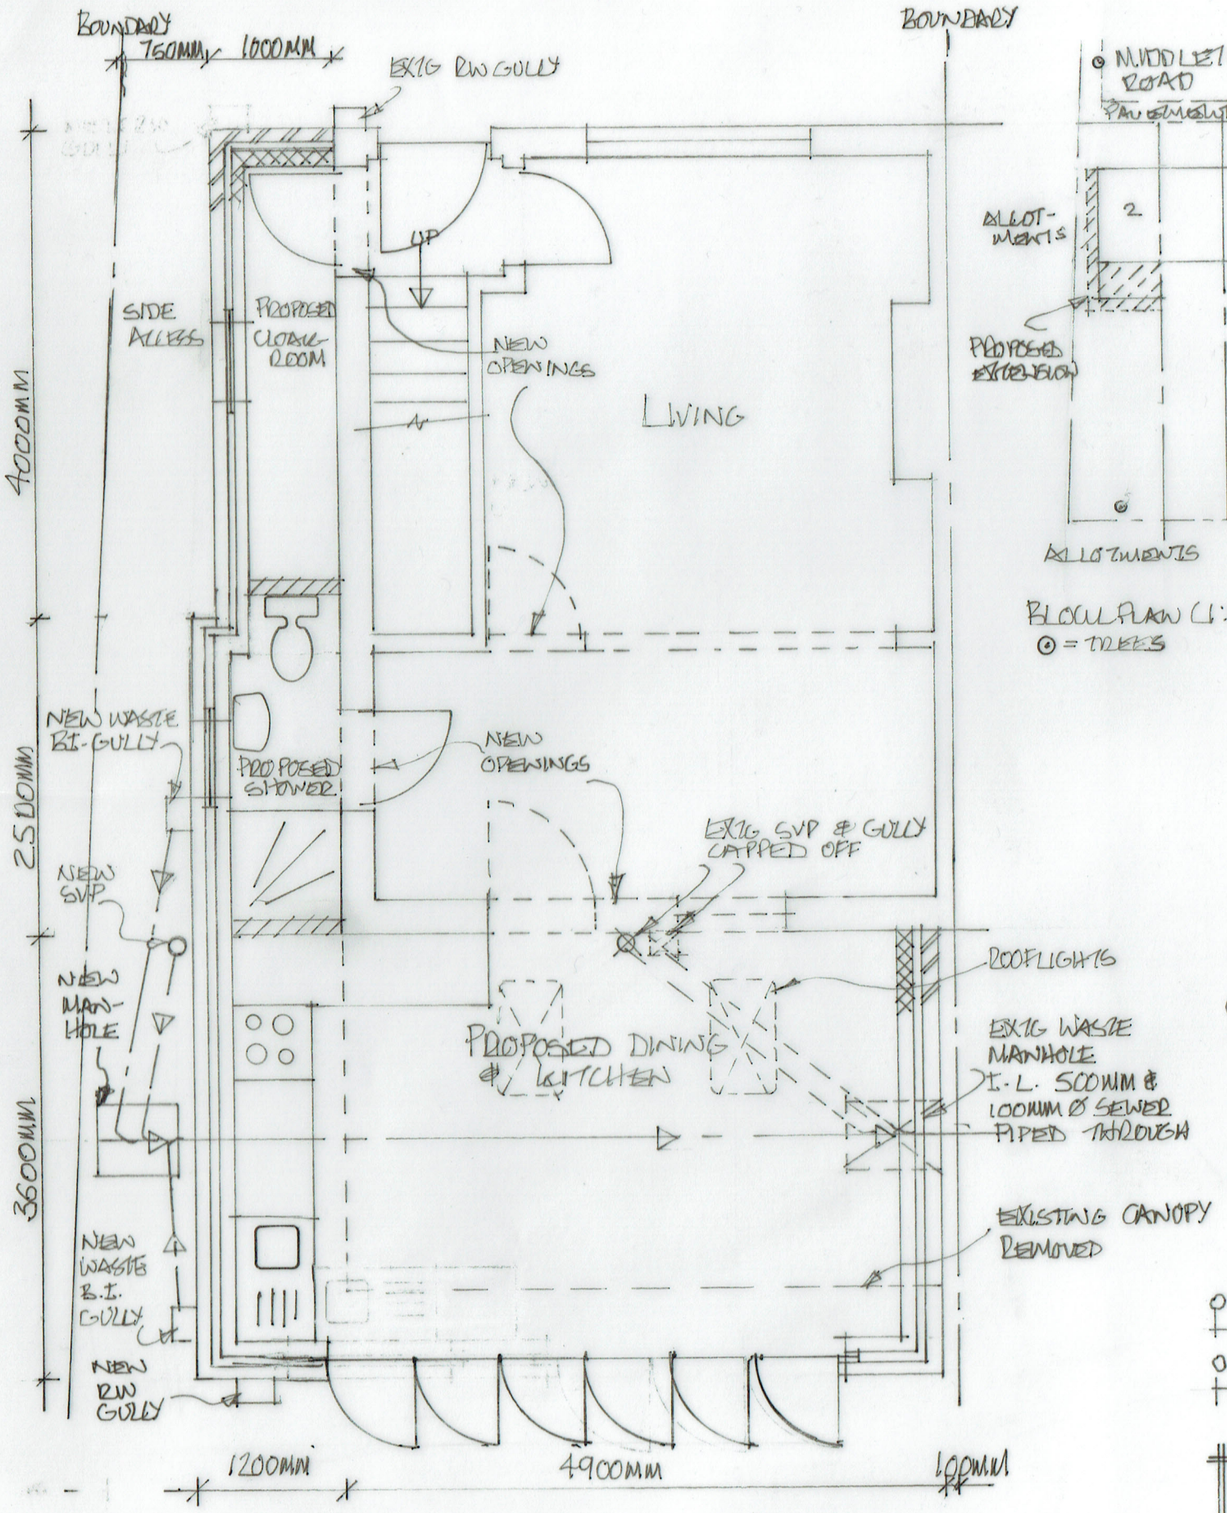


PROPOSED GROUND FLOOR PLAN (1:50)


BLOCK PLAN (1:500)
⊙ = TREES

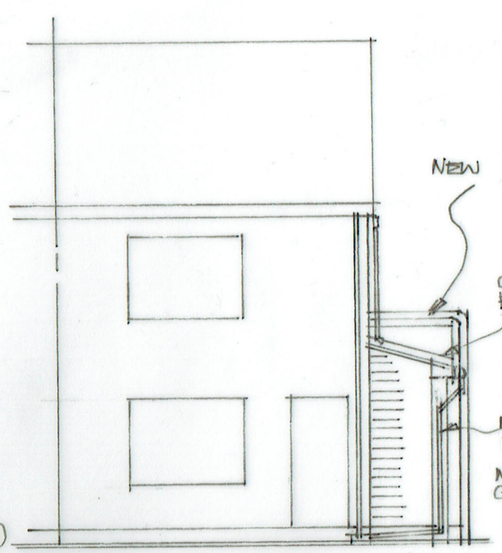

PROPOSED FRONT ELEVATION (1:100)

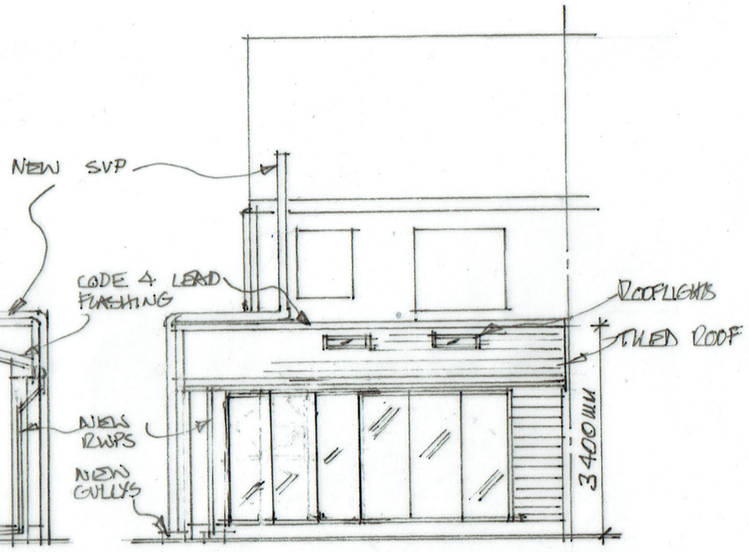

PROPOSED REAR ELEVATION (1:100)

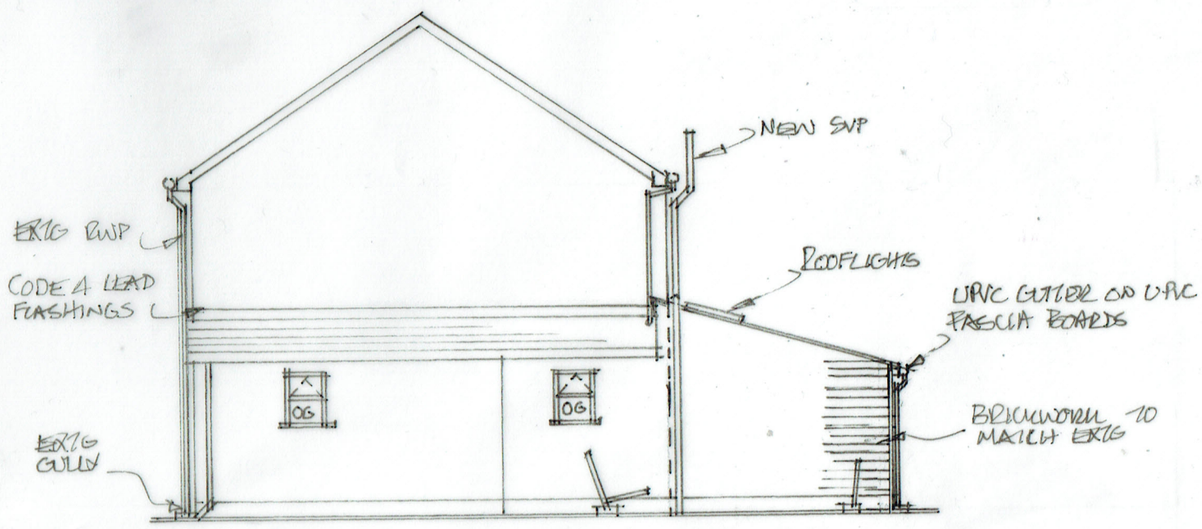

PROPOSED SIDE ELEVATION (1:100)

0 1 2 3 4 5 6 7 8 9 10 (1:100)

0 1 2 3 4 5 (1:50)

SCALE BARS.

PROPOSED SINGLE STOREY SIDE & REAR EXTENSIONS @:-
2. MIDDLETON ROAD, HAYES, MIDDLESEX, UB3 2RB.

SCALE:- 1:50 & 1:100 @ A3	DWG Nº:- JUN/18/02
REVISIONS:- JULY/18	