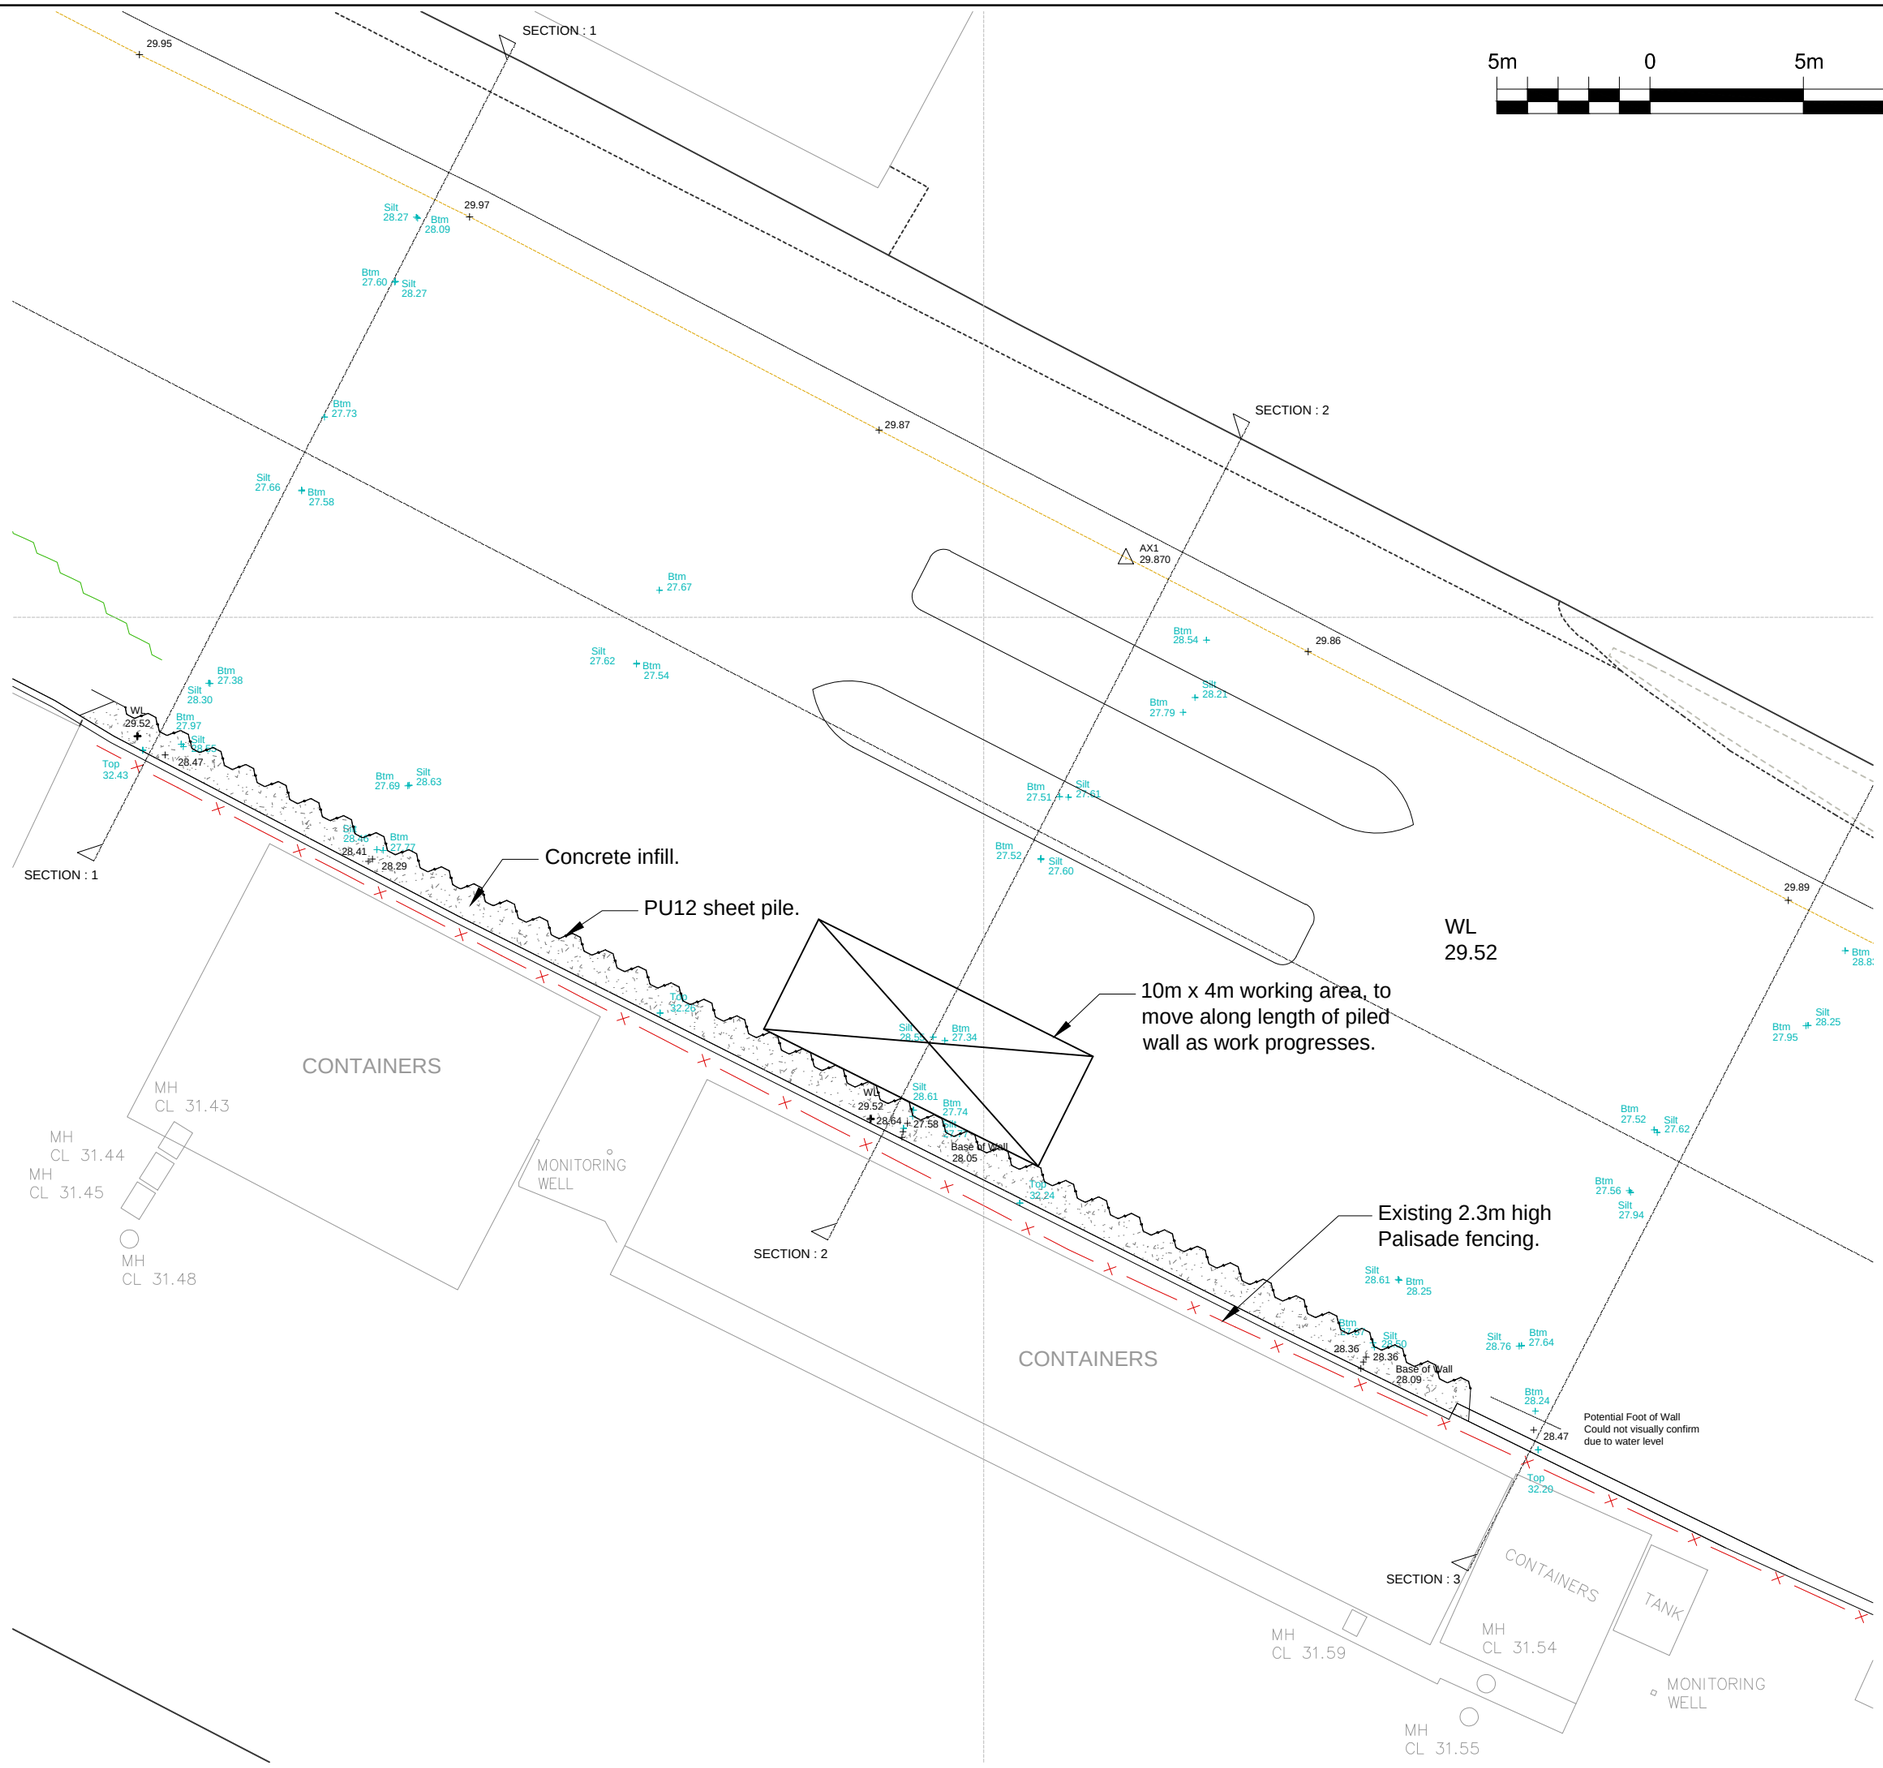

5m 0 5m 10m 15m 20m

N

Proposals subject to site survey and investigation, detailed design, statutory requirements and local authority approvals.

Drawing originally based upon Axis Surveys Drawing 4004 and IESIS Structures drawings 3048-WH-NA-XX-DR-Y-0101 and 3048-WH-NA-XX-DR-Y-0102.

Rev	Description	Edited	Date
A	NOTES AMENDED	EE	28.06.22

BLUETECH WATERFERONT SOLUTIONS LTD

Georgian House, 63 - 73 Saltisford
Warwick CV34 4TR

Tel: 01926 353 555
Fax: 01926 353 559
Email:enquiries@bluetechwaterfrontsolutions.co.uk
Web: www.bluetechwaterfrontsolutions.co.uk/

Bluetech Waterfront Solutions

CLIENT -

PROJECT **PROPOSED WALL, CROWN TRADING ESTATE, CLAYTON ROAD, HAYES, UB3 1DU**

DRAWING **PROPOSED SITE PLAN**

SCALE	DRAWN	DATE	DRG. NO.	REV
1:200 @A3	EE	24-06-22	22-23/01	A

All dimensions to be checked on site before work is commenced. Do not scale from this drawing. This drawing is copyright and must not be reproduced without consent.