
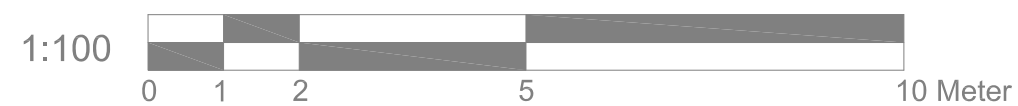


Do not scale from drawings
all dimensions to be checked
on site before the start of
any work

Proposed Flank Wall Window to be Obscure Glazed and Non Opening below 1.7m from FFL

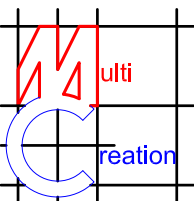

	Project: 39 Rodney Gardens Pinner HA5 2RT	Title: Proposed Elevations	Scale: 1:100 @ A3									
			Date: 01. 2020									
			Drawing No.: 3427 - 04/BK									
			Revision <table> <tr> <td>A</td> <td></td> <td></td> <td></td> <td></td> </tr> <tr> <td>01/21</td> <td></td> <td></td> <td></td> <td></td> </tr> </table>	A					01/21			
A												
01/21												

239 Western Road, Southall, Middx, UB2 5HS	Tel: 020 8571 1369	info@multicreation.co.uk
--	--------------------	--------------------------