



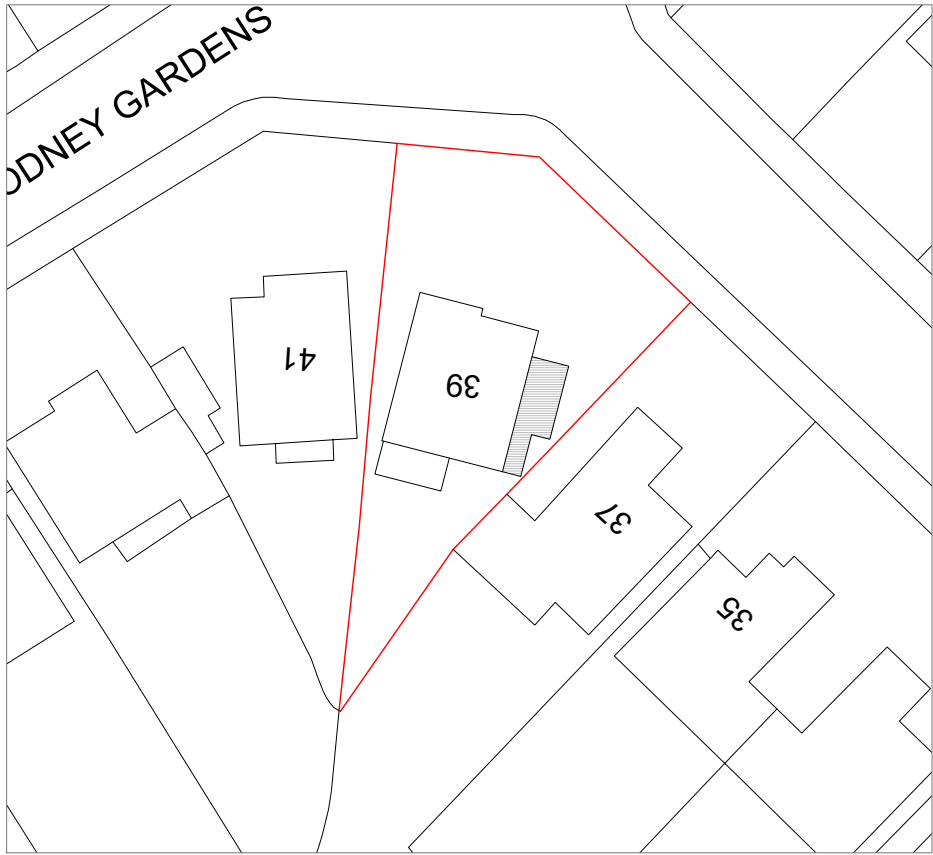

BLOCK PLAN 1:500

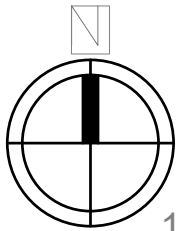


LOCATION PLAN 1:1250




1:500



1:1250

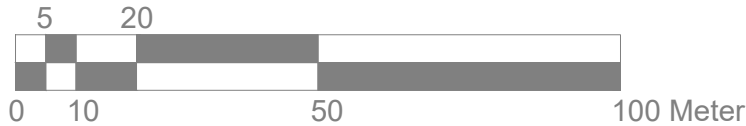

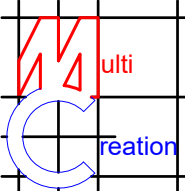	Project: 39 Rodney Gardens Pinner HA5 2RT	Title: Block plan Location plan	Scale: 1:500/1250 @ A4							
			Date: 01 . 2020							
			Drawing No.: 3417 - 05/BK							
			Revision <table><tr><td></td><td></td><td></td><td></td></tr><tr><td></td><td></td><td></td><td></td></tr></table>							
239 Western Road, Southall, Middx, UB2 5HS Tel: 020 8571 1369 info@multicreation.co.uk										