


120 Bishops Road, Hayes, UB3 2TG



O1 **LOCATION PLAN**
A3 **SCALE: 1:1250**

Map area bounded by: 508343,181082 508485,181224. Produced on 12 July 2018 from the OS National Geographic Database. Reproduction in whole or part is prohibited without the prior permission of Ordnance Survey. © Crown copyright 2018. Supplied by UKPlanningMaps.com a licensed OS partner (100054135). Unique plan reference: p2buk/262776/358293

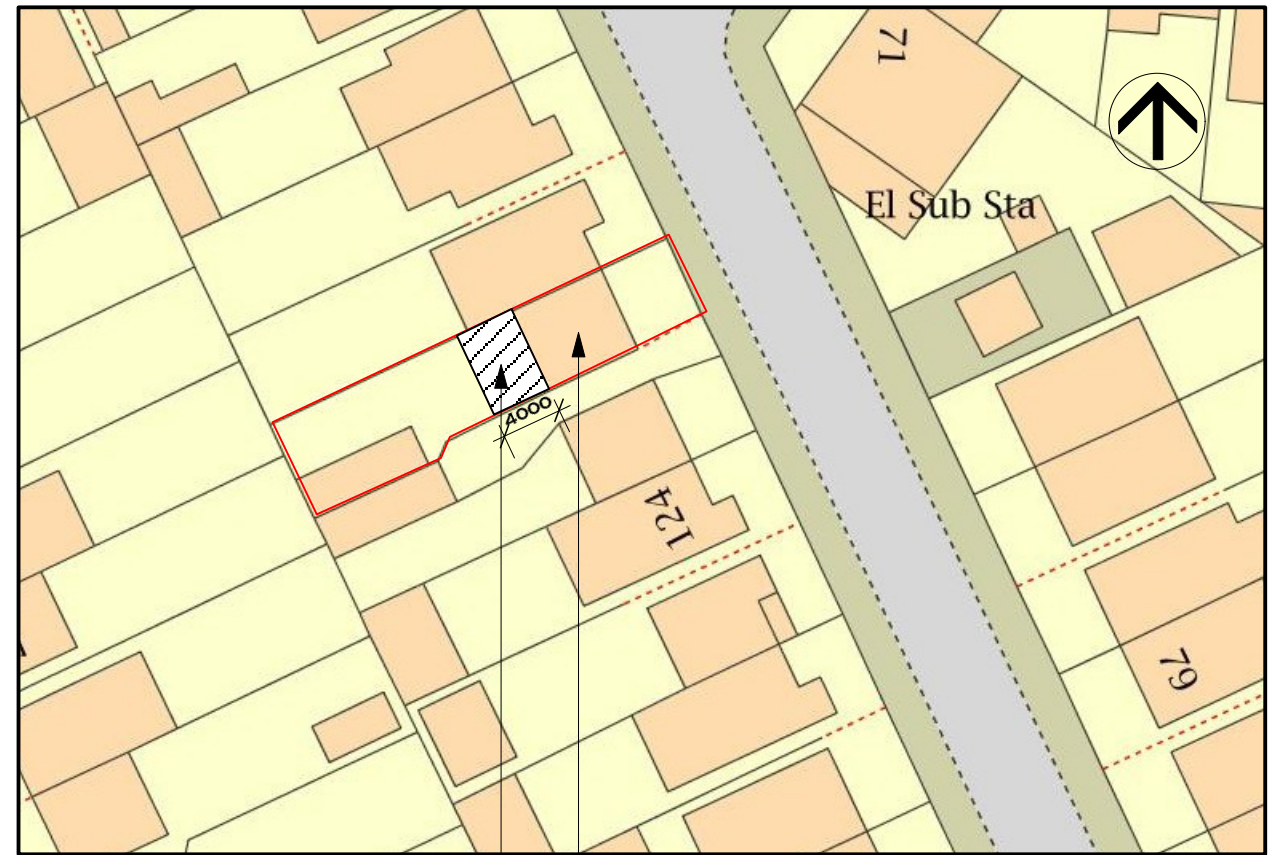

O1 **BLOCK PLAN**
A3 **SCALE: 1:500**



ASEA Ltd

Architectural Services &
Energy Assessment
24 Launceston Road
Perivale
Middlesex. UB6 7EU

t: 0208 723 1384
m: 07712043116
e: ilan@asealtd.com

Location:
120 Bishops Road
Hayes
UB3 2TG

Title: Location Plan & Block Plan

Scale: 1:1250 1:500 Date: July 2018

Drawing No: ASEA/2018/471/PP/01 Rev: