

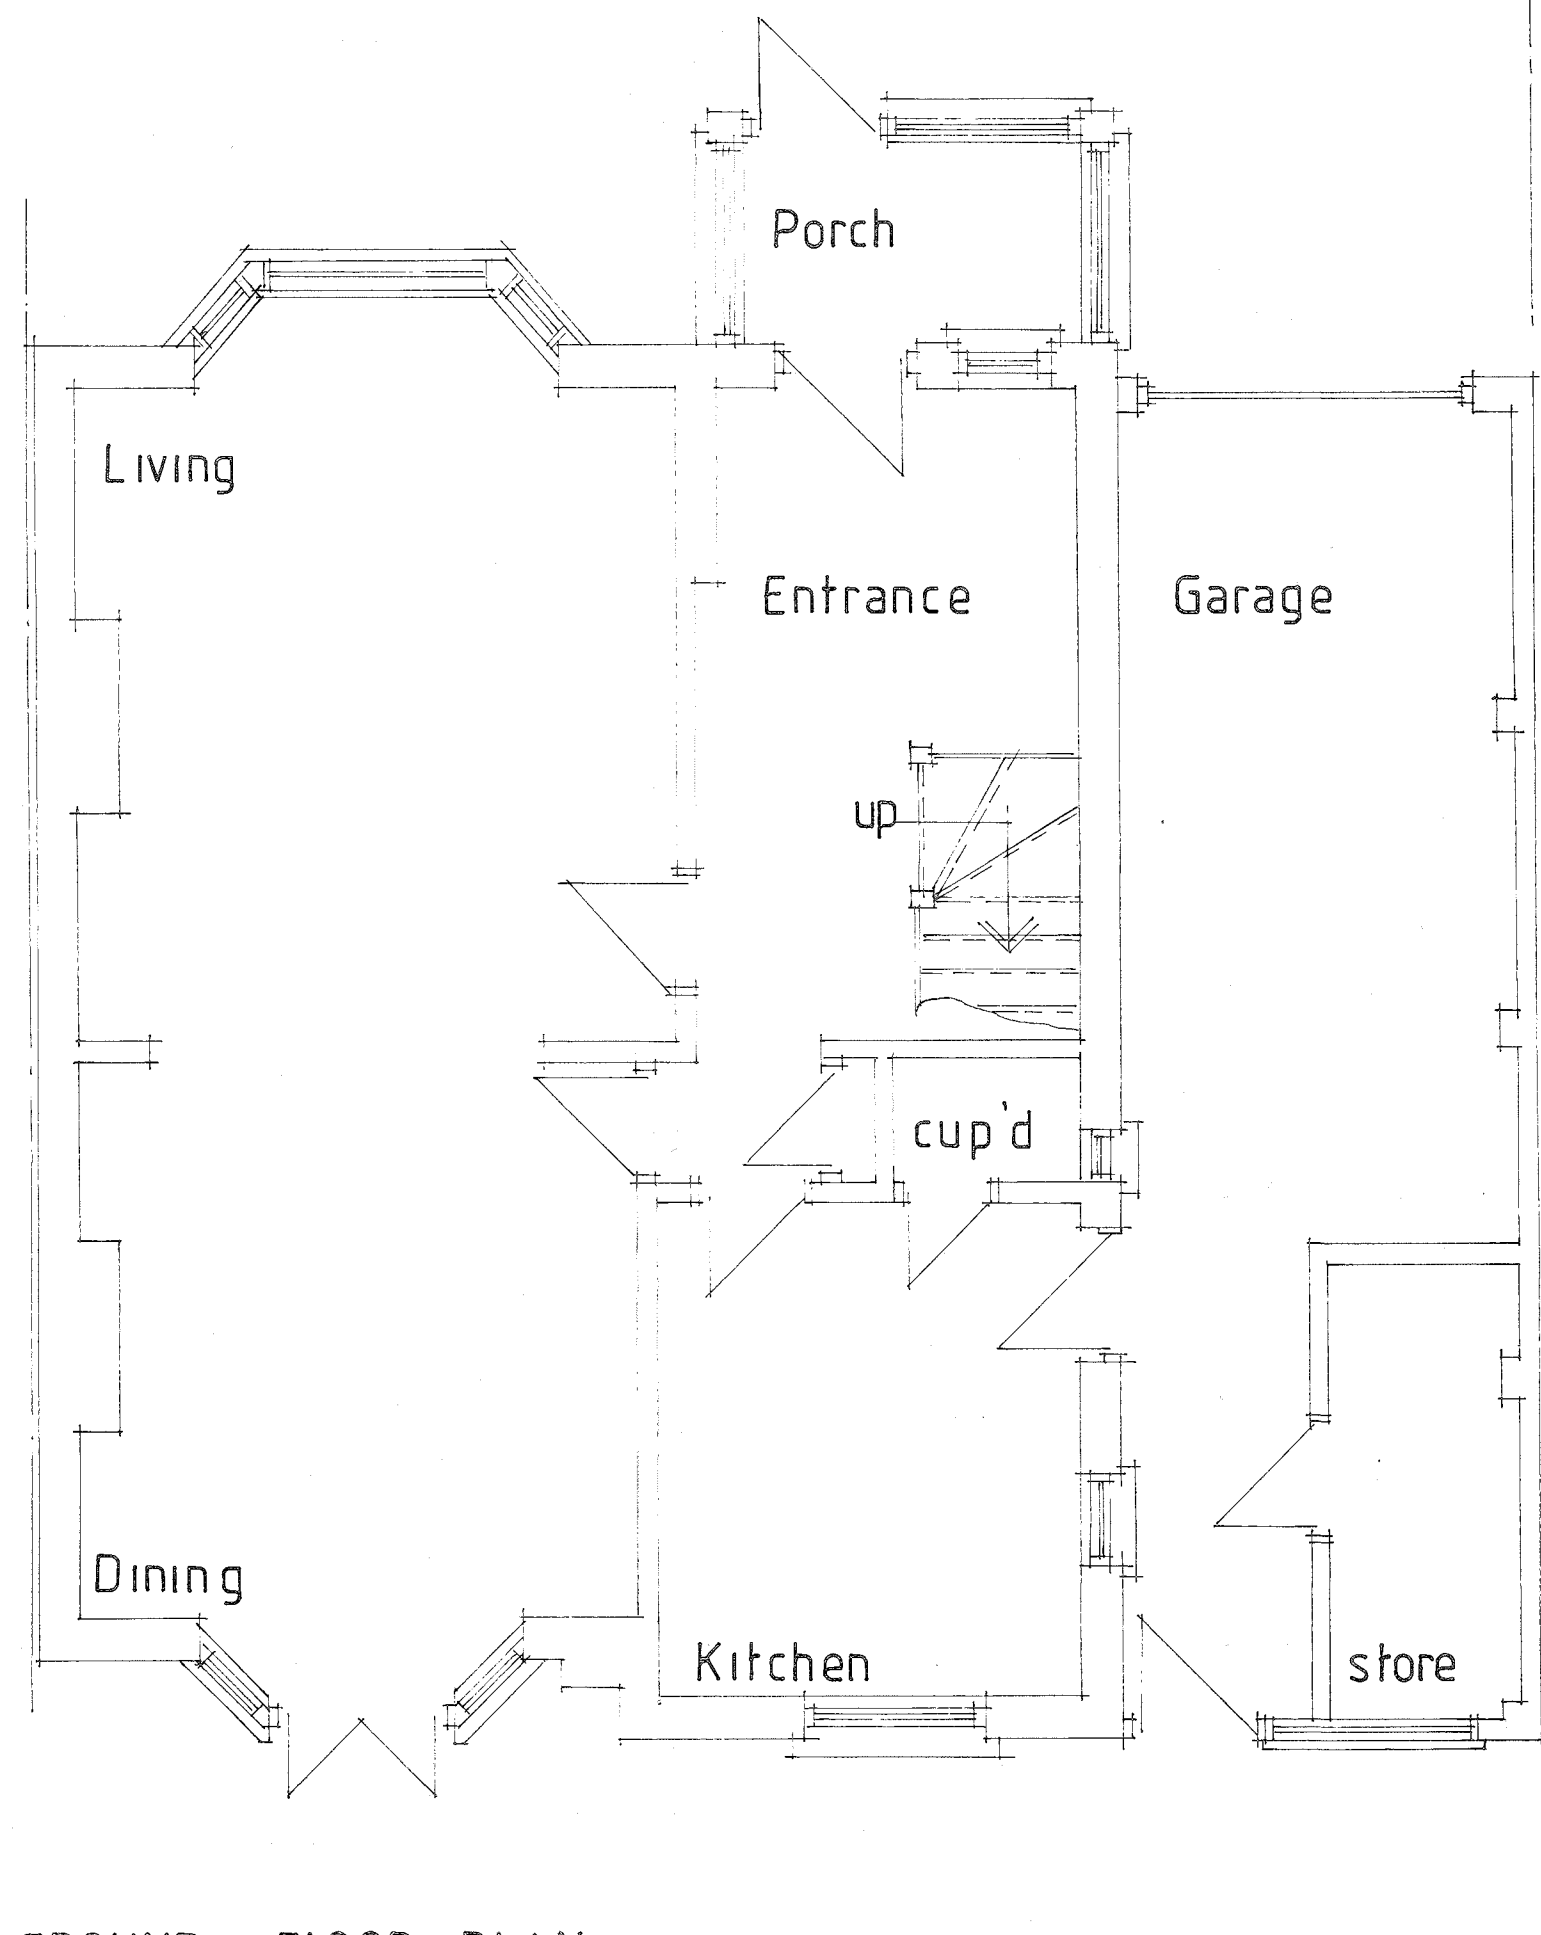


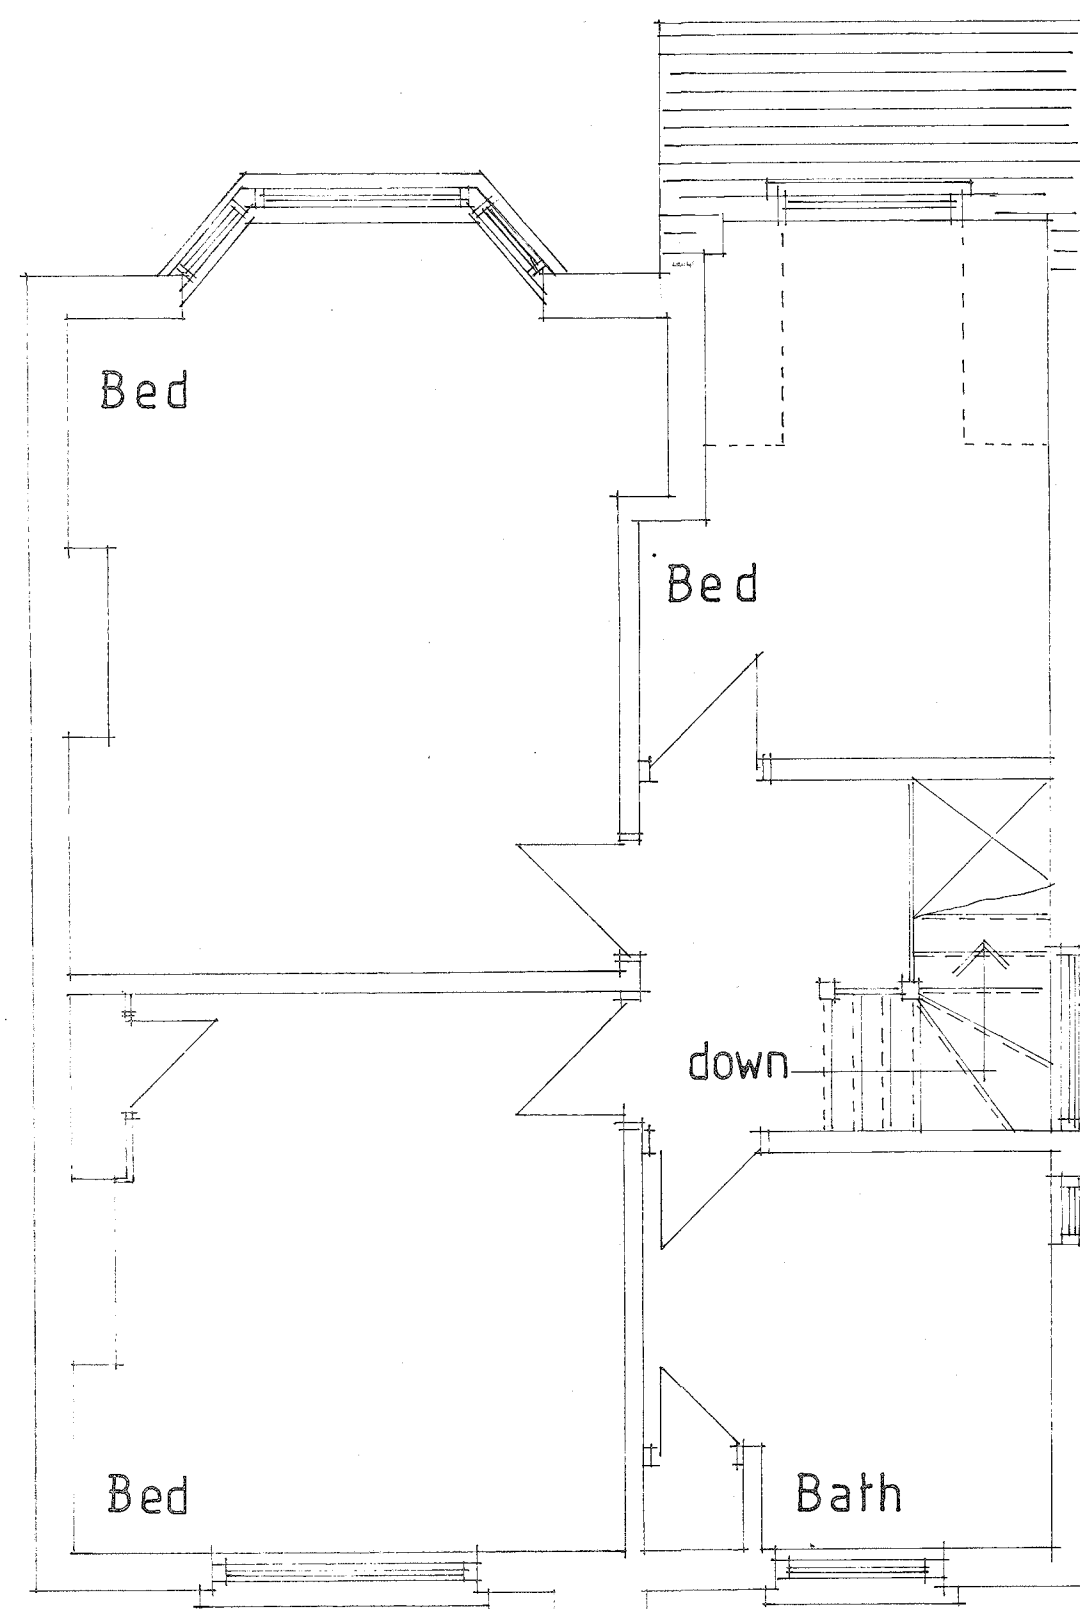

GROUND FLOOR PLAN

Bar Scale

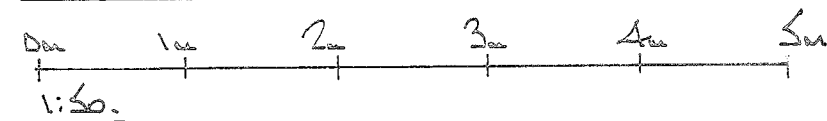

FIRST FLOOR PLAN

THIS DRAWING TO BE READ
IN CONJUNCTION WITH DRG
No 4177/02

Pottle & Co Ltd
Planning & Building Consultants

Suite A, 128 Manor Way
Ruislip, Middlesex, HA4 8HR

Tel: 01895 622800
www.pottle.uk.com

MR MRS BELL

100 MANOR WAY
RUISLIP
MIDDX

EXISTING FLOOR PLANS

1:50

October 2018

Rel.

4177/01