


1 Location Plan 1-200

1 : 200

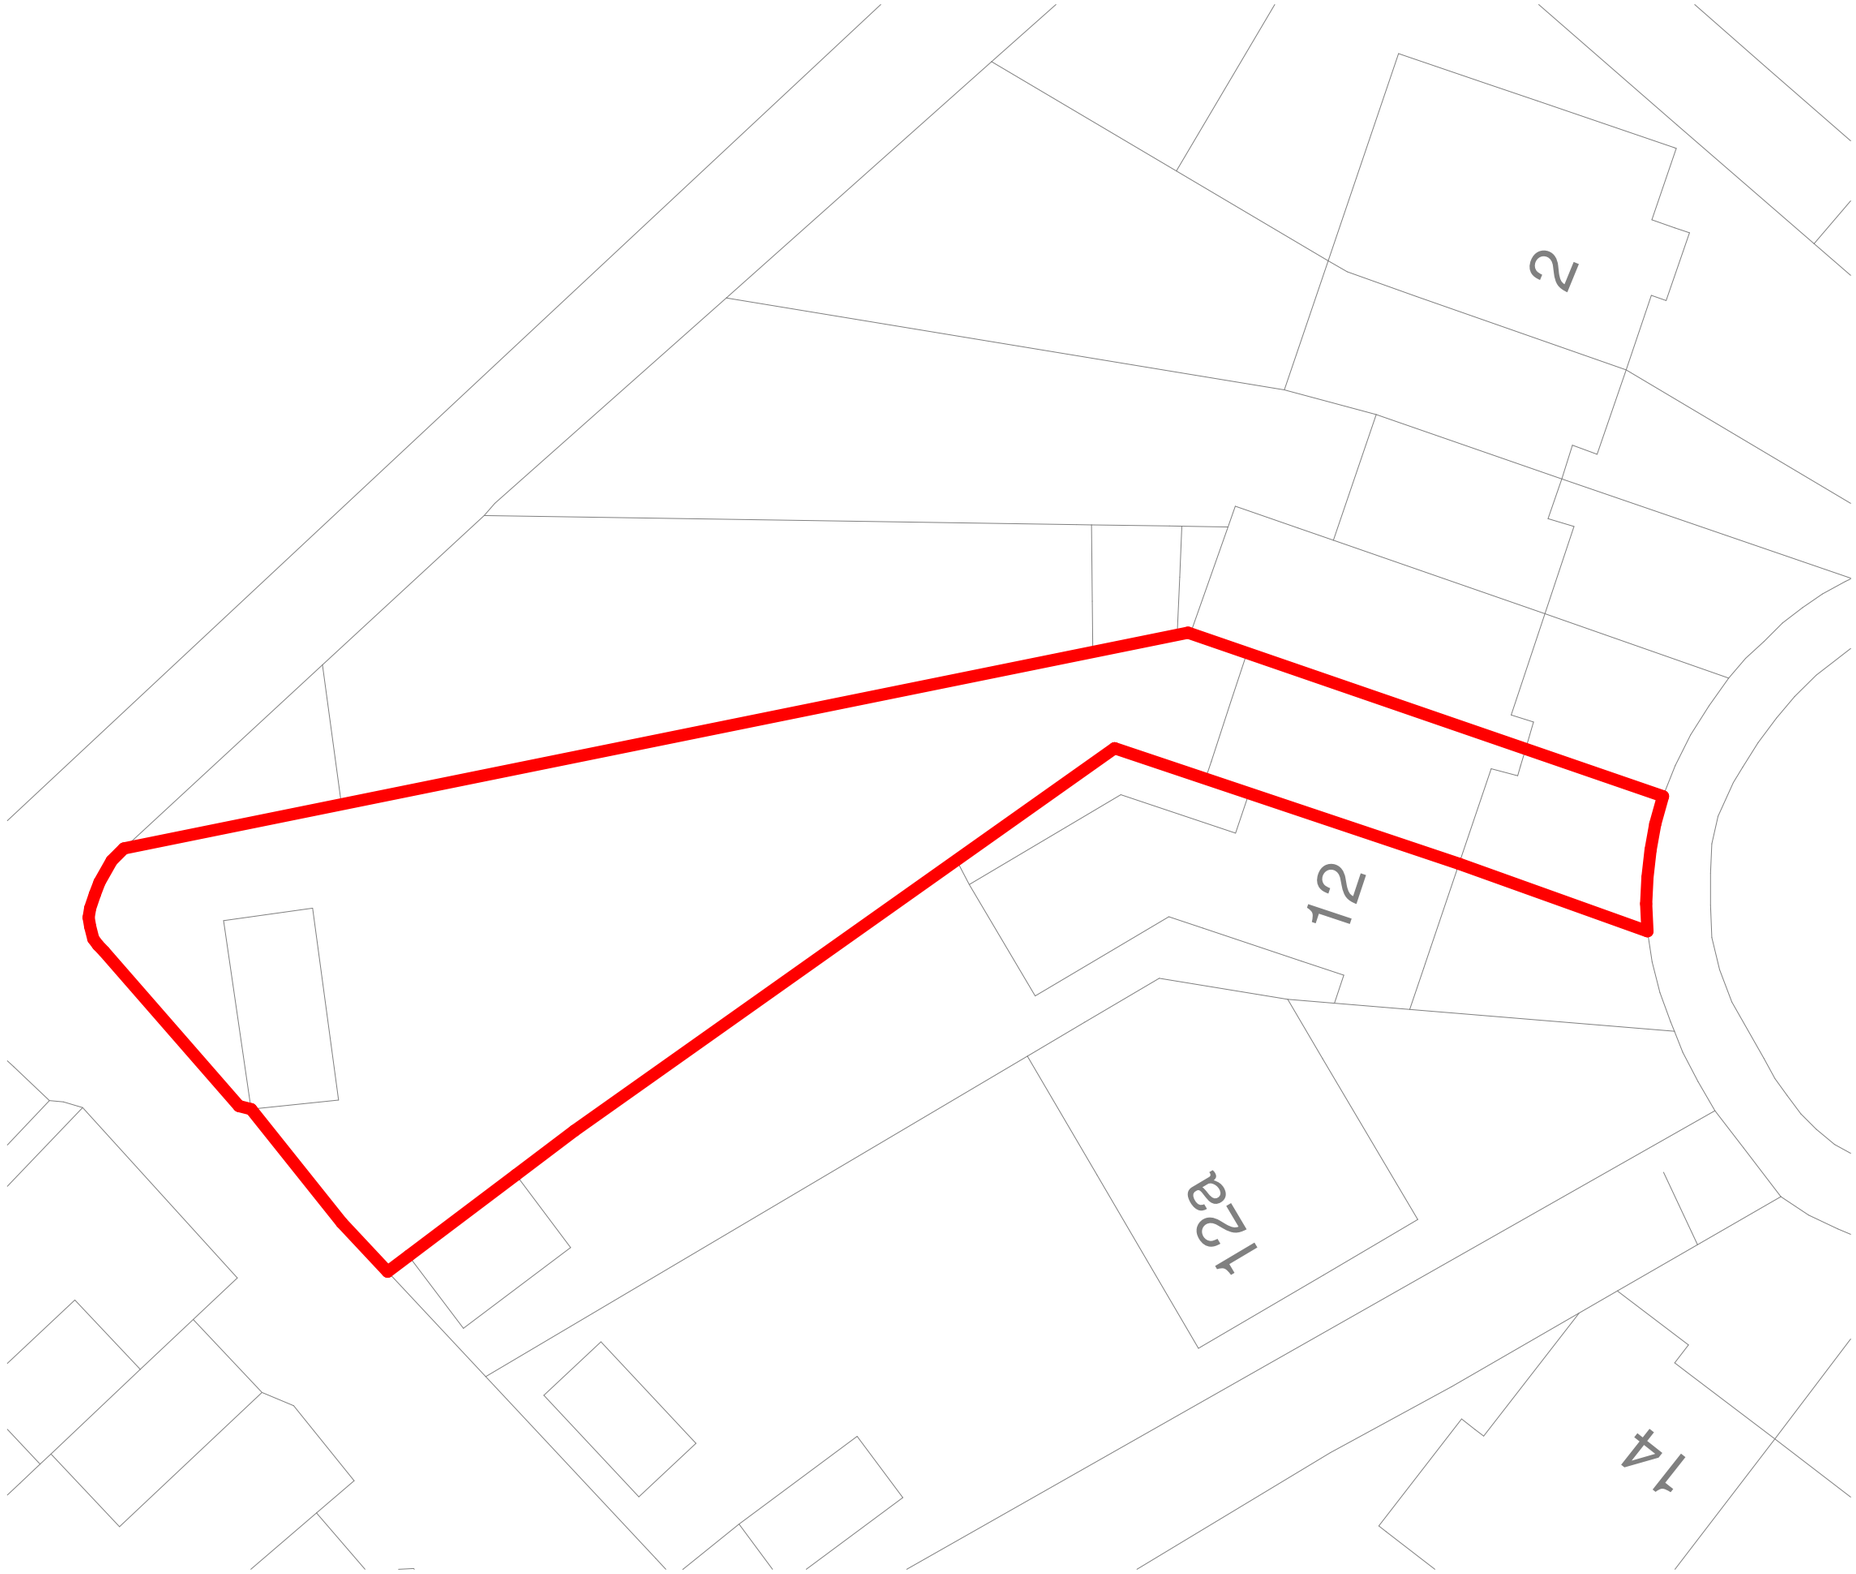

Address

10 Floriston Avenue
Hillingdon
UB10 9DZ

PROJECT

Single Storey Ground Floor Extension

SHEET

Location Plan

CLIENT

N Raval

Date	Project number	Scale (@ A3)
15/08/2018	88901	1 : 200

Drawn by	DRAWING NUMBER	REV
NR	UB109DZ02	2
Checked by NR		