


1 **L00 Existing**
1 : 50

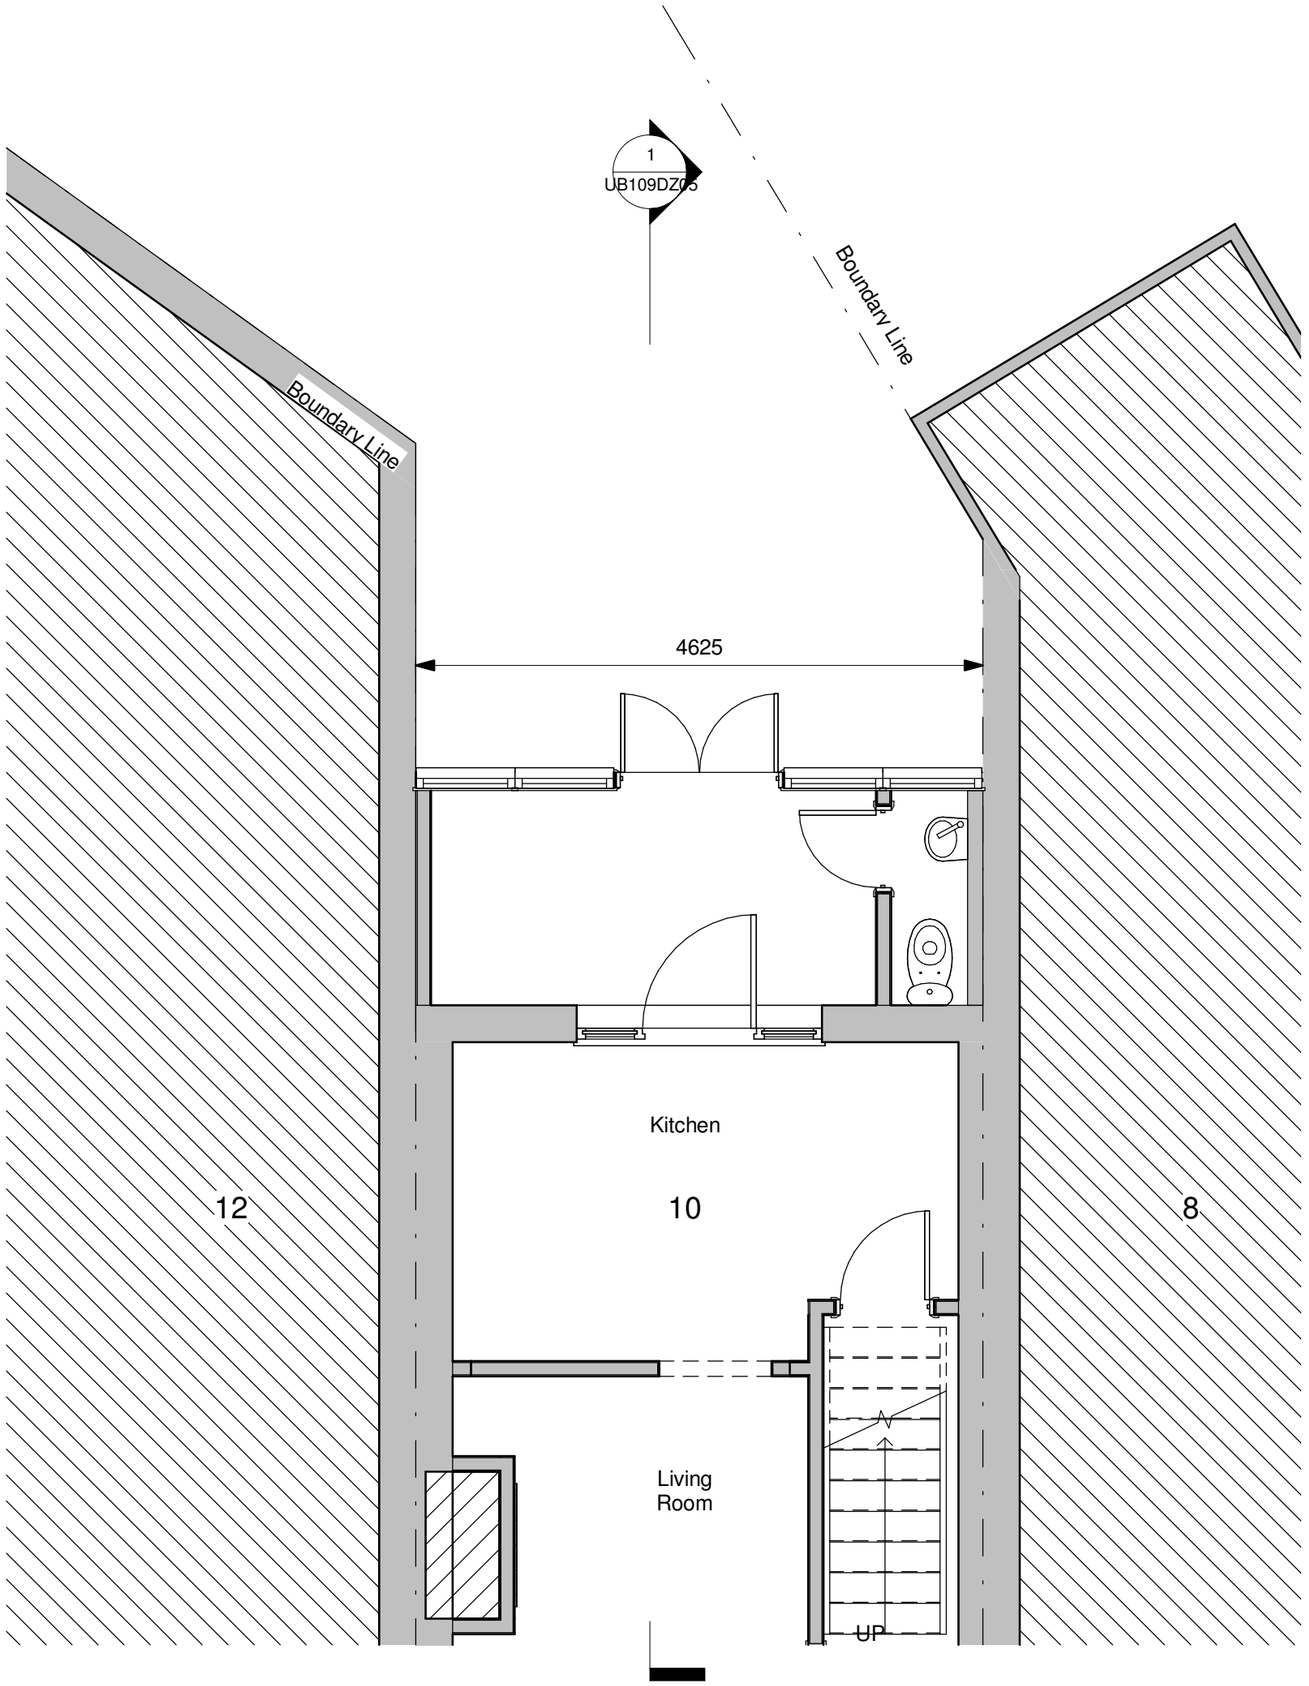



1:50 Scale

0 1 2 3

Address

10 Floriston Avenue
Hillingdon
UB10 9DZ

PROJECT

Single Storey Ground Floor Extension

SHEET

Existing Ground Floor

CLIENT

N Raval

Date	Project number	Scale (@ A3)
15/08/2018	88901	As indicated
Drawn by: NR	DRAWING NUMBER: UB109DZ03	REV: 2
Checked by: NR		